


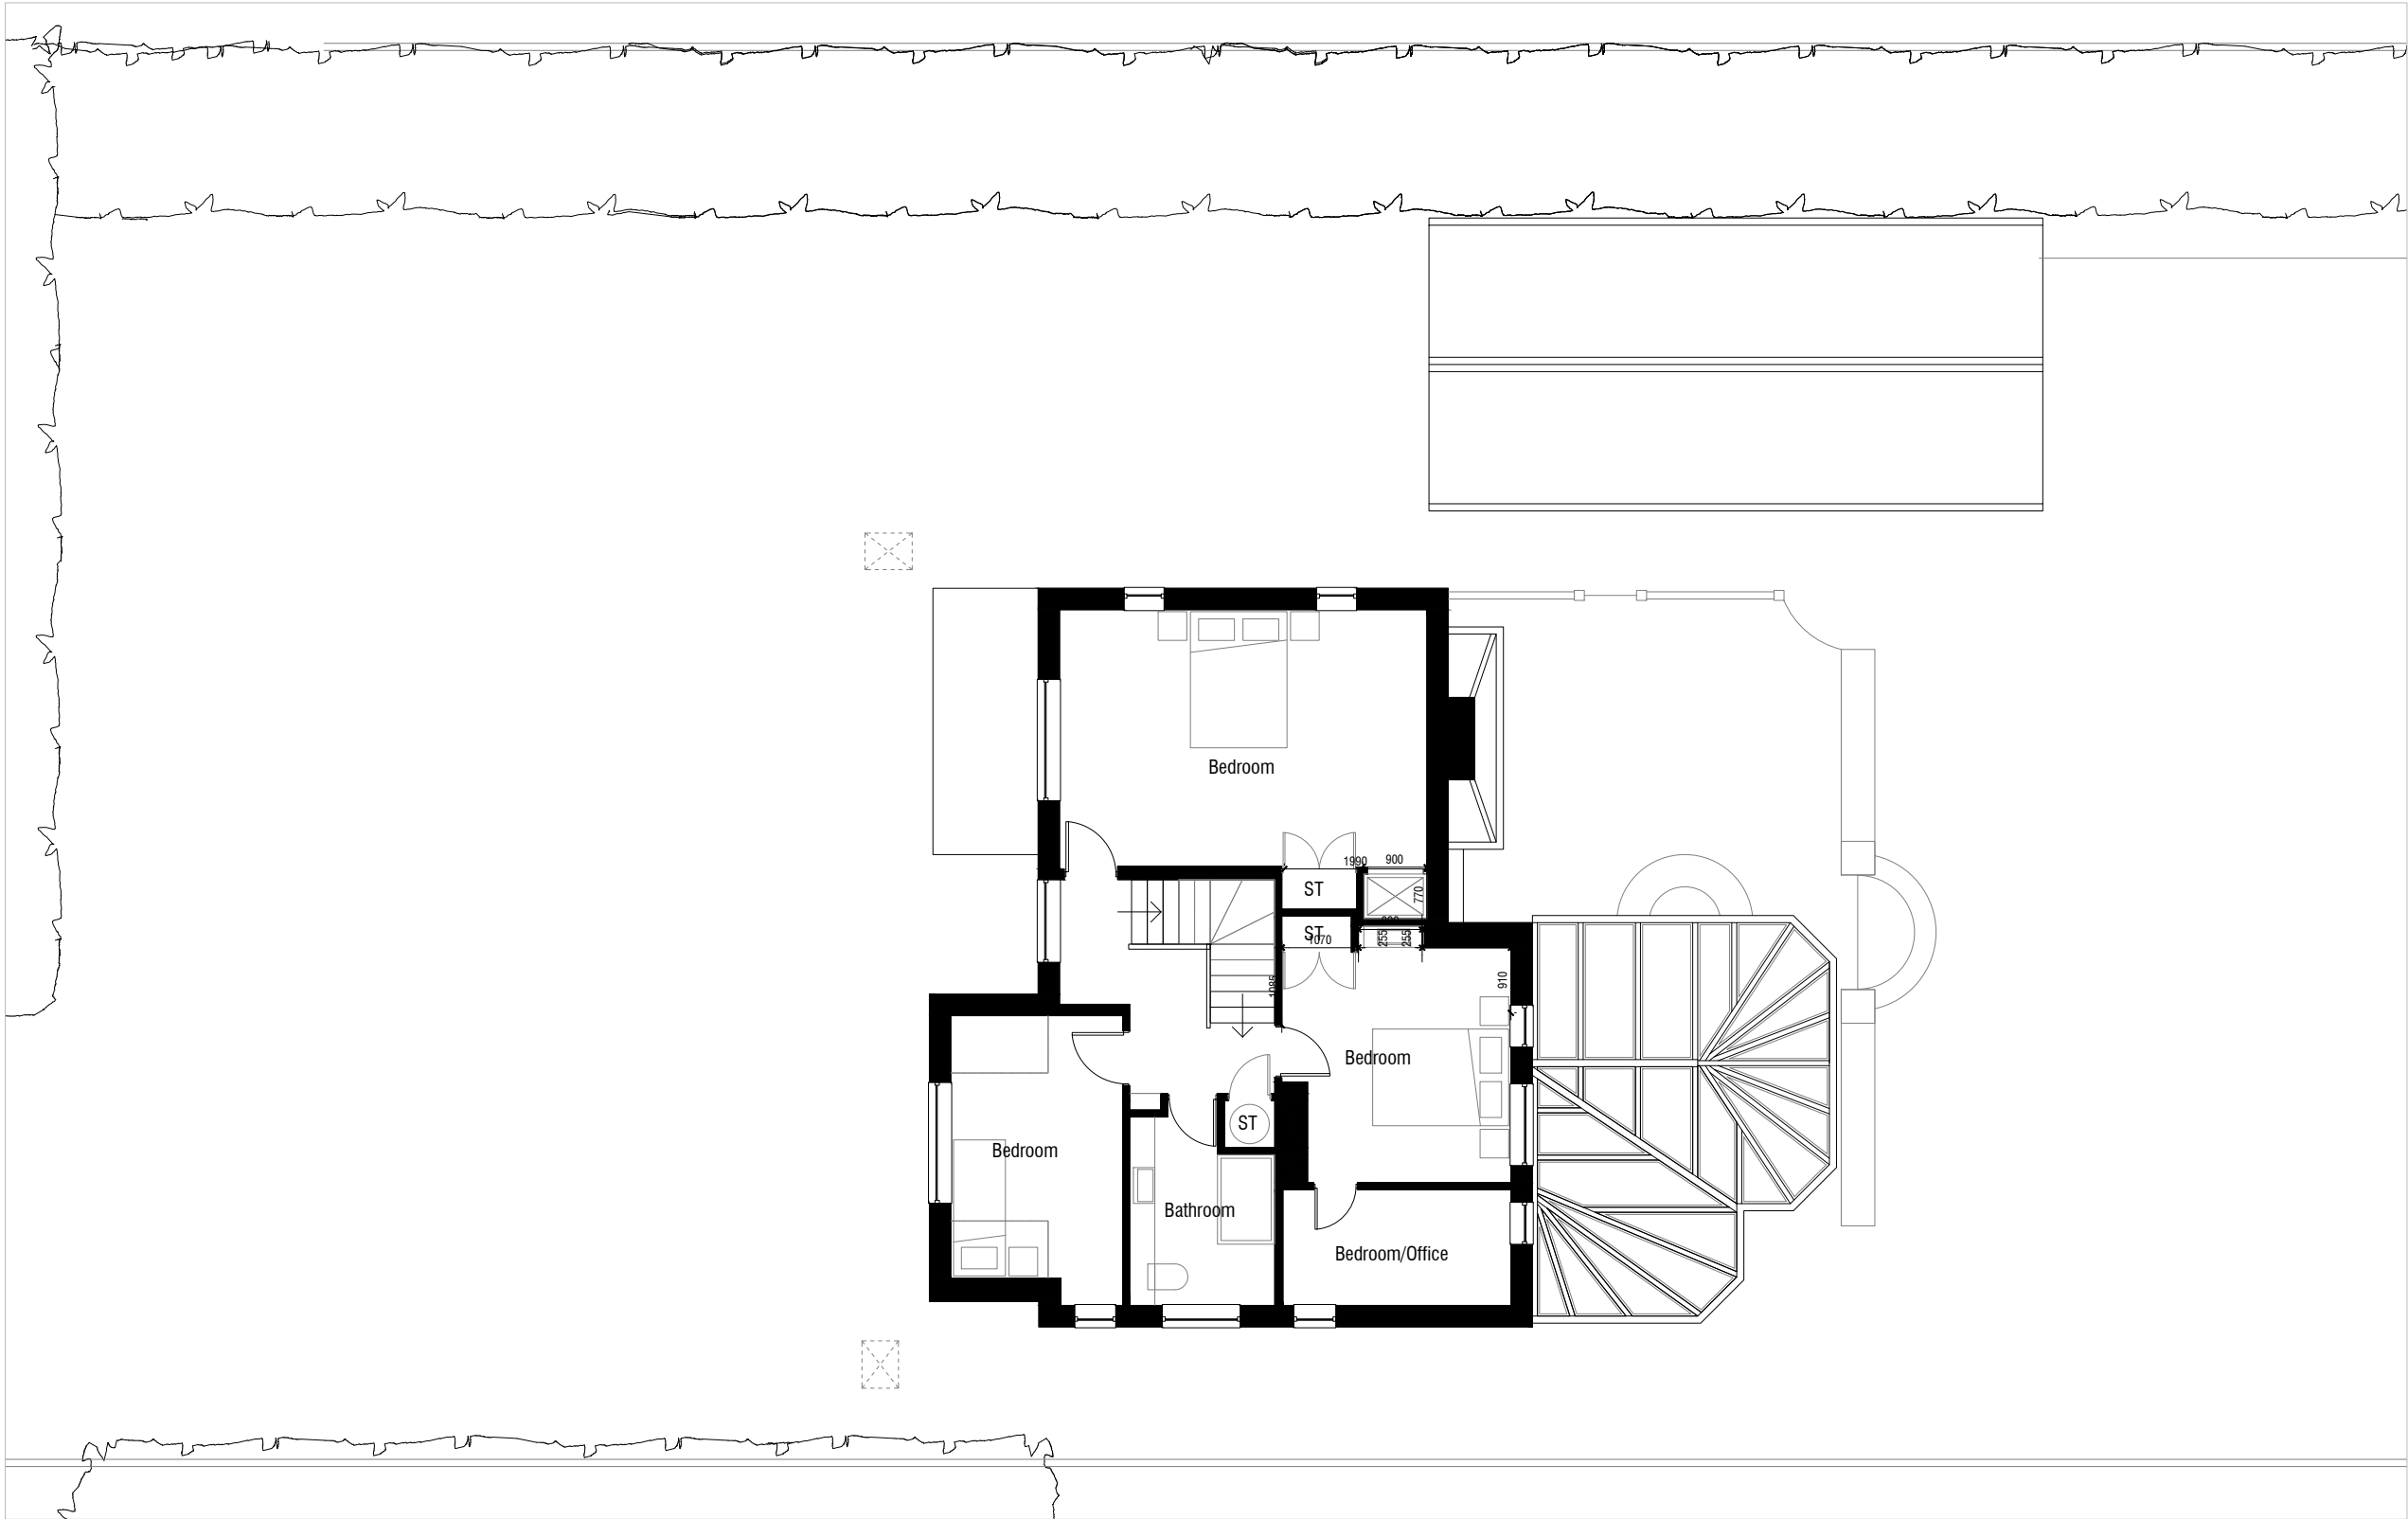

01 - Existing First Floor Plan

P2	20.11.23	General Amendments
P1	13.11.23	Planning Issue
Rev:	Date:	Revision History:

ESDON
ARCHITECTURE

T: 01722 680 419
M: 07810 647 790
W: info@esdon-architecture.com

Project: 23-031 Bonham Lodge					
------------------------------------	--	--	--	--	--

Designed by:	EE	Checked:	EE	Name:	Date:
Drawn By:	EE	Approved:	EE		

Scale:	Status:
1:100 @ A3	

Drawing Title:
Existing First Floor Plan

Drawing No:	Rev:
00-101	P2

