





© THIS DRAWING IS THE COPYRIGHT OF
MICHAEL LYONS ARCHITECTURE AND
MUST NOT BE COPIED, USED OR
DISCLOSED WITHOUT PRIOR PERMISSION.

MATERIALS:


Walls: Stone, render
Roof: Plain clay tiles
Windows: Metal, Timber
Doors: Timber
Rainwater: Heritage Cast aluminium

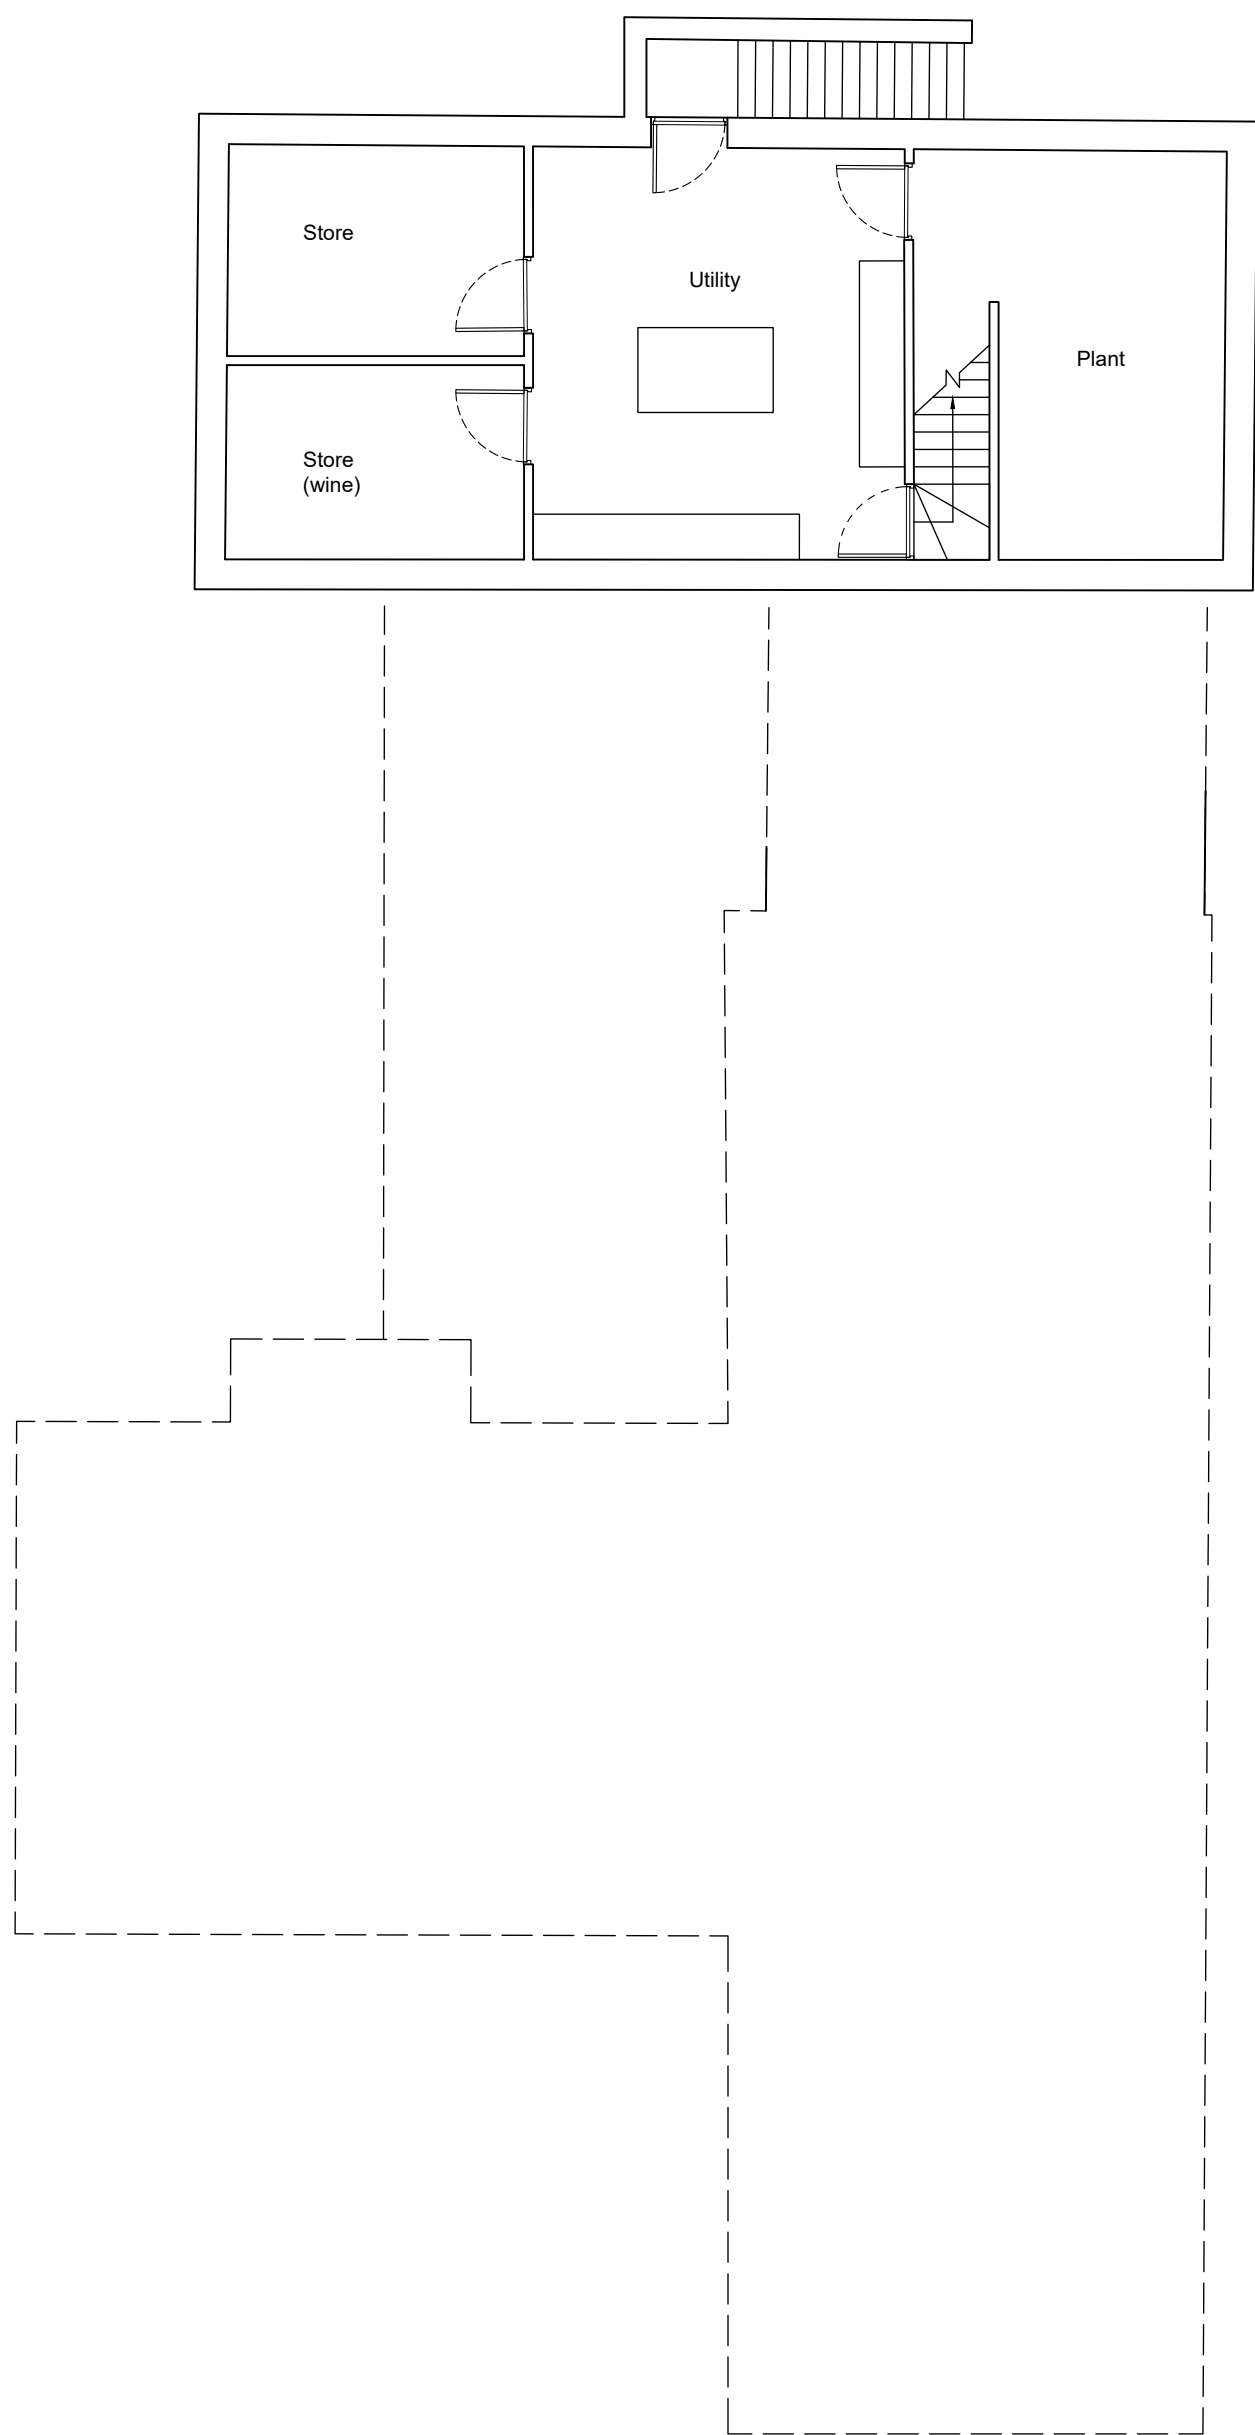

Proposed Basement Floor Plan

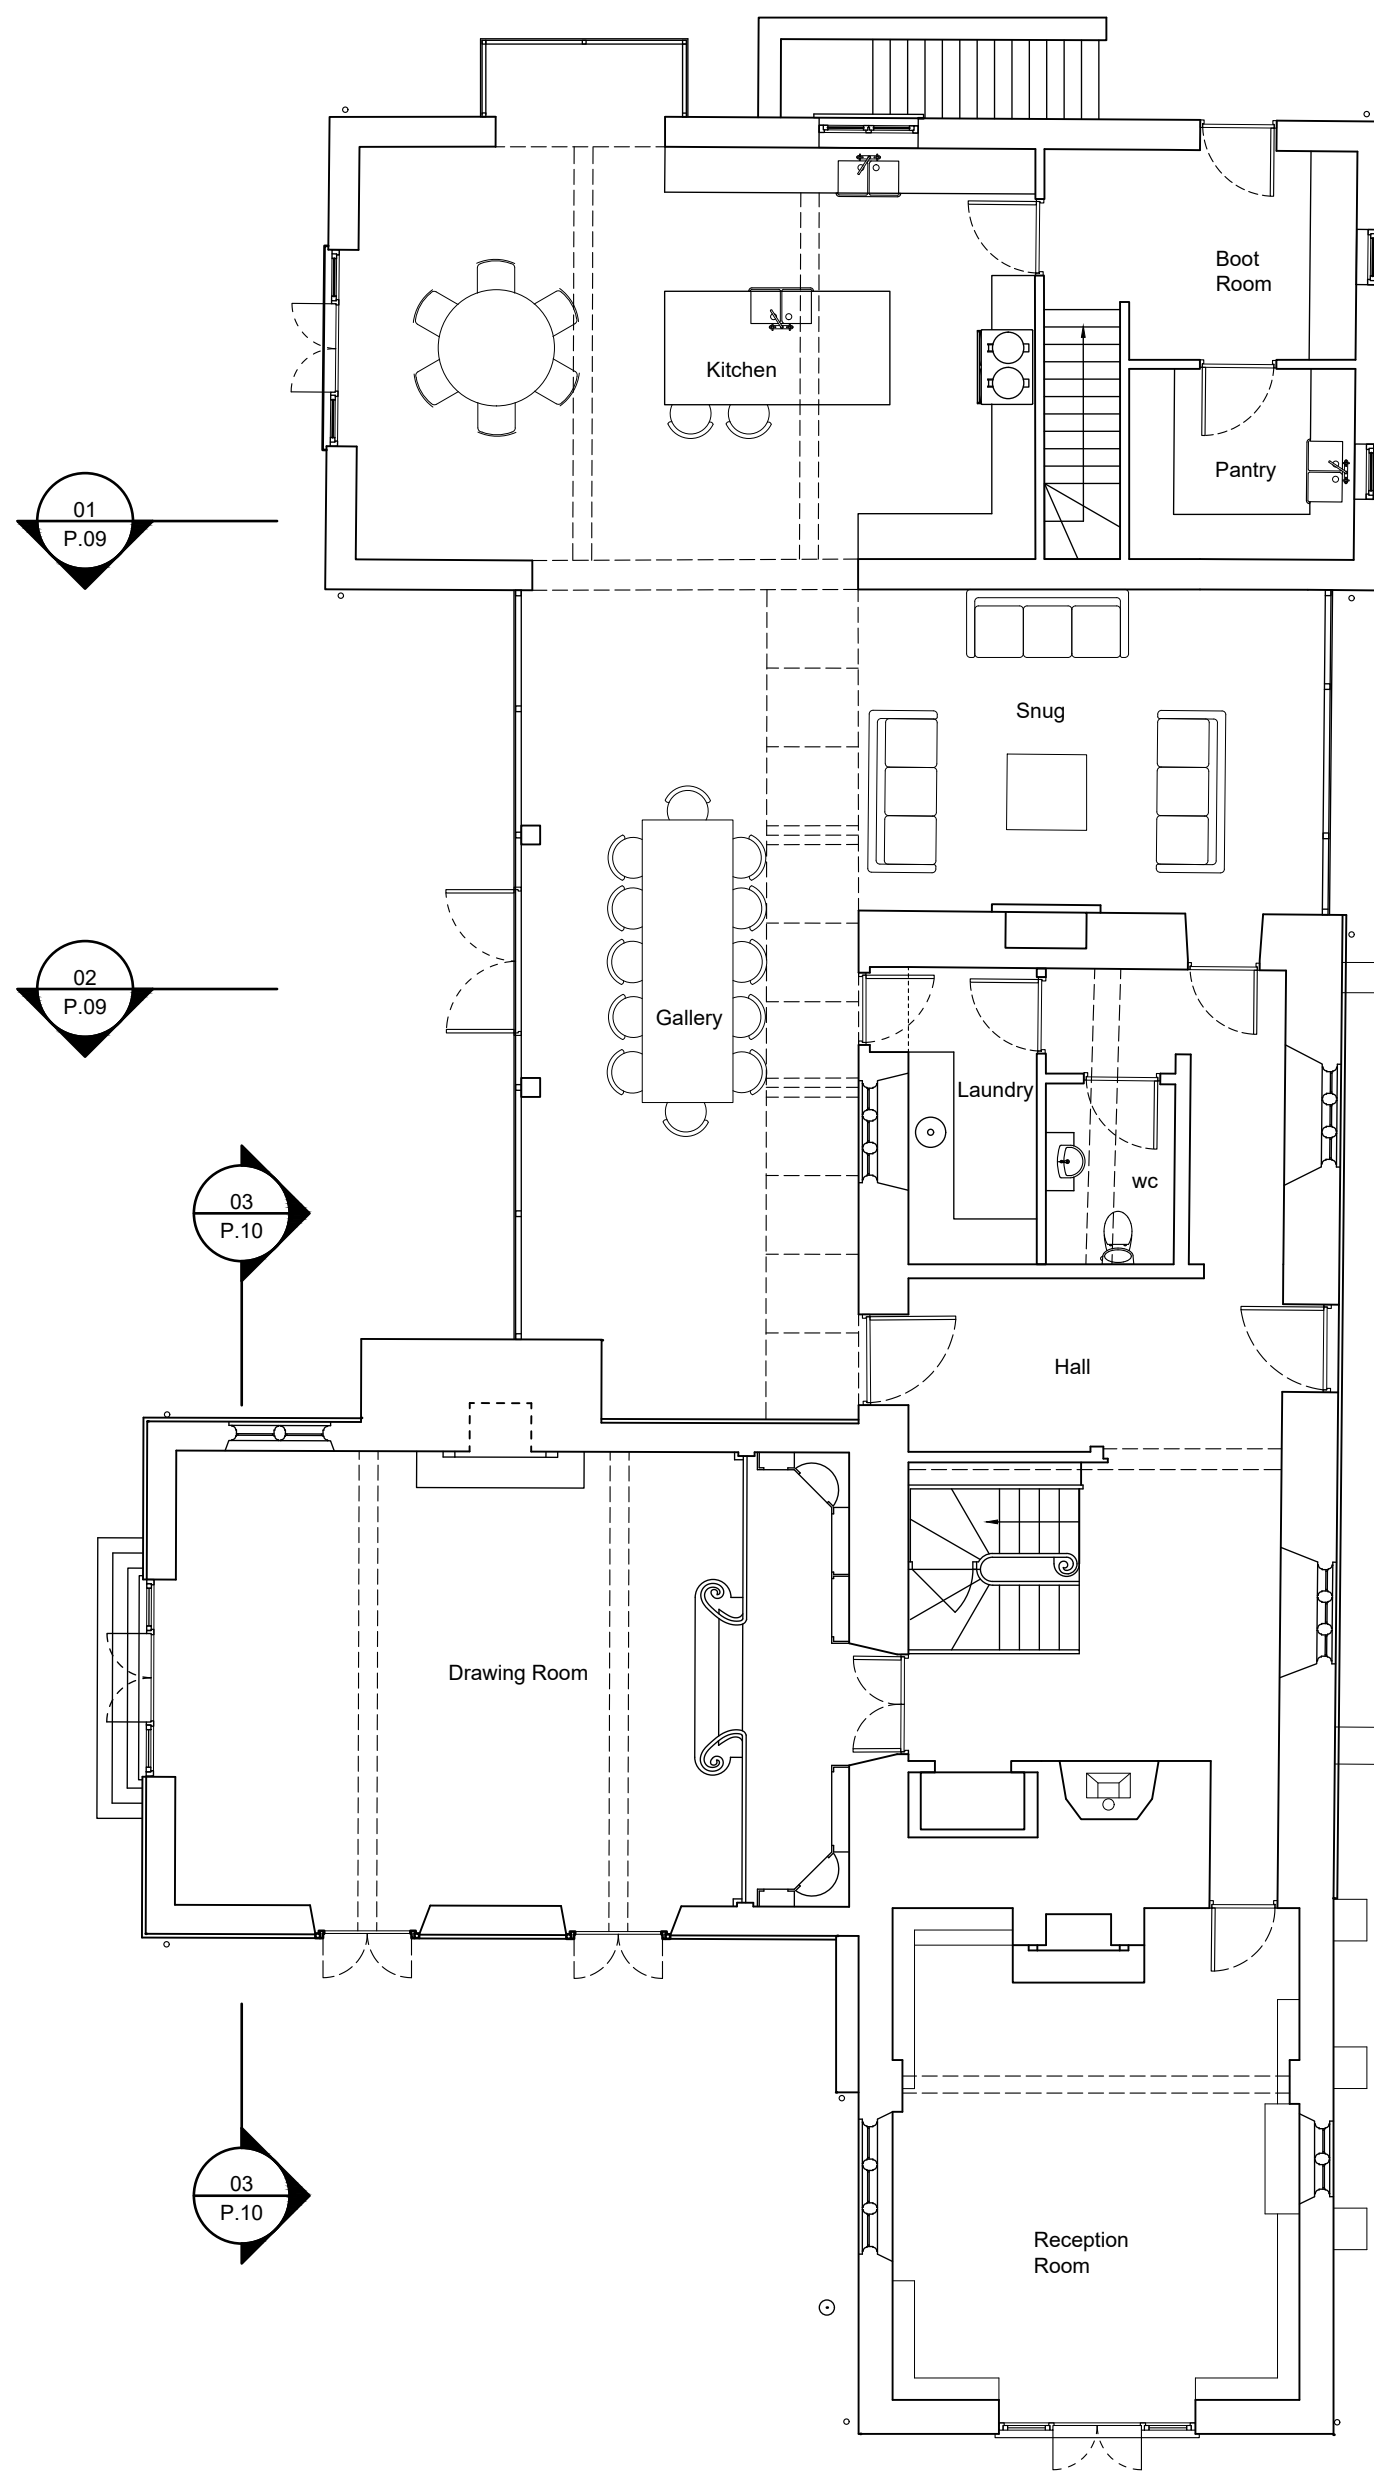

Proposed Ground Floor Plan

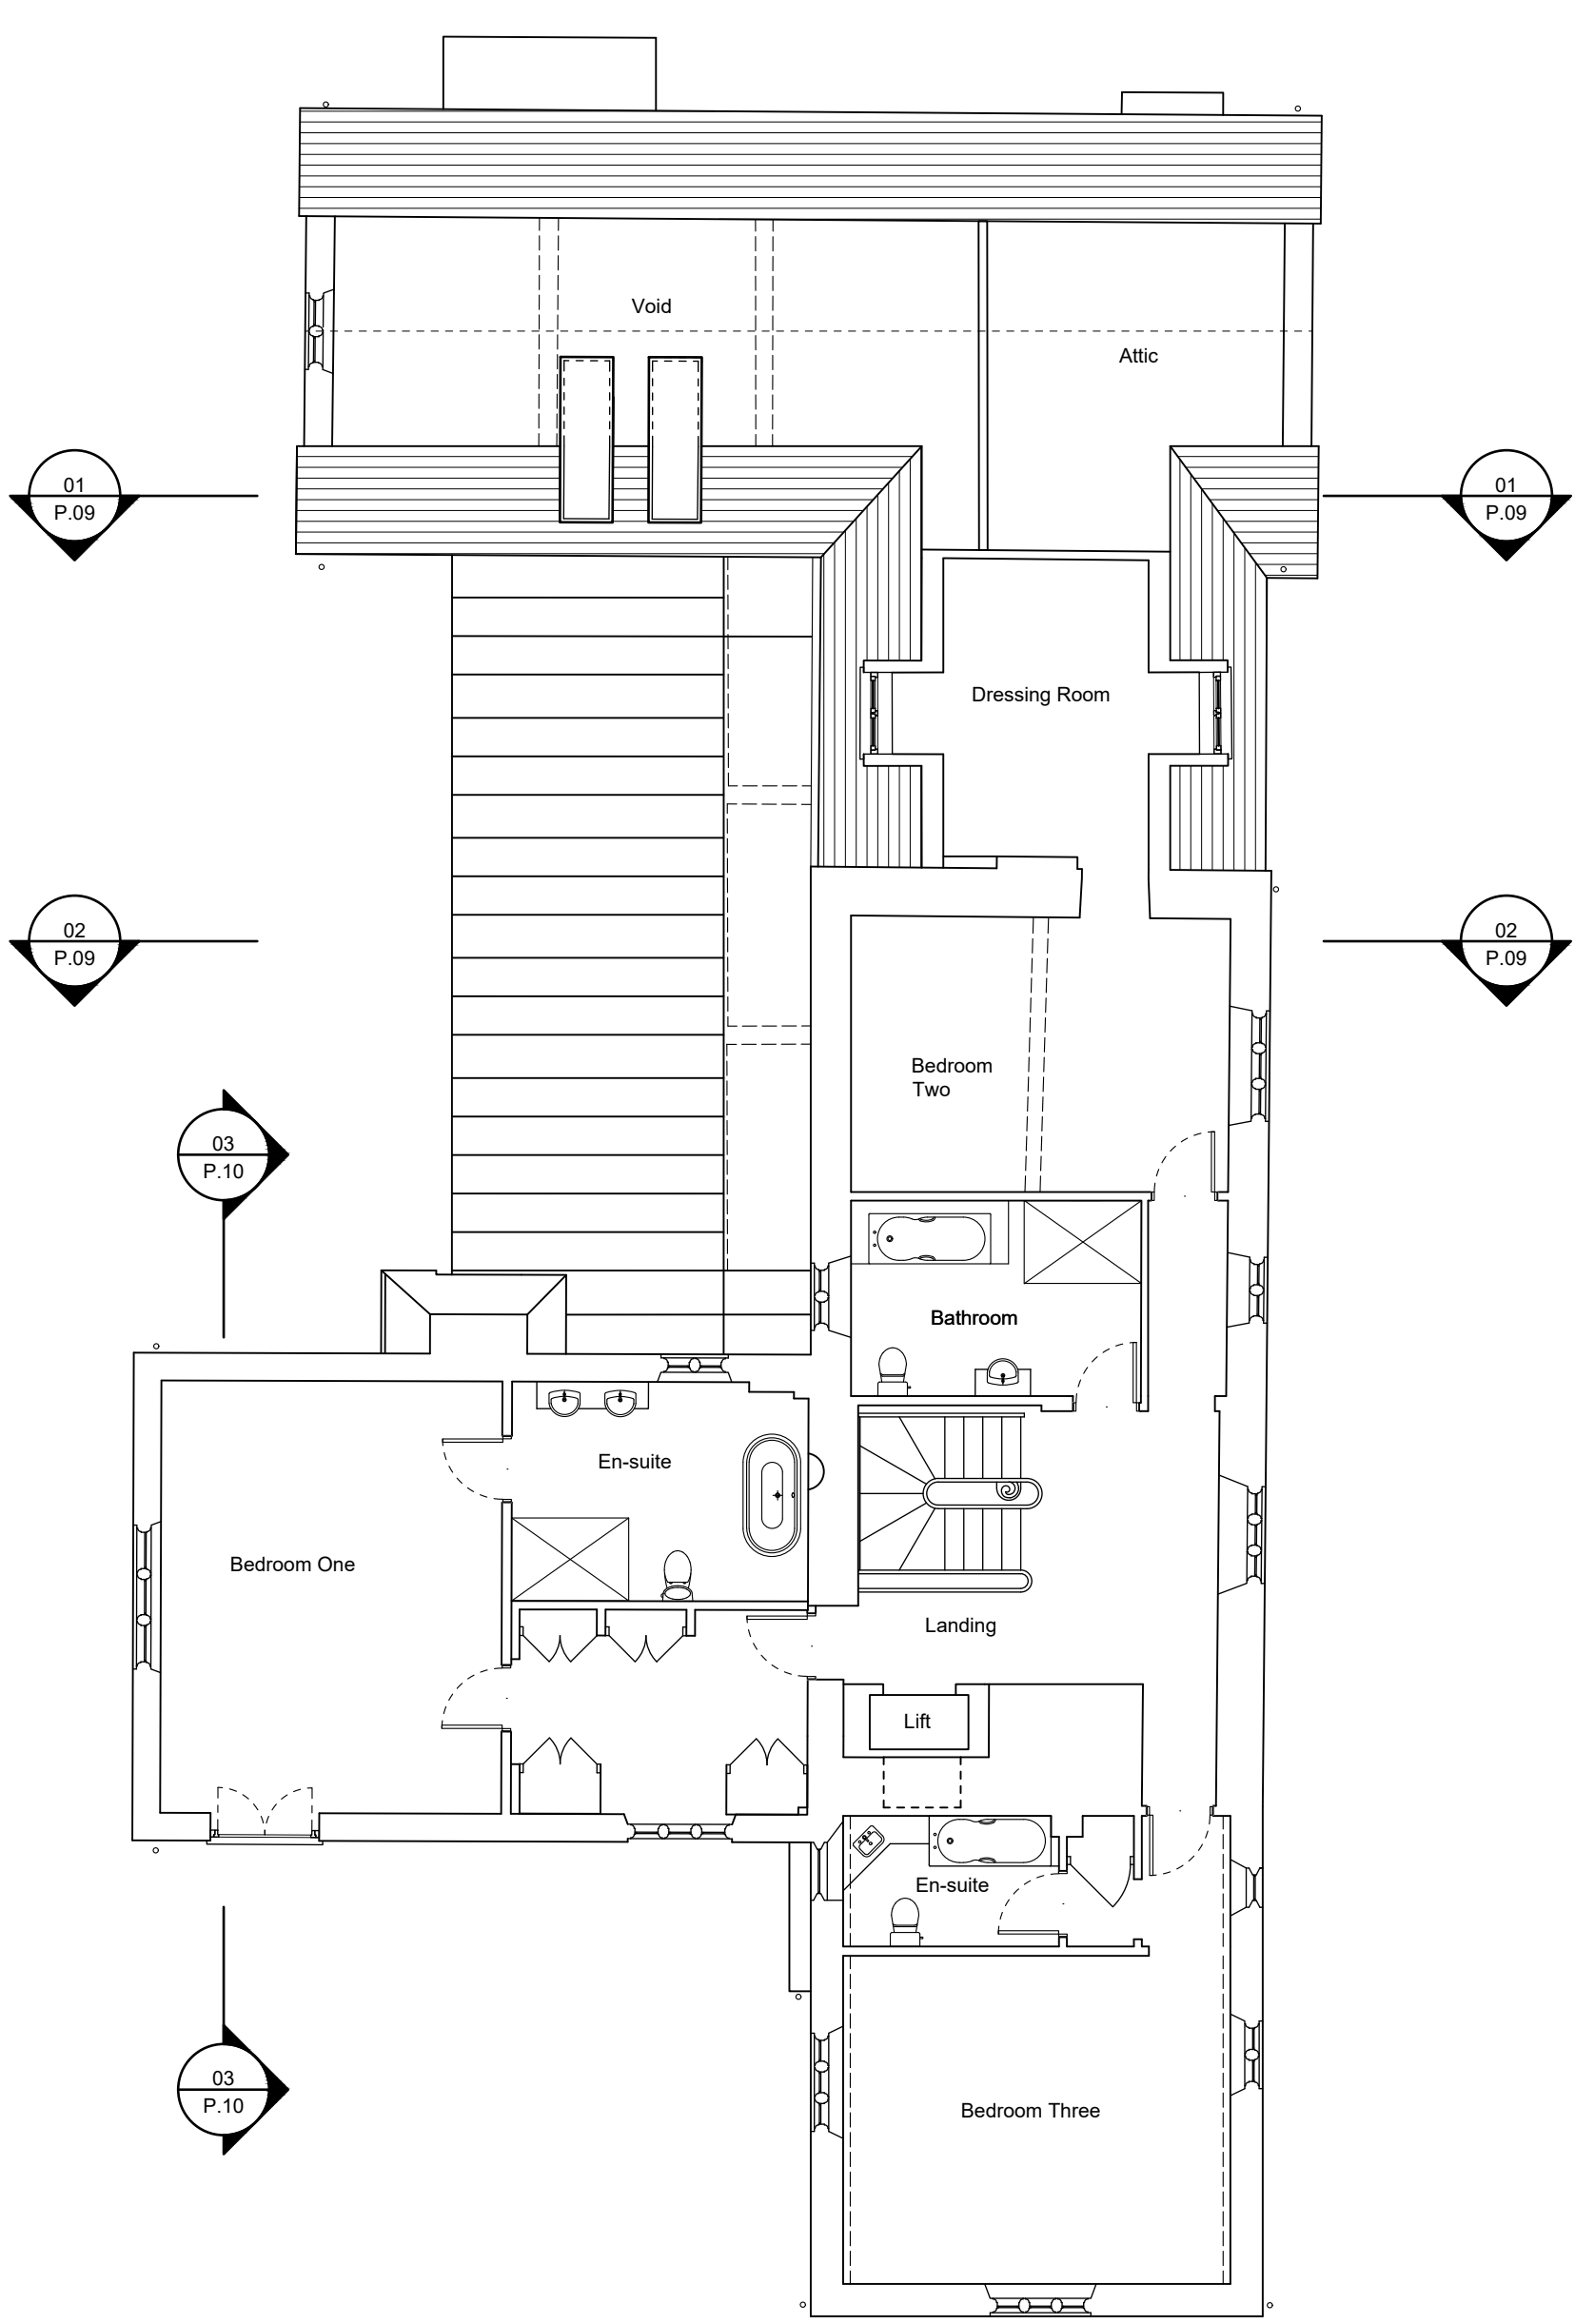

Proposed First Floor Plan

Revisions

Michael Lyons Architecture

1 Manor Farm Barns
Burcombe Lane, Burcombe
Salisbury, SP2 0EJ
Tel: 01722 743186
info@mlarchitecture.co.uk

Project:
The Dower House
Compton Chamberlyne
Salisbury SP3 5DD

Drawing:

Proposed Ground, First Floor Plans & Basement

Drawing No: **607/P.07**

Scale:
1:100 @ A1
1:200 @ A3

Origination Date: **September 2022**

Drawn by: MLx
Issued by:
Approved by:

- | | |
|--|--------------------------------------|
| ☐ For Approval | ☐ For Comment |
| ☐ For Information | ☐ Tender |
| ☐ Construction | ☐ As Built |

