

- Sash Windows/
Front Door

Dulux
painted
timber

CGF
PUTTY

CGF Putty
(Dulux 30YY 60/104)
- Canopy

Dulux
painted
timber

CGF
WHITE

CGF White
(Dulux BS 00-E-55)
- Fascia & Soffit

Dulux
painted
timber

CGF
FASCIA

CGF Fascia
(Dulux 00NN 20/000)
- Rain water goods

Alutec Evolve
Aluminium
rainwater goods


CGF
WELLINGTON



CG FRY & SON
BUILDERS

DEVELOPMENT ~ PARTNERSHIP HOUSING ~ CONTRACTING

C G Fry & Son Ltd. Litton Cheney Dorchester Dorset DT2 9AS
Tel: 01308 482000 Fax: 01308 482249 Email: eugene@cgfry.co.uk www.cgfry.co.uk

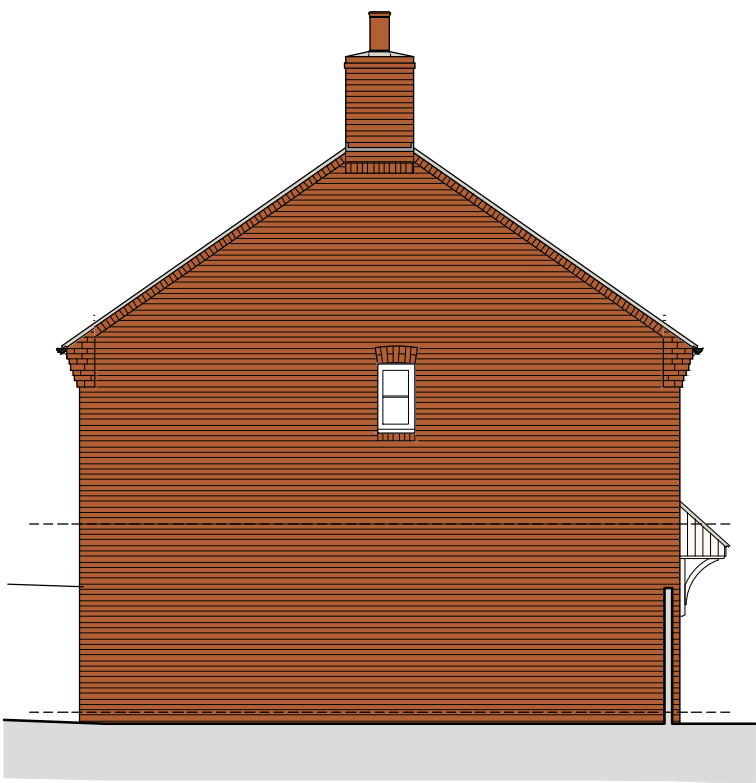


Side Elevation Plot 005




Front Elevation Plot 5

Plot 4

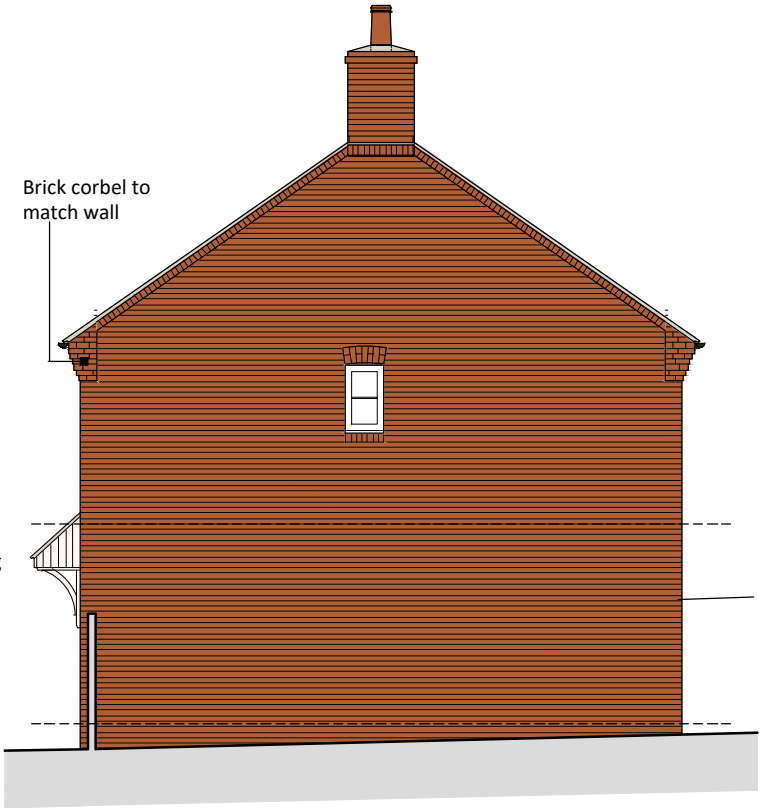

Side Elevation Plot 004

 

West Lavington Wiltshire

Drawing No. 004-005-P-002 - Front and Side Elevations - Rev ~
Scale 1:100 at A3 - March 2026