




CG FRY & SON
B U I L D E R S

DEVELOPMENT ~ PARTNERSHIP HOUSING ~ CONTRACTING

C G Fry & Son Ltd. Litton Cheney Dorchester Dorset DT2 9AS
Tel: 01308 482000 Fax: 01308 482249 Email: eugene@cgfry.co.uk www.cgfry.co.uk

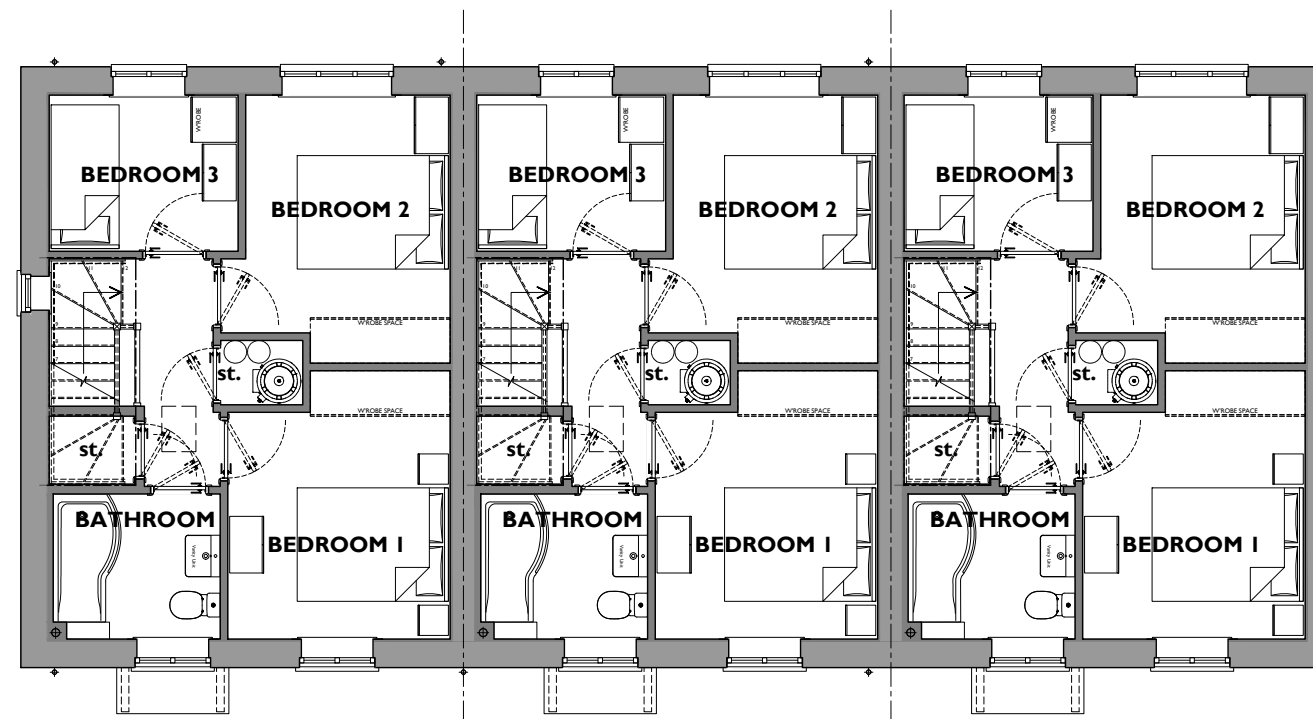

FIRST FLOOR


025

FIRST FLOOR

026

FIRST FLOOR

027

 

West Lavington Wiltshire

Drawing No. 25-27-P-002 - First Floor Plans - Rev ~
Scale 1:100 at A3 - March 2026