


Canopy Timber
Dulux painted timber
CGF WHITE



Fascia & Soffit
Dulux painted timber
CGF FASCIA



Front Door/Frame
Dulux painted timber
CGF LITTON GREEN

 


Rain water goods
Alutec Evolve Aluminium rainwater goods
CGF WELLINGTON




CG FRY & SON
B U I L D E R S


DEVELOPMENT ~ PARTNERSHIP HOUSING ~ CONTRACTING
C G Fry & Son Ltd. Litton Cheney Dorchester Dorset DT2 9AS
Tel: 01308 482000 Fax: 01308 482249 Email: eugene@cgfry.co.uk www.cgfry.co.uk

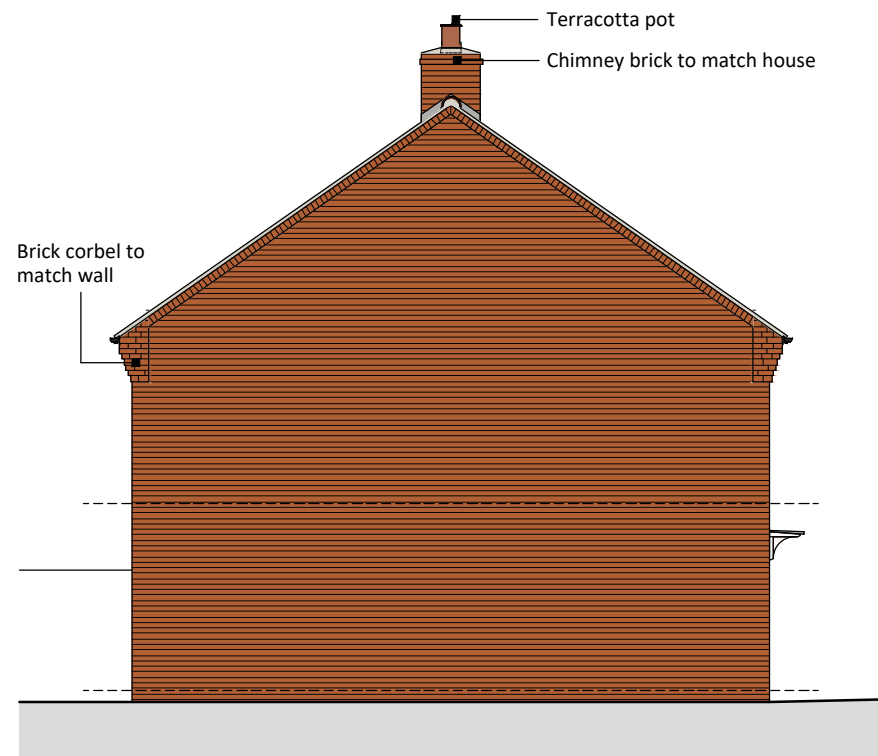


Side Elevation 1.

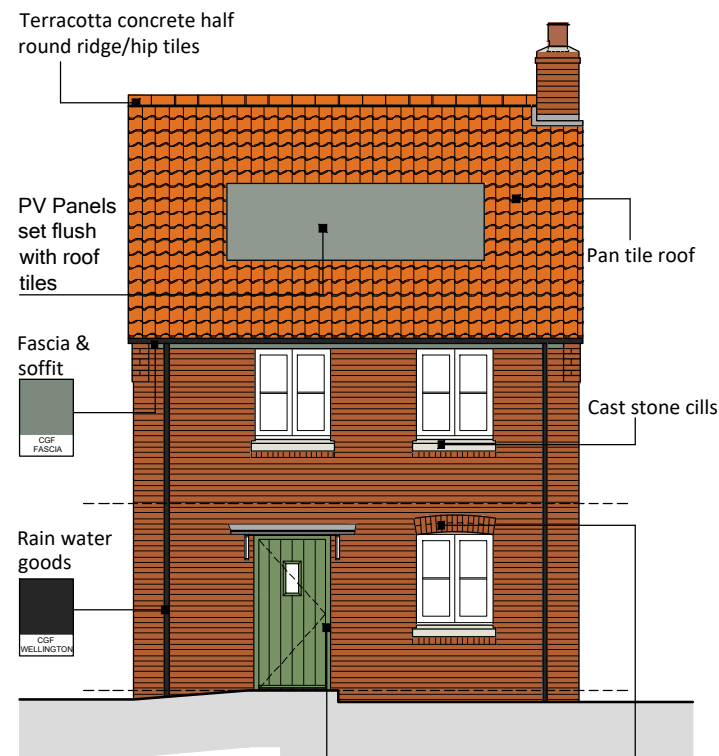

Front Elevation

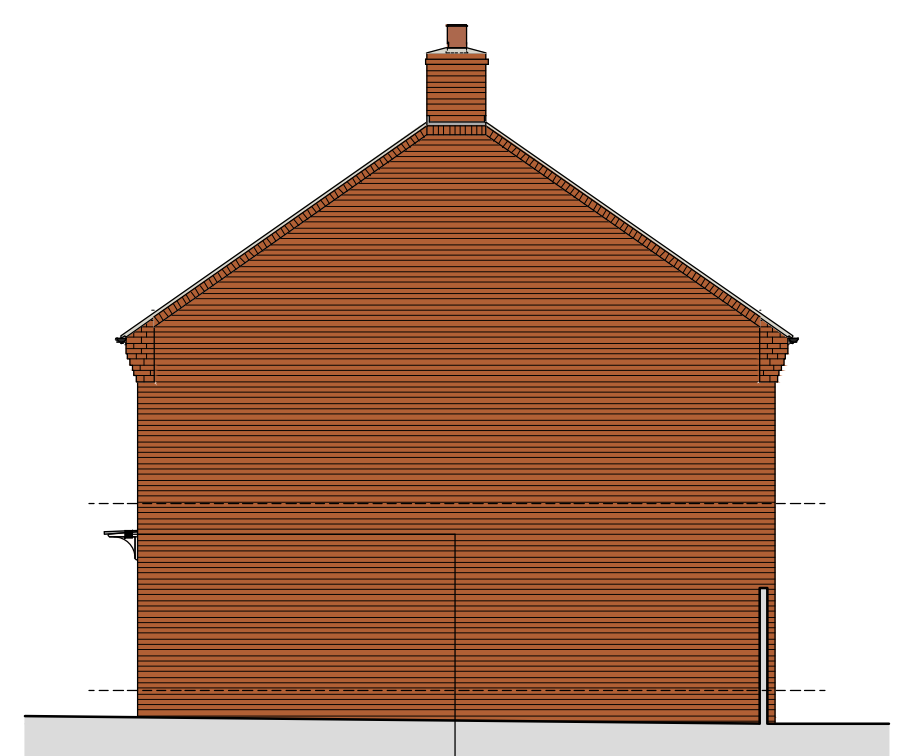

Side Elevation 2.

 

West Lavington Wiltshire

Drawing No. S45-P-002 - Front and Side Elevations - Rev ~
Scale 1:100 at A3 - March 2026