




CG FRY & SON
B U I L D E R S

DEVELOPMENT ~ PARTNERSHIP HOUSING ~ CONTRACTING
C G Fry & Son Ltd. Litton Cheney Dorchester Dorset DT2 9AS
Tel: 01308 482000 Fax: 01308 482249 Email: eugene@cgfry.co.uk www.cgfry.co.uk




Rear Elevation

Self-supporting
brick arch

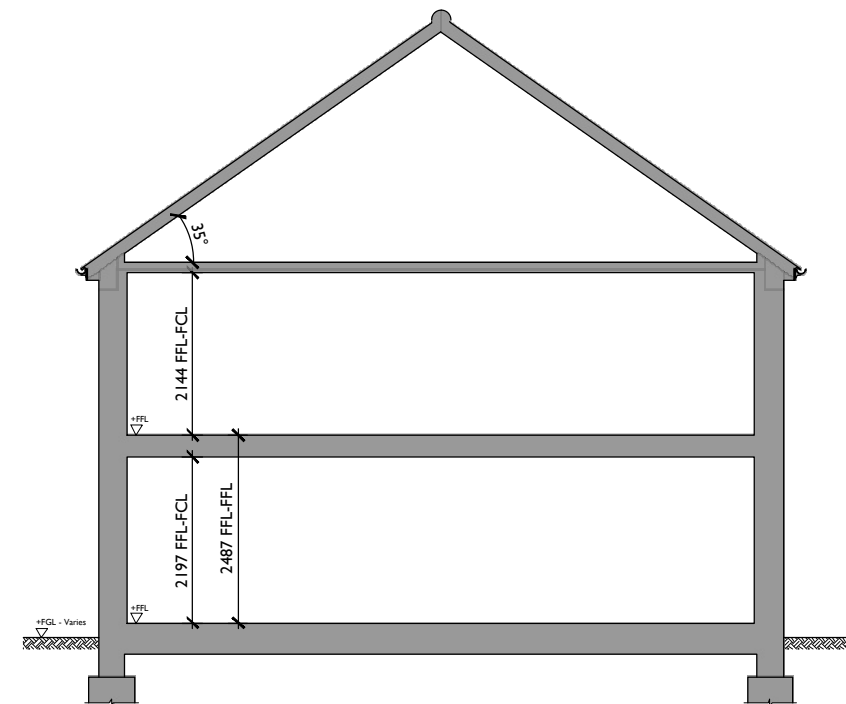

Section S2.1-Plot 002/003
Truss Type B-35°

 

West Lavington Wiltshire

Drawing No. 002-003-P-003 - Rear Elevation and Section - Rev ~
Scale 1:100 at A3 - March 2026