


NOTE: BRICK PLINTH
MUST MATCH BRICK
CHIMNEY UNLESS
AGREED
OTHERWISE WITH
EUGENE/ARCHIE



CG FRY & SON
BUILDERS


DEVELOPMENT ~ PARTNERSHIP HOUSING ~ CONTRACTING
C G Fry & Son Ltd. Litton Cheney Dorchester Dorset DT2 9AS
Tel: 01308 482000 Fax: 01308 482249 Email: eugene@cgfry.co.uk www.cgfry.co.uk

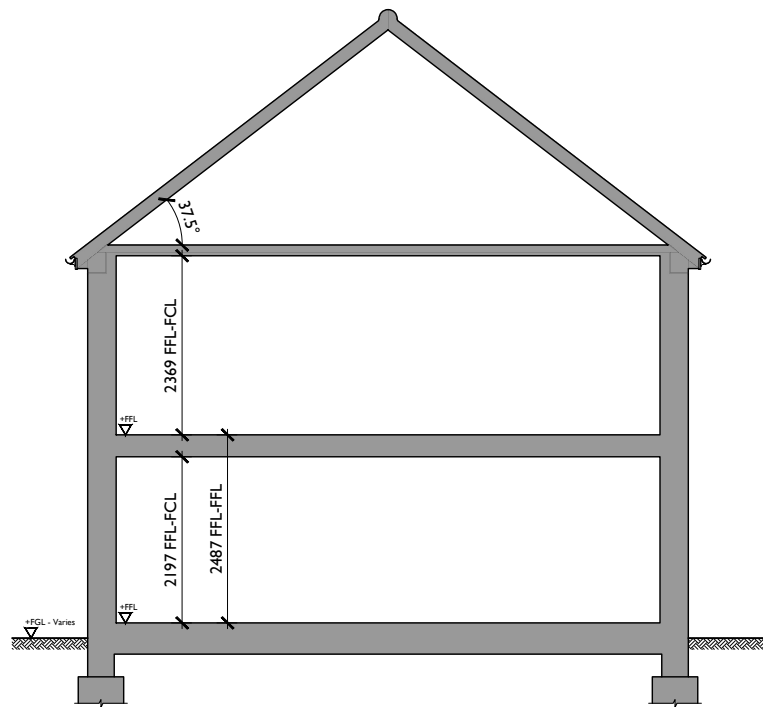

Section S2.3 - Plot 026
Truss Type A-37.5°



Rear Elevation

 

West Lavington Wiltshire

Drawing No. 25-27-P-005 - Rear Elevation & Section - Rev ~
Scale 1:100 at A3 - March 2026