

- Concrete Lintel

Zinsser
plinth
paint

CGF
WHITE
- Canopy

Dulux
painted
timber

CGF
WHITE
- Front Door

Dulux
painted
timber

CGF LITTON
GREEN
- RAL 9003
CGF White

CGF White
(Dulux BS 00-E-55)

CGF Litton Green
(Dulux 90YY 35/169)
- Fascia & Soffit

Dulux
painted
timber

CGF
FASCIA
- Rain water goods

Alutec Evolve
Aluminium
rainwater goods

CGF
WELLINGTON
- CGF Fascia
(Dulux 00NN 20/000)

CGF

Fry


CG FRY & SON

BUILDERS

DEVELOPMENT ~ PARTNERSHIP HOUSING ~ CONTRACTING

C G Fry & Son Ltd. Litton Cheney Dorchester Dorset DT2 9AS

Tel: 01308 482000 Fax: 01308 482249 Email: eugene@cgfry.co.uk www.cgfry.co.uk

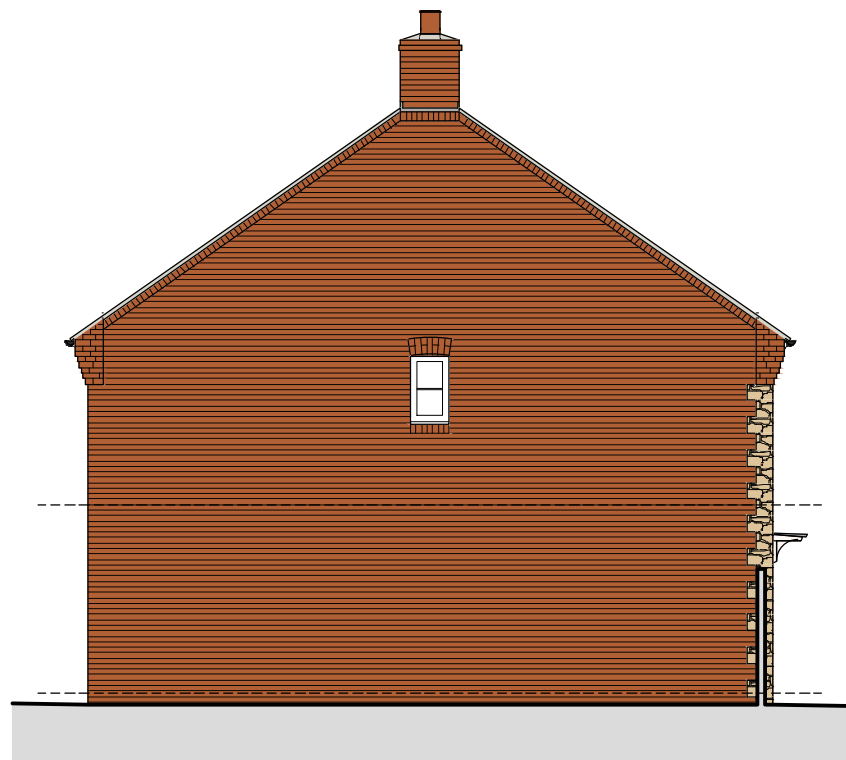

Side Elevation Plot 003




Front Elevation PLOT 003

PLOT 002


- Canopy timber

CGF
WHITE
- Front door

CGF LITTON
GREEN

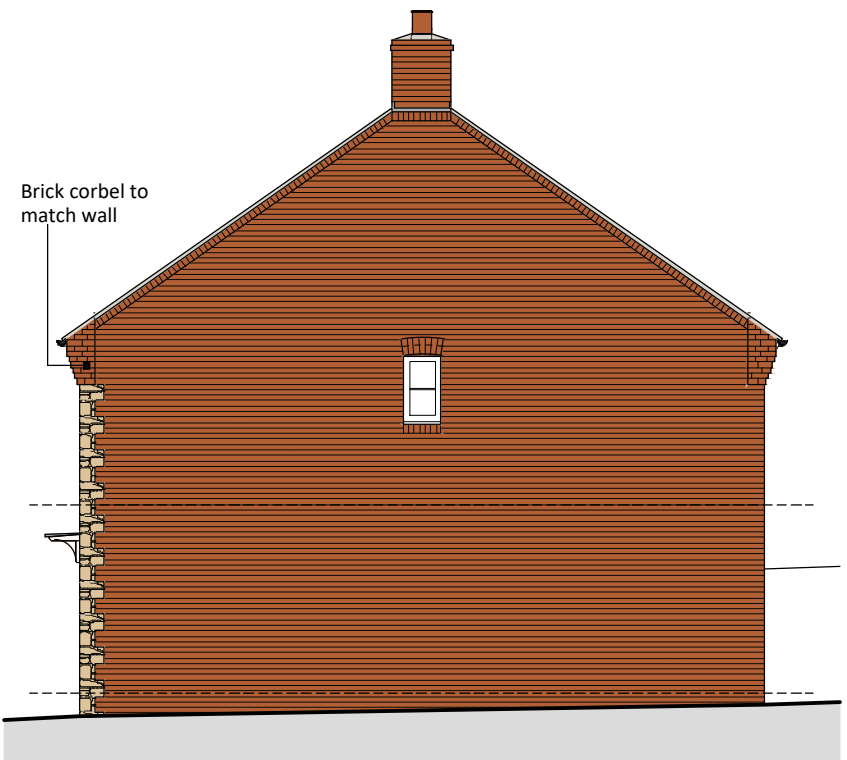

Side Elevation Plot 002

 

West Lavington Wiltshire

Drawing No. 002-003-P-002 - Front and Side Elevations - Rev ~

Scale 1:100 at A3 - March 2026