


CGF White
(Dulux BS 00-E-55)



CGF Fascia
(Dulux 00NN 20/000)




CGF Litton Green
(Dulux 90YY 35/169)

 


CG FRY & SON
B U I L D E R S


DEVELOPMENT ~ PARTNERSHIP HOUSING ~ CONTRACTING
C G Fry & Son Ltd. Litton Cheney Dorchester Dorset DT2 9AS
Tel: 01308 482000 Fax: 01308 482249 Email: eugene@cgfry.co.uk www.cgfry.co.uk

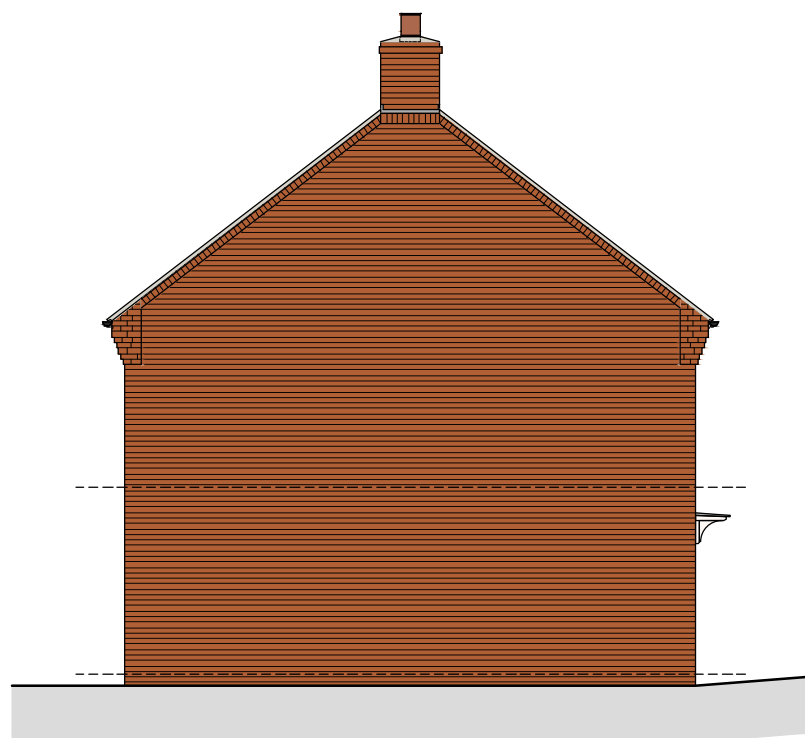


Side Elevation 1.

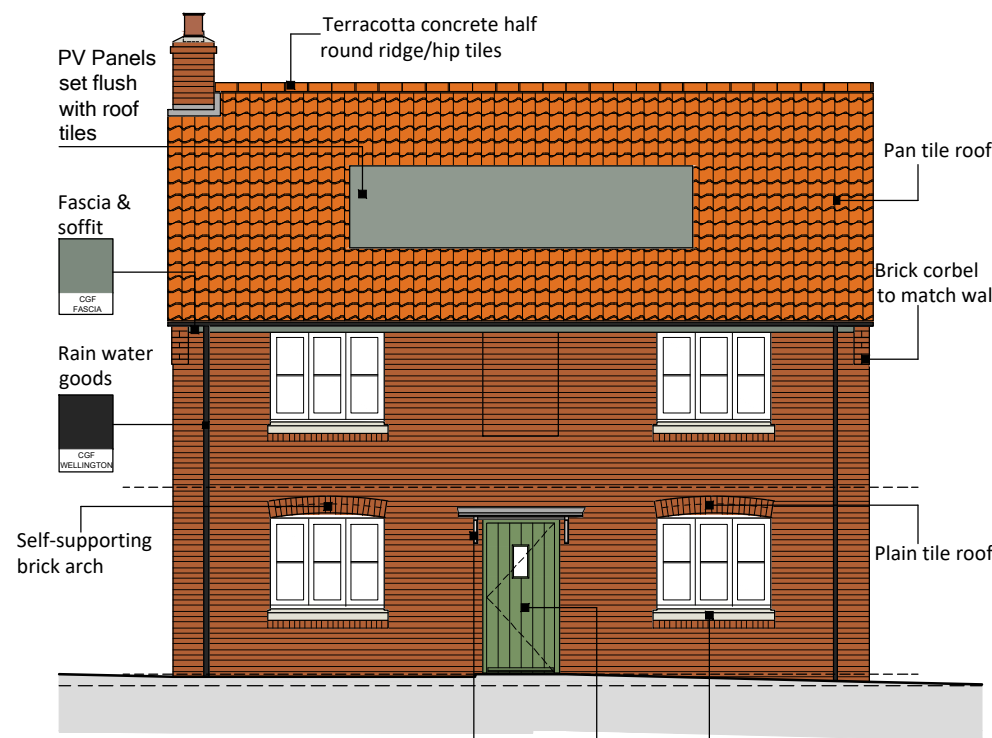

Front Elevation

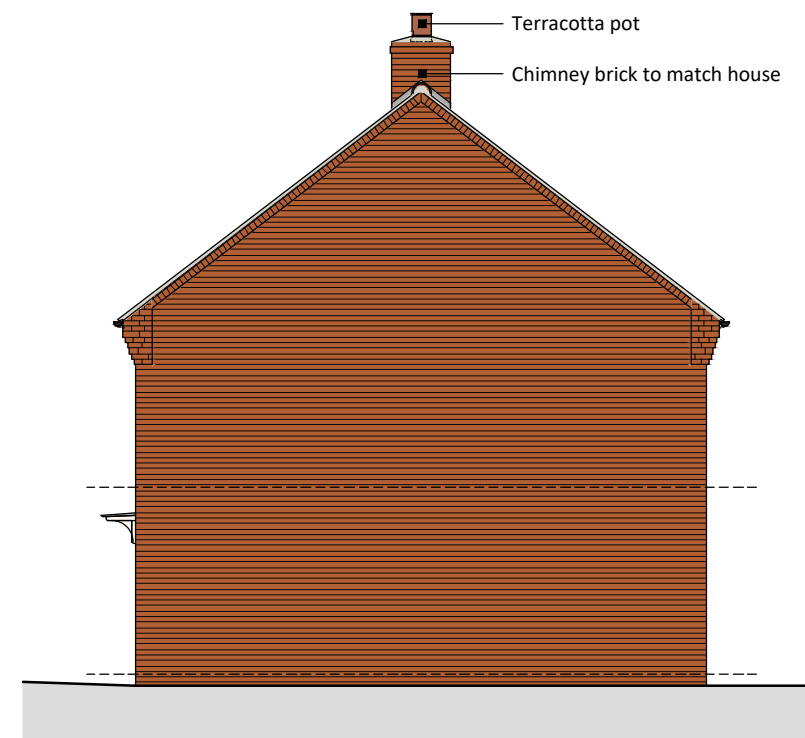

Side Elevation 2.

 

West Lavington Wiltshire

Drawing No. S042-P-002 - Front and Side Elevations - Rev ~
Scale 1:100 at A3 - March 2026