





01 - Existing Roof Plan

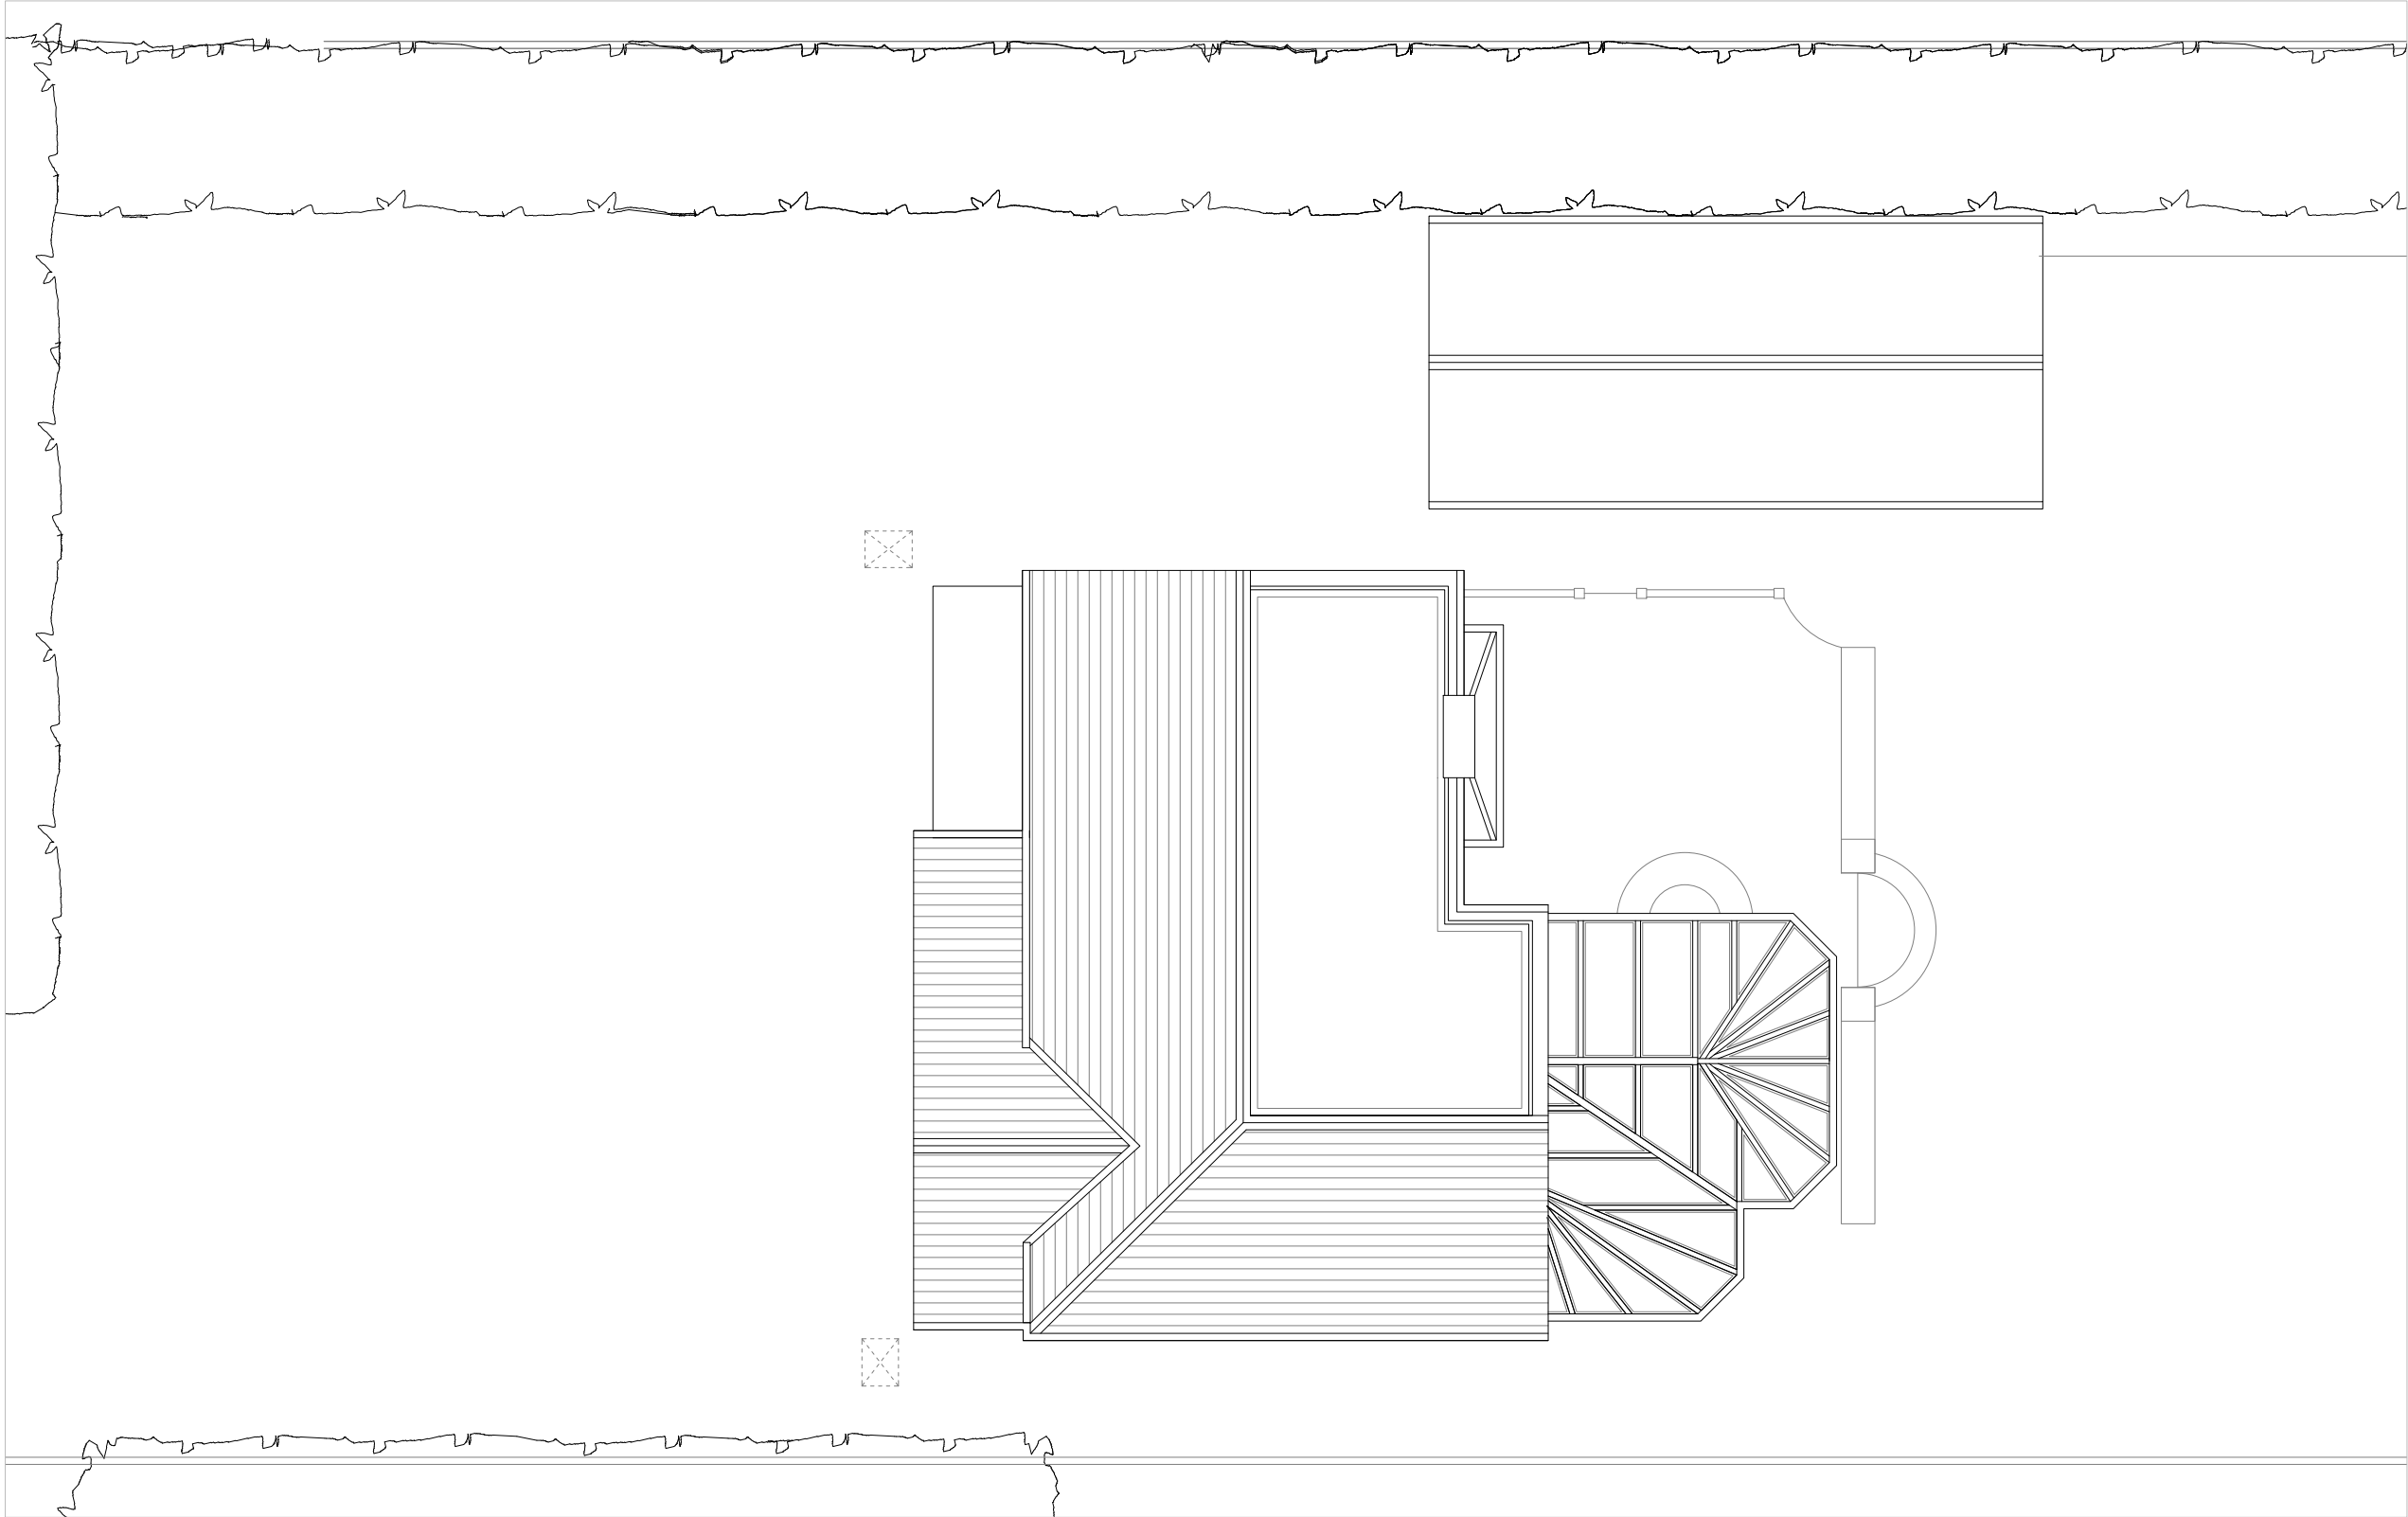

P2	20.11.23	General Amendments
P1	13.11.23	Planning Issue
Rev:	Date:	Revision History:

 

T: 01722 680 419
M: 07810 647 790
W: info@esdon-architecture.com

Project:
23-031
Bonham Lodge

Designed by:	EE	Checked:	EE	Name:	Date:
Drawn By:	EE	Approved:	EE		

Scale:	Status:
1:100 @ A3	

Drawing Title:
Existing Roof Plan

Drawing No: 00-103	Rev: P2
-----------------------	------------

