

- Front Door/frame

CGF MUSHROOM

Dulux painted timber
- Canopy

CGF WHITE

Dulux painted timber
- CGF Mushroom
(Dulux 70YR 65/054)
- CGF White
(Dulux BS 00-E-55)
- Fascia & Soffit

CGF FASCIA

Dulux painted timber
- Rain water goods


CGF WELLINGTON

Alutec Evolve Aluminium rainwater goods
- CGF Fascia
(Dulux 00NN 20/000)




CG FRY & SON
BUILDERS


DEVELOPMENT ~ PARTNERSHIP HOUSING ~ CONTRACTING
C G Fry & Son Ltd. Litton Cheney Dorchester Dorset DT2 9AS
Tel: 01308 482000 Fax: 01308 482249 Email: eugene@cgfry.co.uk www.cgfry.co.uk

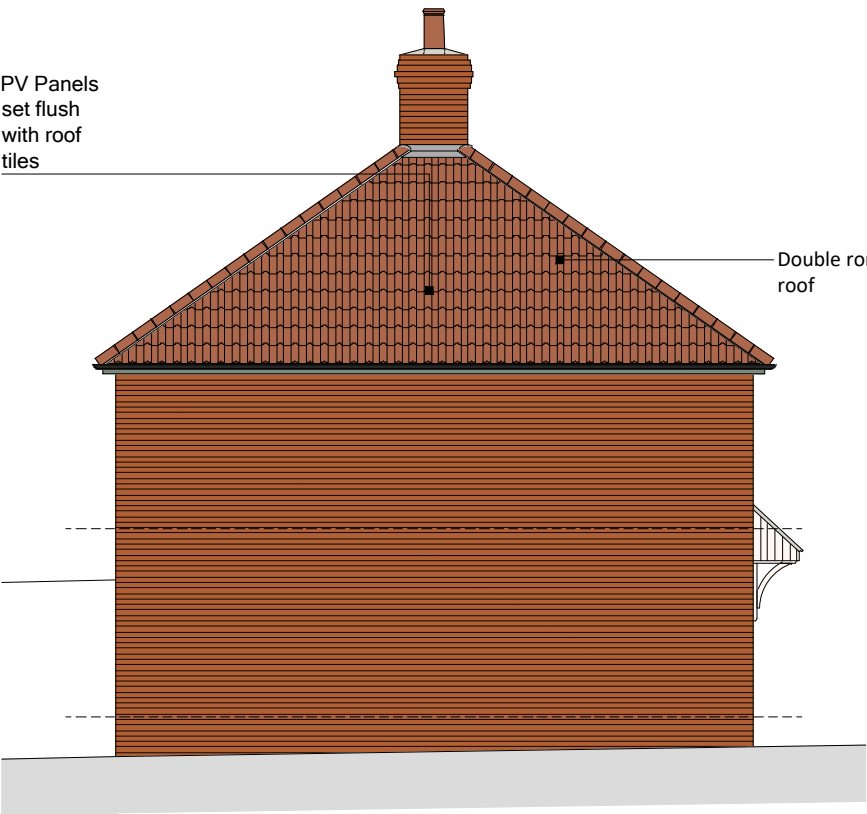


Side Elevation Plot 1.

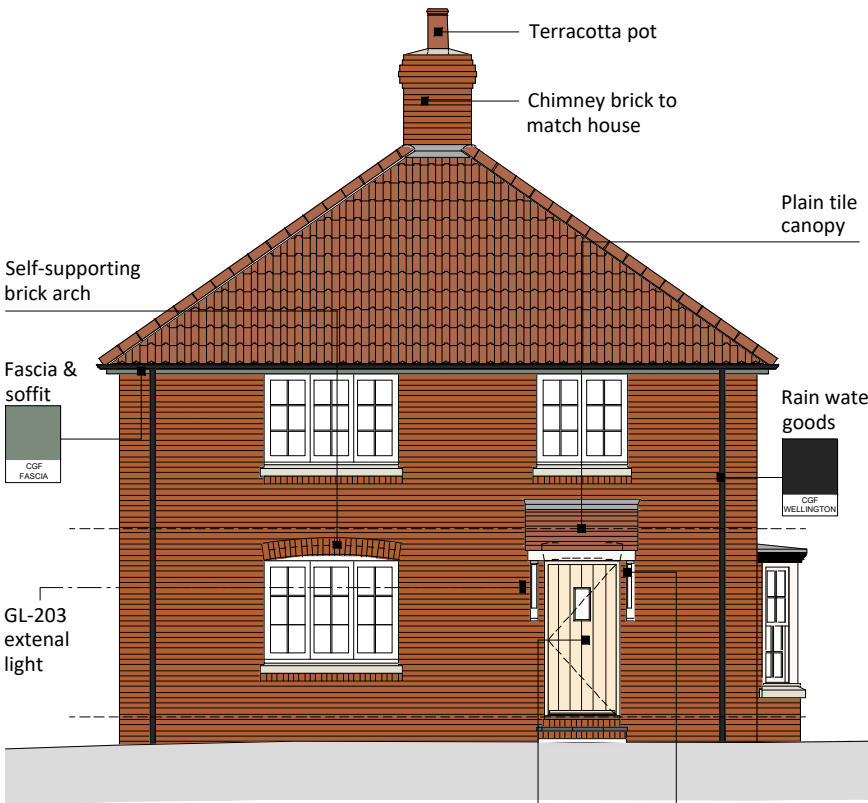

Front Elevation

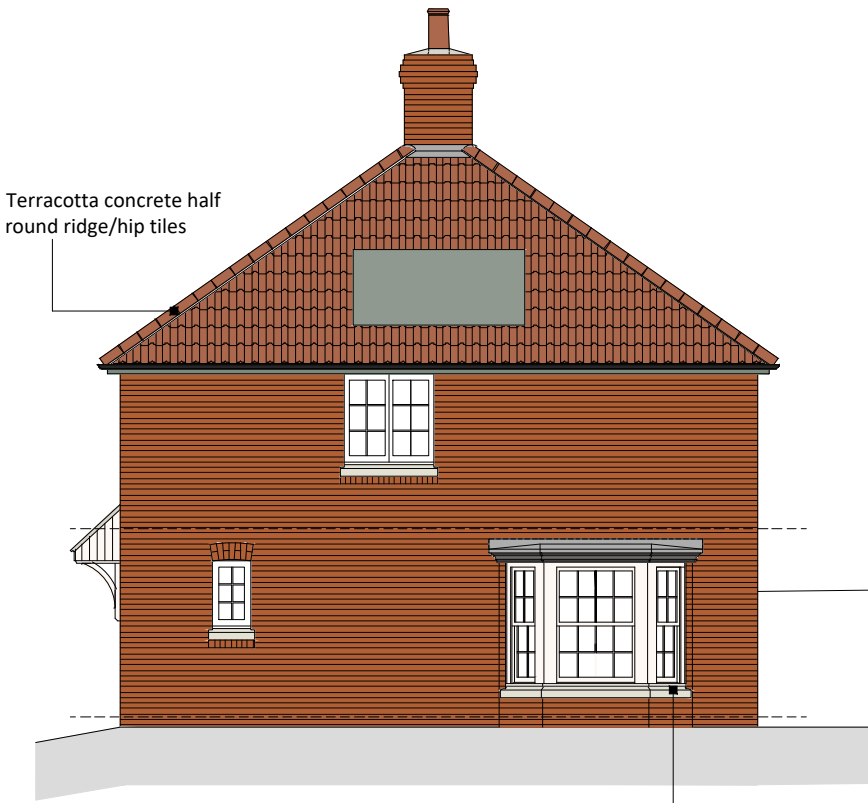

Side Elevation 2.

 

West Lavington Wiltshire
Drawing No. 020-P-002 - Front and Side Elevations - Rev ~
Scale 1:100 at A3 - March 2026