

- Front Door/Frame

CGF MUSHROOM

Dulux painted timber

Canopy Timber

CGF WHITE

Dulux painted timber
- CGF Mushroom (Dulux 70YR 65/054)

CGF White (Dulux BS 00-E-55)
- Fascia & Soffit


CGF FASCIA

Dulux painted timber


Rain water goods

CGF WELLINGTON


Alutec Evolve Aluminium rainwater goods
- CGF Fascia (Dulux 00NN 20/000)

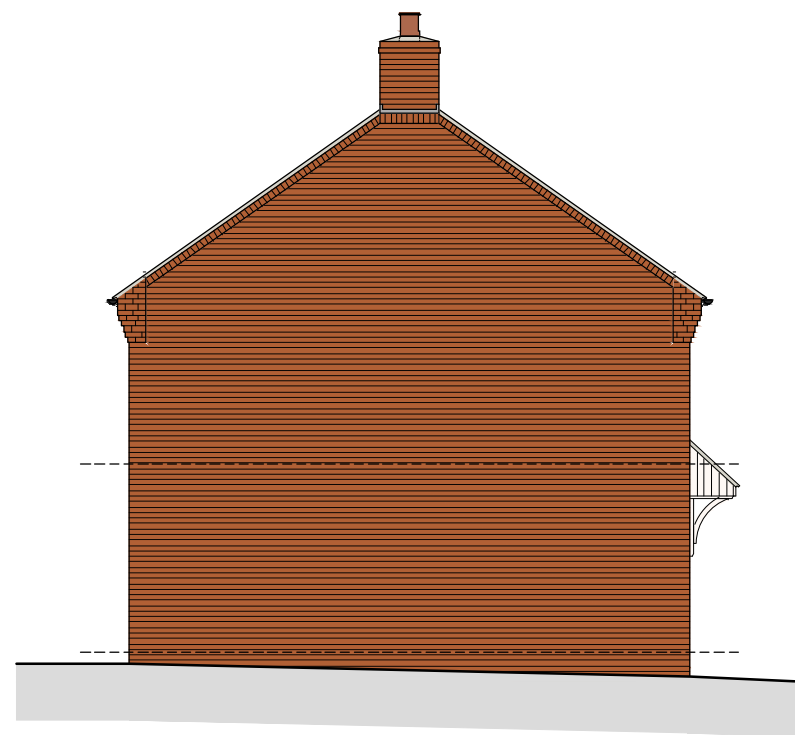


Side Elevation 1.

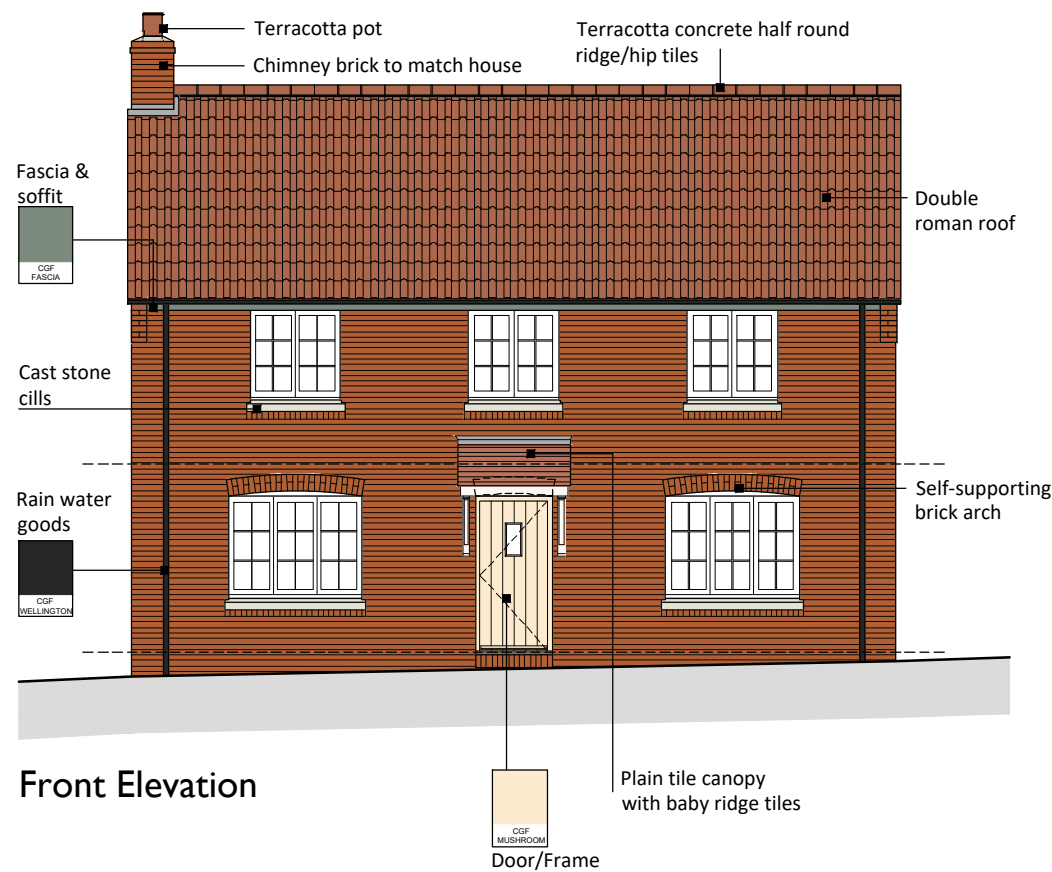

Front Elevation

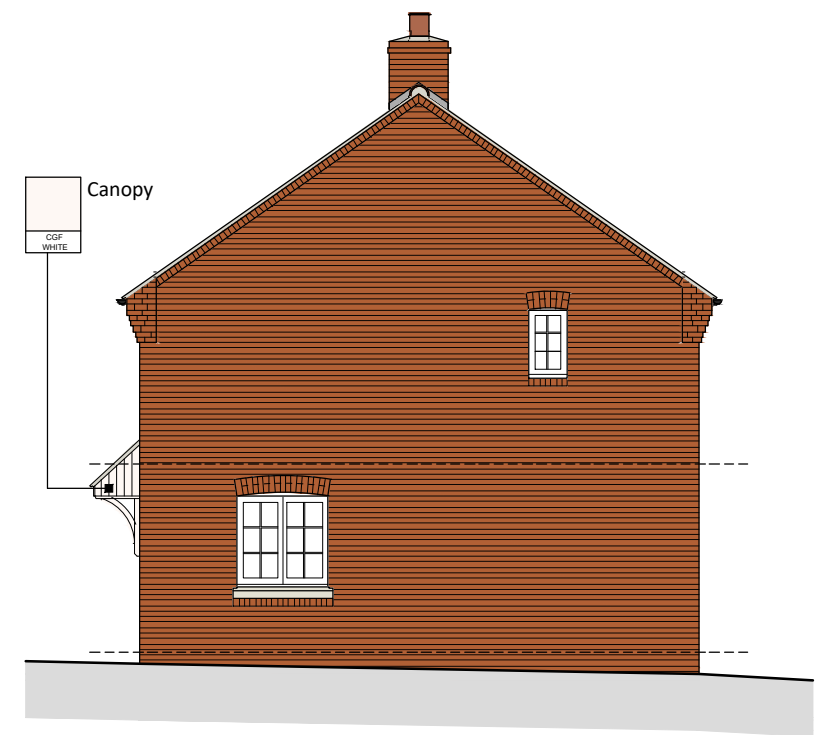

Side Elevation 2.

 

West Lavington Wiltshire

Drawing No. 012-P-002 - Front and Side Elevations - Rev ~
Scale 1:100 at A3 - March 2026