



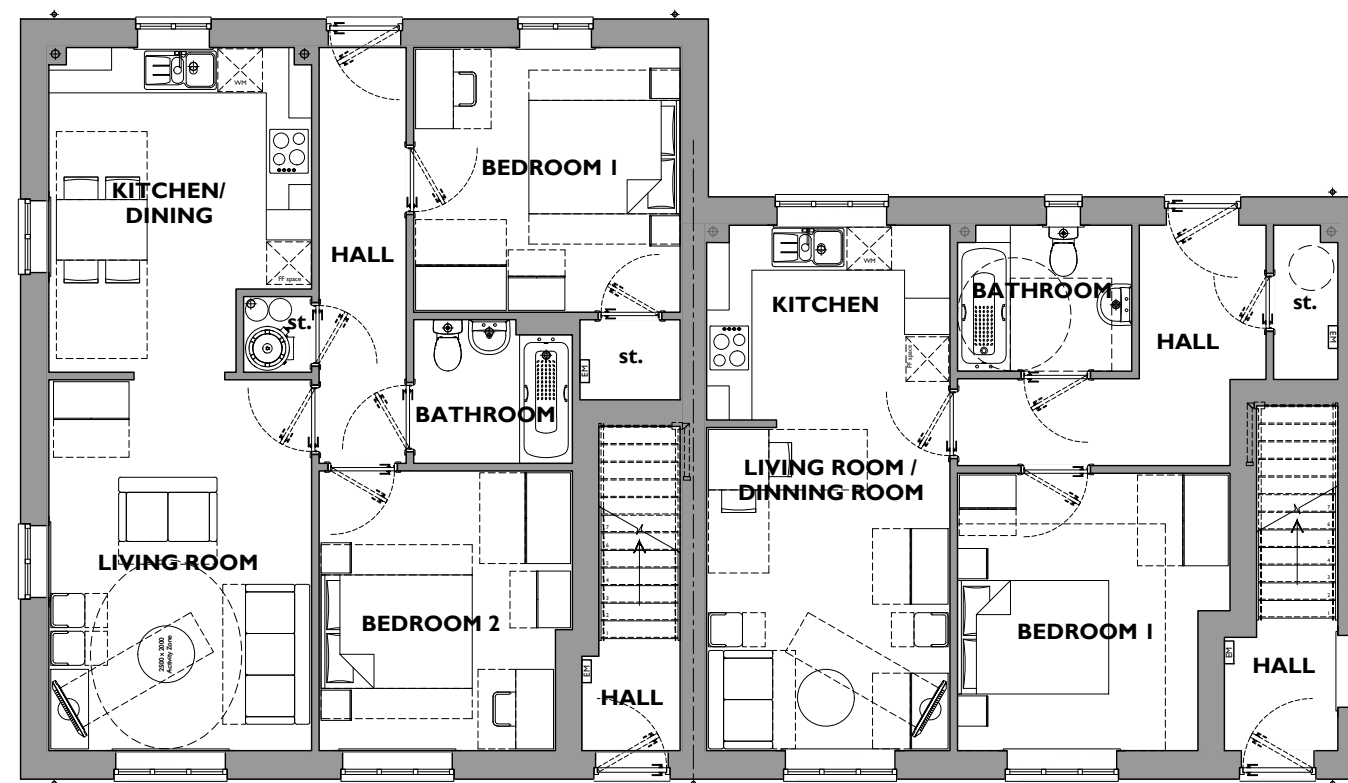

CG FRY & SON
B U I L D E R S

DEVELOPMENT ~ PARTNERSHIP HOUSING ~ CONTRACTING
C G Fry & Son Ltd. Litton Cheney Dorchester Dorset DT2 9AS
Tel: 01308 482000 Fax: 01308 482249 Email: eugene@cgfry.co.uk www.cgfry.co.uk

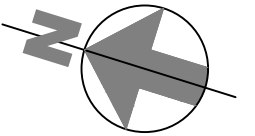


GROUND FLOOR

034
SF2-70 - 2Bed / 4Person
Ground Floor Flat = 70.68m²
First Floor Flat = 77.60m²

GROUND FLOOR

036
SF120 - 1Bed / 2Person
Ground Floor Flat = 50.25m² - M4(2) & Space Standard Compliant
First Floor Flat = 60.50m² - Space Standard Compliant Only

 

West Lavington Wiltshire

Drawing No. S34-S37-P-001 - Ground Floor Plans - Rev ~
Scale 1:100 at A3 - March 2026