



NOTE:



CG FRY & SON
B U I L D E R S

DEVELOPMENT ~ PARTNERSHIP HOUSING ~ CONTRACTING

C G Fry & Son Ltd. Litton Cheney Dorchester Dorset DT2 9AS
Tel: 01308 482000 Fax: 01308 482249 Email: eugene@cgfry.co.uk www.cgfry.co.uk

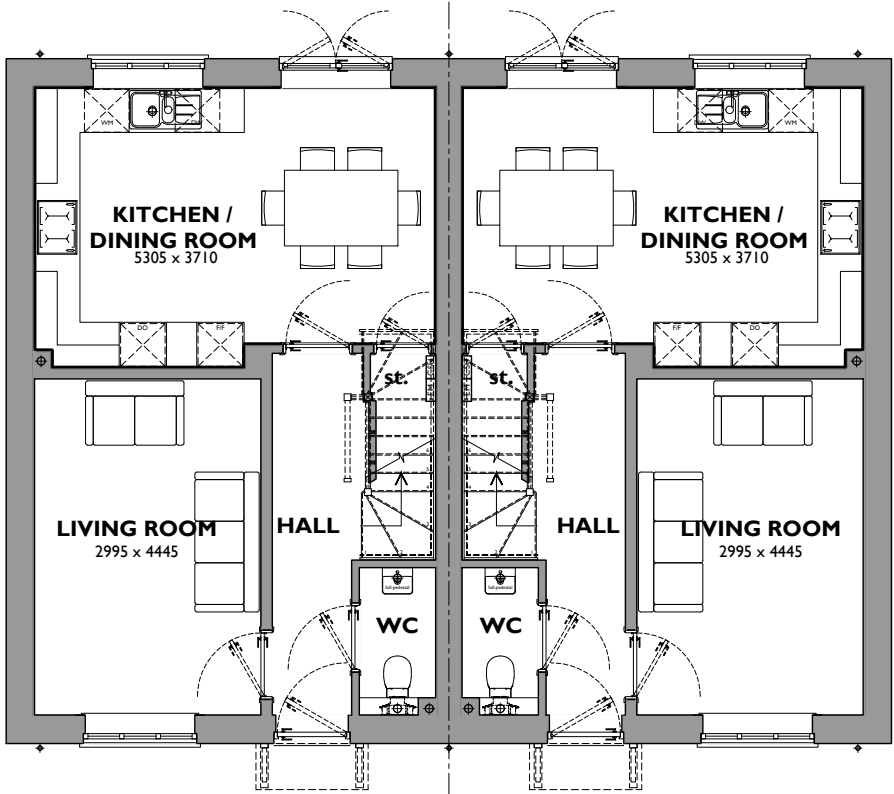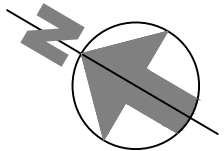


GROUND FLOOR

038
301A-H - 3Bed
Ground Floor = 44m²
First Floor = 44m²
TOTAL = 88m²

GROUND FLOOR

039
301A - 3Bed
Ground Floor = 44m²
First Floor = 44m²
TOTAL = 88m²

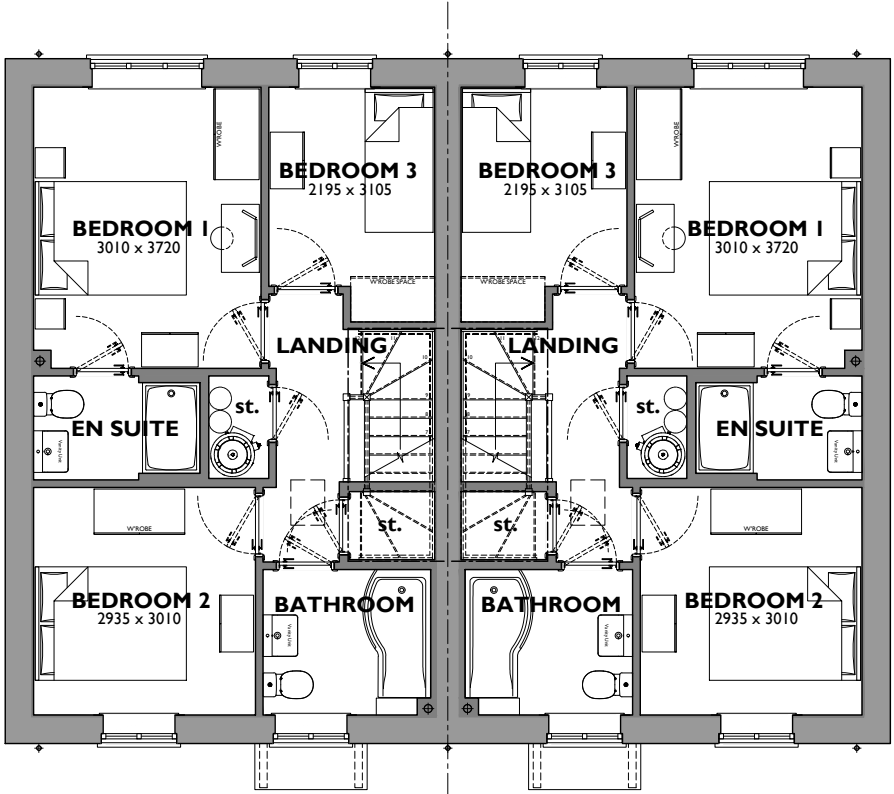


FIRST FLOOR

038

FIRST FLOOR

039

 

West Lavington Wiltshire

Drawing No. 038-039-P-001 - Ground and First Floor Plans - Rev ~
Scale 1:100 at A3 - March 2026