

- Canopy Timber



Dulux painted timber

CGF White
(Dulux BS 00-E-55)
- Front Door/Frame Timber



Dulux painted timber

CGF Cornish Blue
(Dulux Seine)
- Fascia & Soffit




Dulux painted timber

CGF Fascia
(Dulux 00NN 20/000)
- Rain water goods



Alutec Evolve Aluminium rainwater goods

CGF Wellington

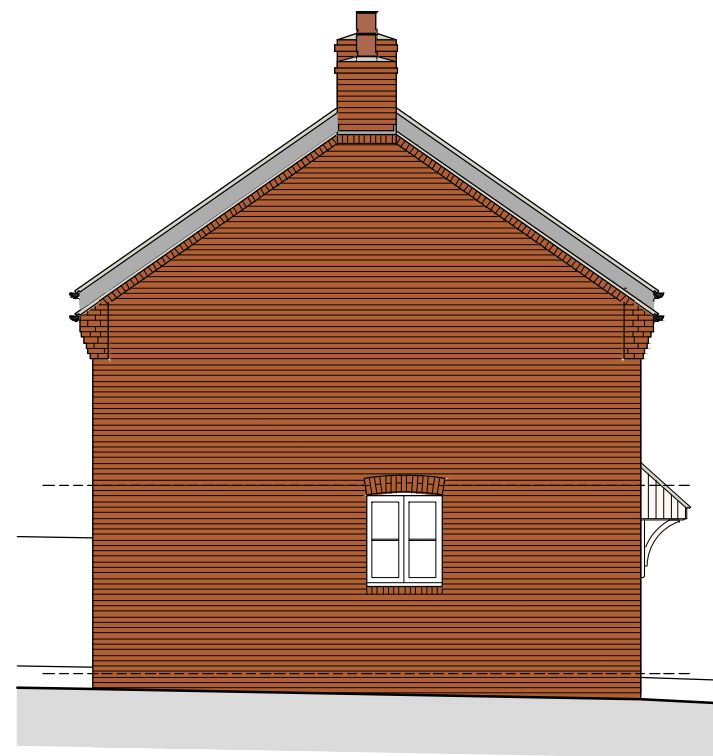


Side Elevation Plot 014




Front Elevation Plot 014

Plot 013

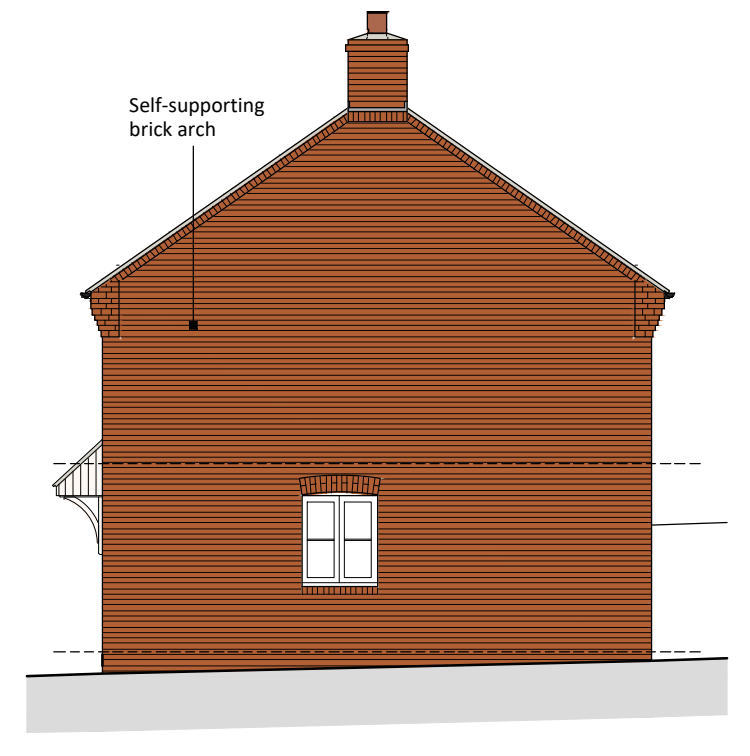

Side Elevation Plot 013

 

West Lavington Wiltshire

Drawing No. 013-014-P-002 - Front and Side Elevations - Rev ~

Scale 1:100 at A3 - March 2026