



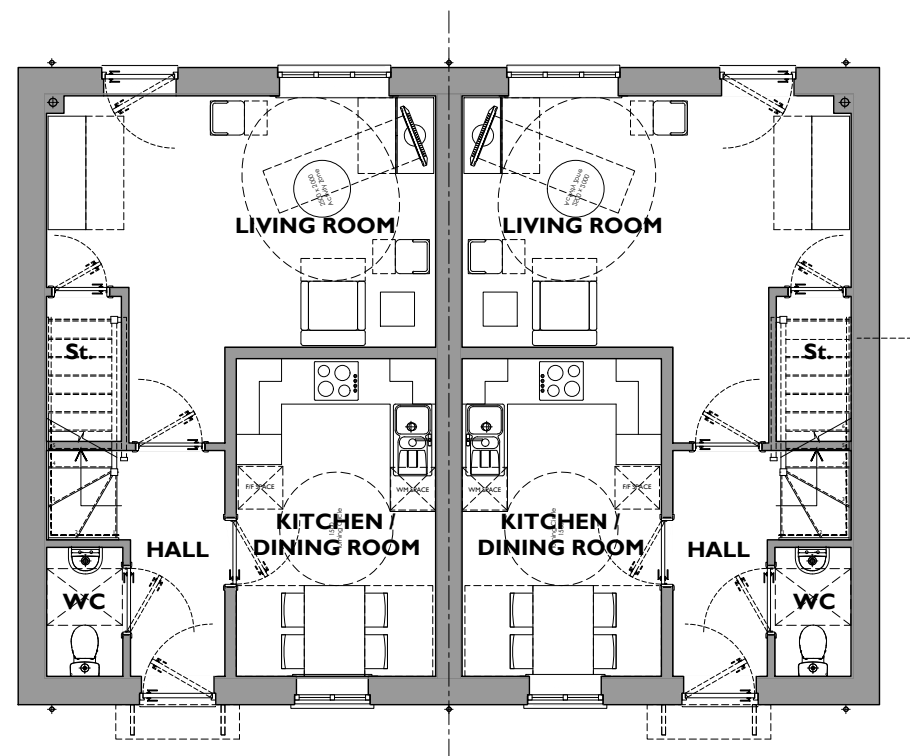

CG FRY & SON
B U I L D E R S

DEVELOPMENT ~ PARTNERSHIP HOUSING ~ CONTRACTING
C G Fry & Son Ltd. Litton Cheney Dorchester Dorset DT2 9AS
Tel: 01308 482000 Fax: 01308 482249 Email: eugene@cgfry.co.uk www.cgfry.co.uk

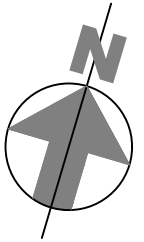


GROUND FLOOR

028
S220D - 2Bed / 4Person
Ground Floor = 39.5m²
First Floor = 39.5m²
TOTAL = 79m²

GROUND FLOOR

029
S220D-H - 2Bed / 4Person
Ground Floor = 39.5m²
First Floor = 39.5m²
TOTAL = 79m²

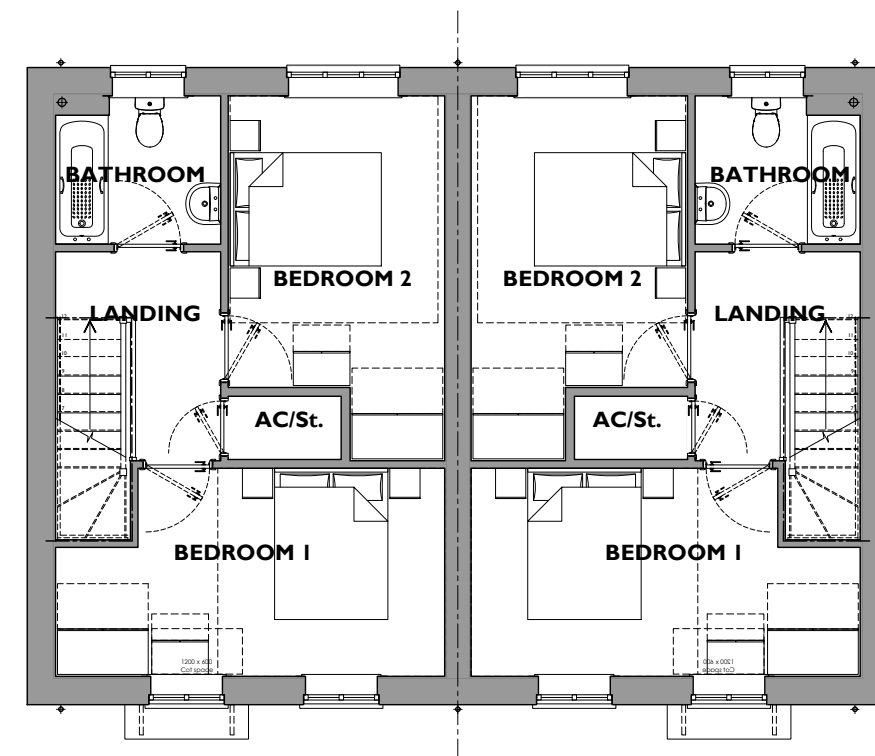


FIRST FLOOR

028

FIRST FLOOR

029

 

West Lavington Wiltshire

Drawing No. S28-S29-P-001 - Ground and First Floor Plans - Rev ~
Scale 1:100 at A3 - March 2026