





© THIS DRAWING IS THE COPYRIGHT OF
MICHAEL LYONS ARCHITECTURE AND
MUST NOT BE COPIED, USED OR
DISCLOSED WITHOUT PRIOR PERMISSION.


THIS DRAWING MUST NOT BE SCALED.
ALL DIMENSIONS ARE TO BE CHECKED ON
SITE BEFORE WORK IS COMMENCED. ANY
DISCREPANCIES ARE TO BE REPORTED
IMMEDIATELY TO THE CONSULTANTS.

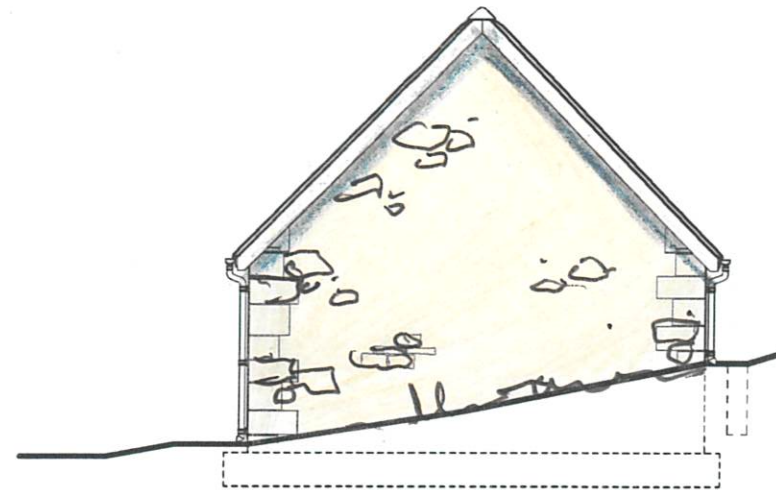


Proposed South Elevation

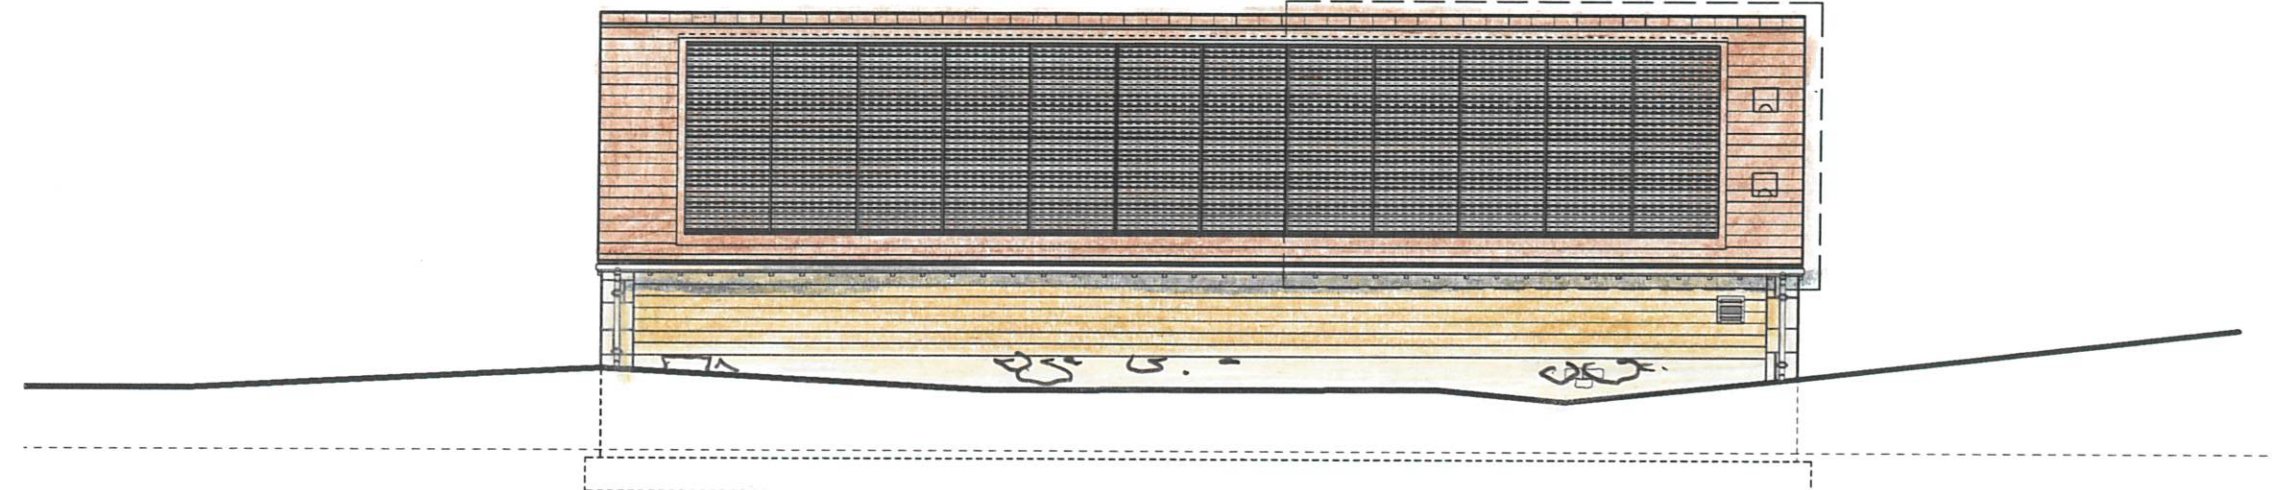


Proposed East Elevation

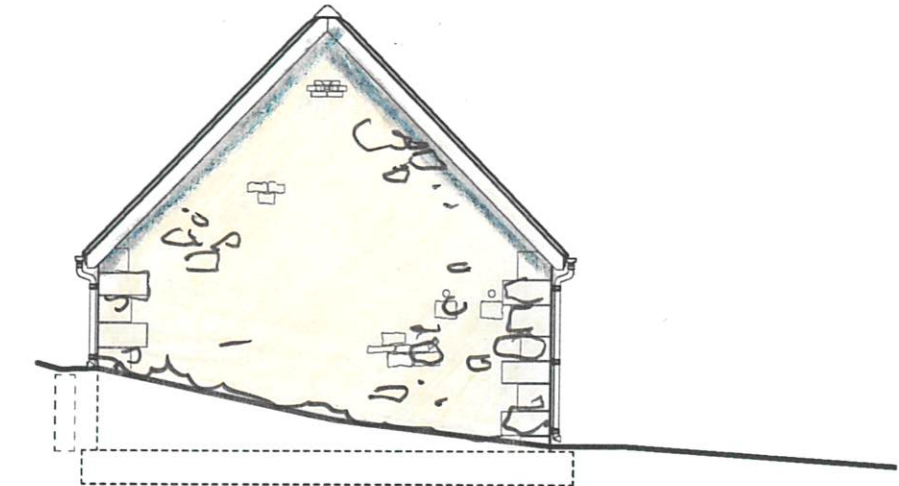


Proposed North Elevation

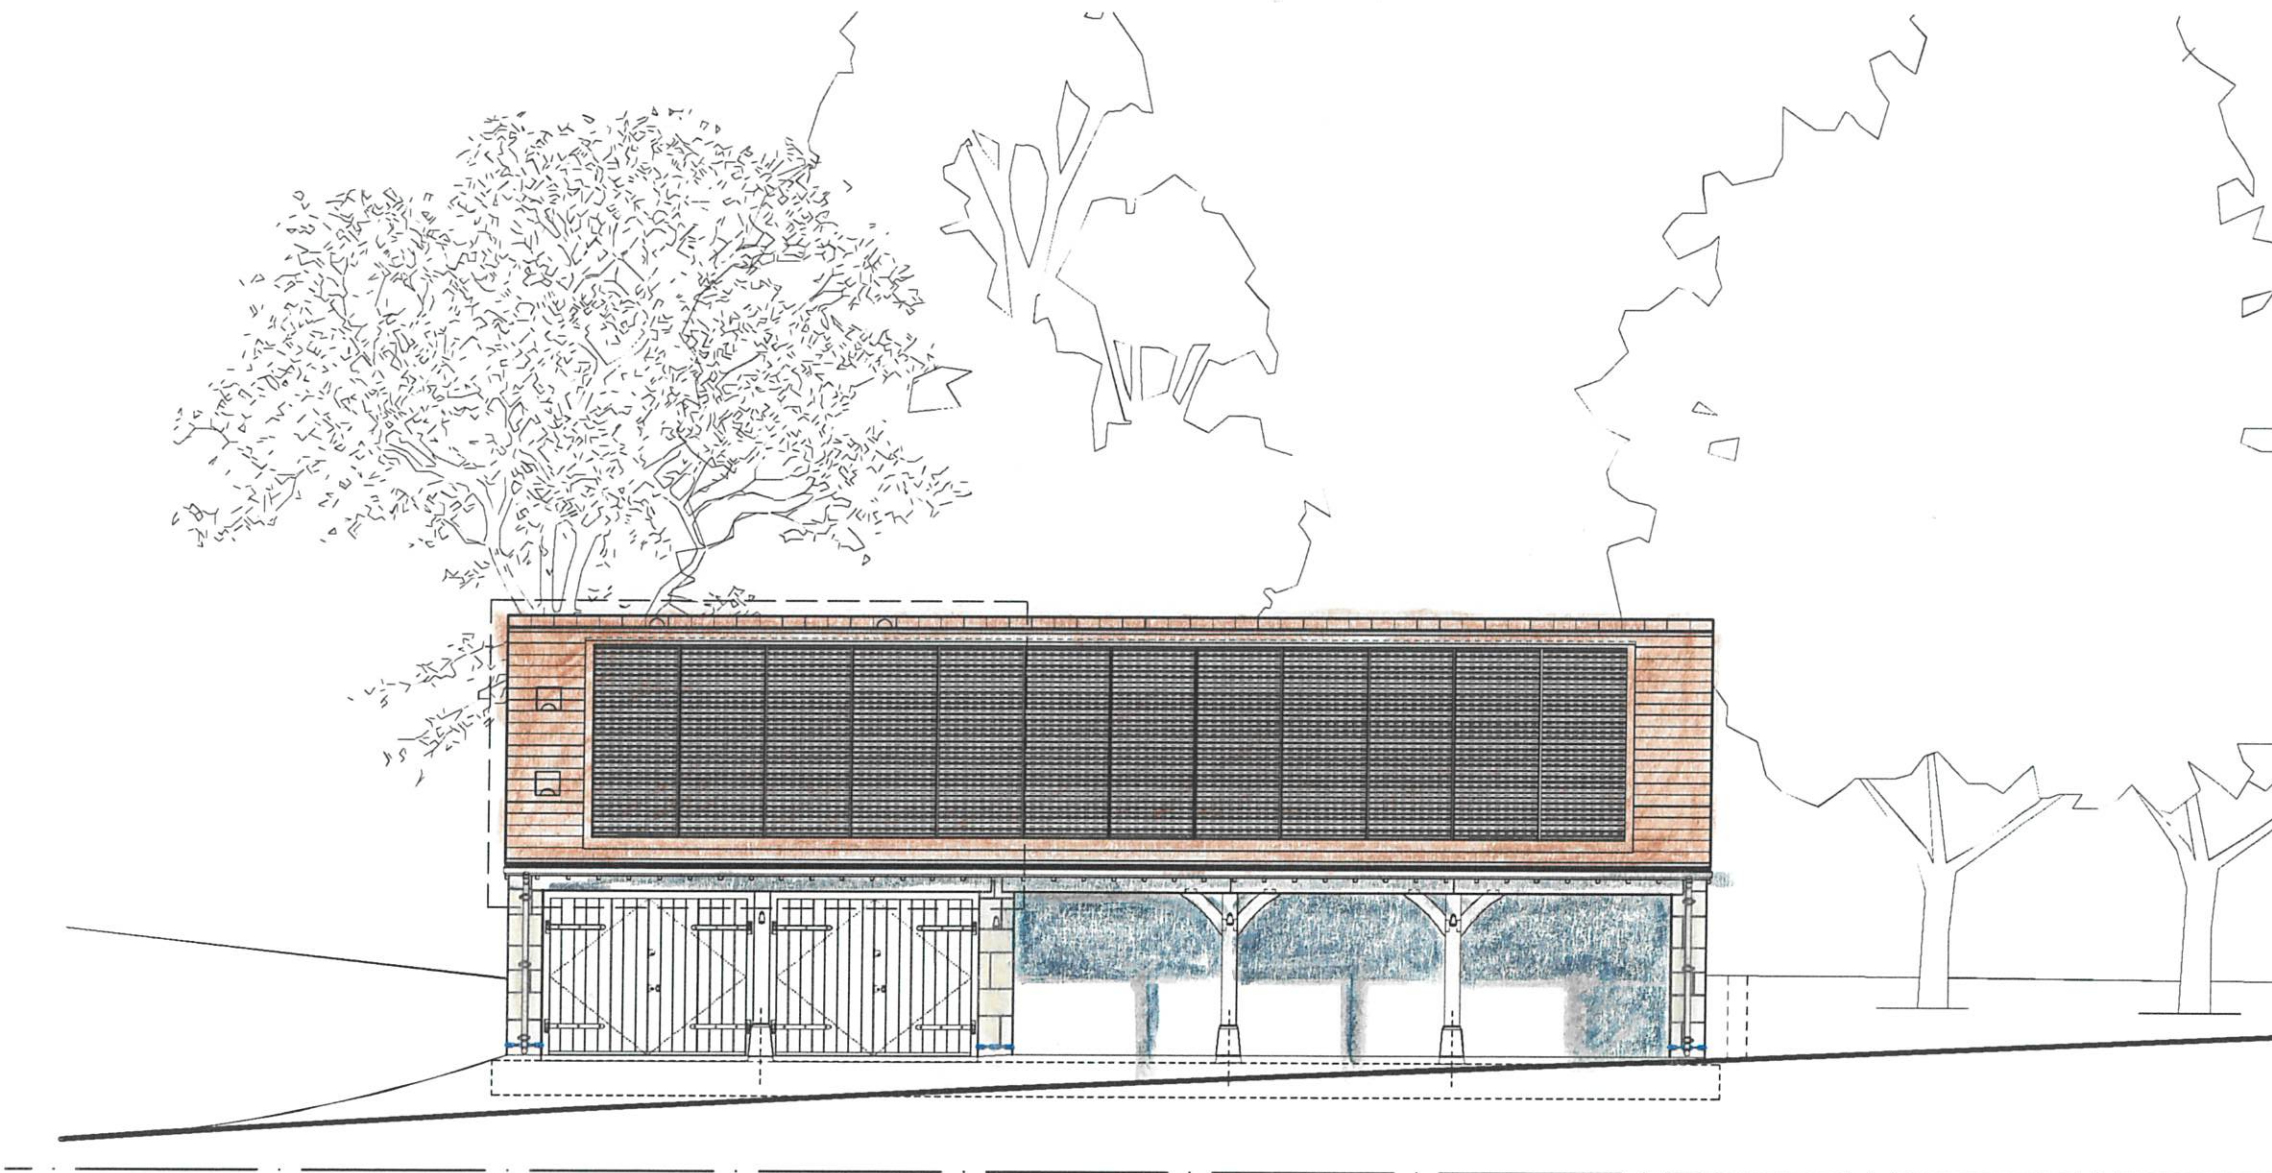


Proposed West Elevation

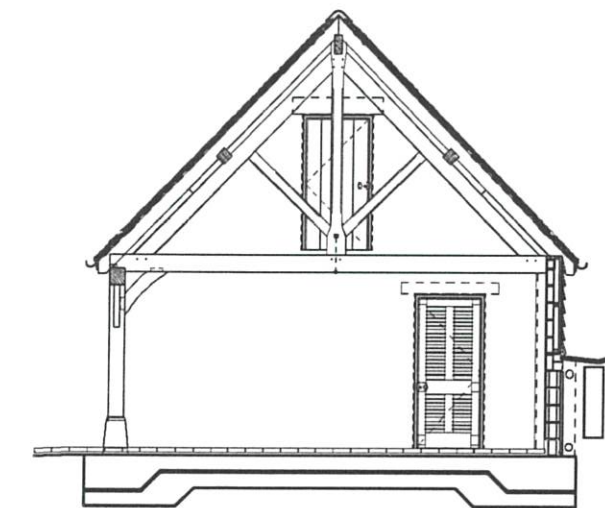


Proposed Section A

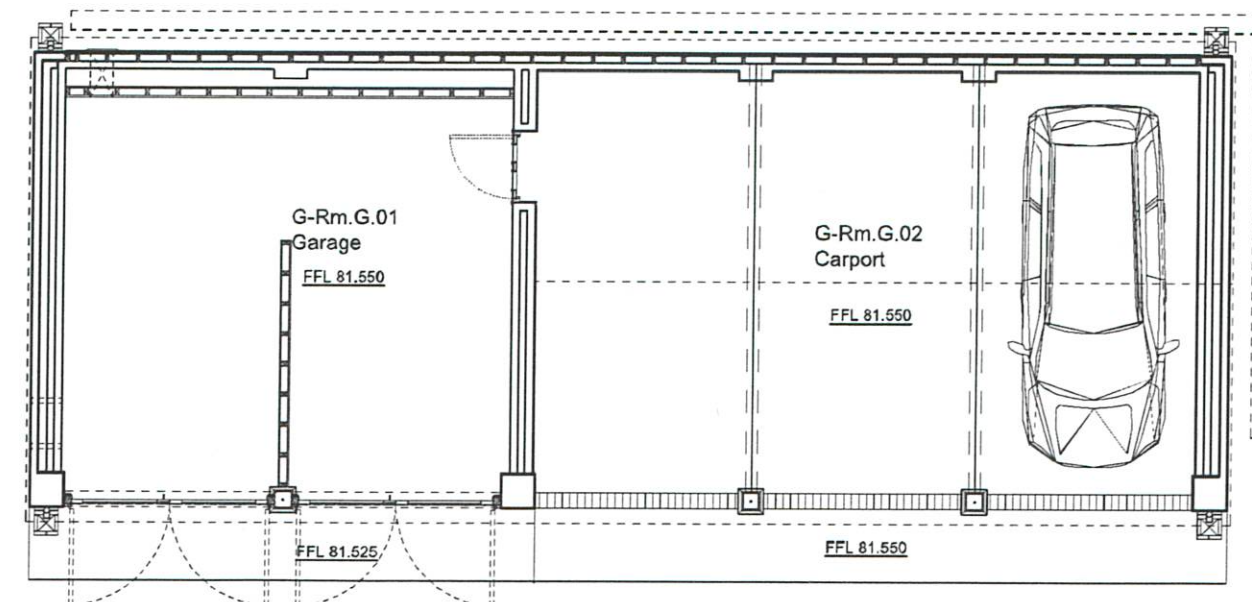

Proposed Ground Floor Plan

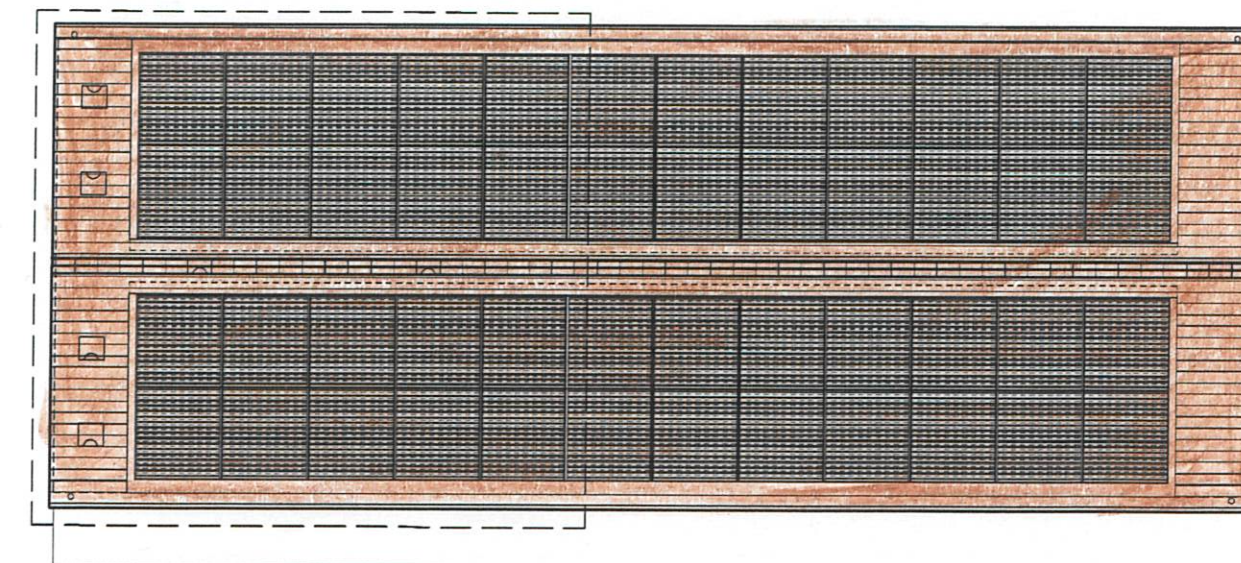

Proposed Roof Plan

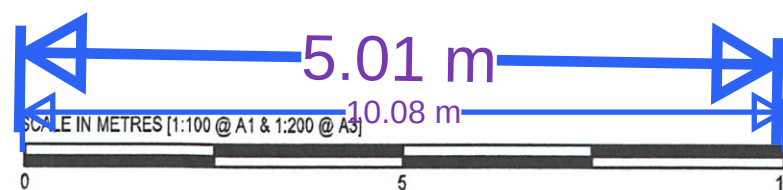

A Building updated 30-03-26

Revisions

Michael Lyons Architecture

1 Manor Farm Barns
Burcombe Lane, Burcombe
Salisbury, SP2 0EJ
Tel: 01722 743186
info@mlarchitecture.co.uk

Project:
The Dower House
Compton Chamberlayne
Salisbury SP3 5DD

Drawing:
Proposed General Arrangement
Garage

Drawing No: **607/P.12 A**

Scale: 1:100 @ A1
1:200 @ A3

Origination Date: September 2022

Drawn by: ALE
Issued by:
Approved by:

☐ For Approval	☐ For Comment
☐ For Information	☐ Tender
☒ Construction	☐ As Built