

- Canopy

Dulux painted timber

CGF WHITE
- CGF White

(Dulux BS 00-E-55)
- Fascia & Soffit

Dulux painted timber

CGF FASCIA
- CGF Fascia

(Dulux 00NN 20/000)
- Front Door/Frame


Dulux painted timber

CGF LITTON GREEN
- CGF Litton Green


(Dulux 90YY 35/169)
- Rain water goods

Alutec Evolve Aluminium rainwater goods


CGF WELLINGTON

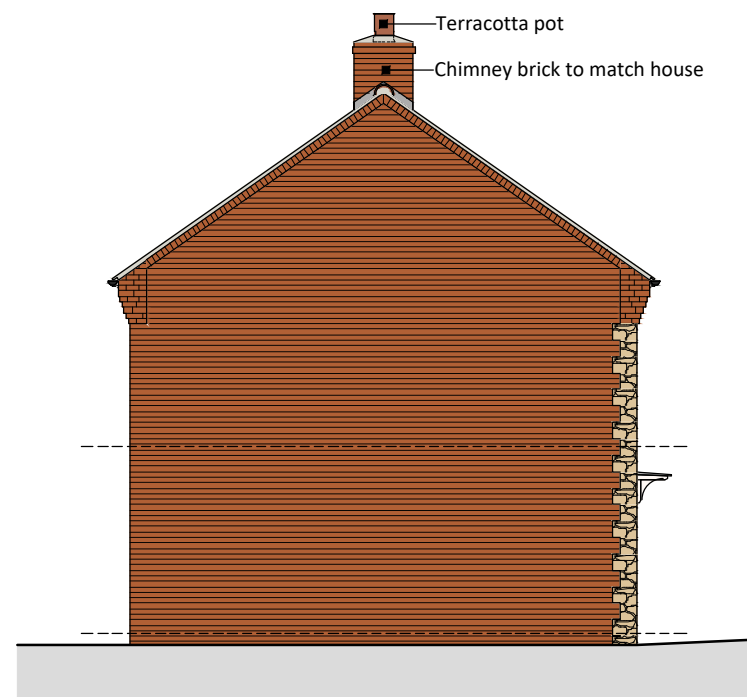


Side Elevation 1.

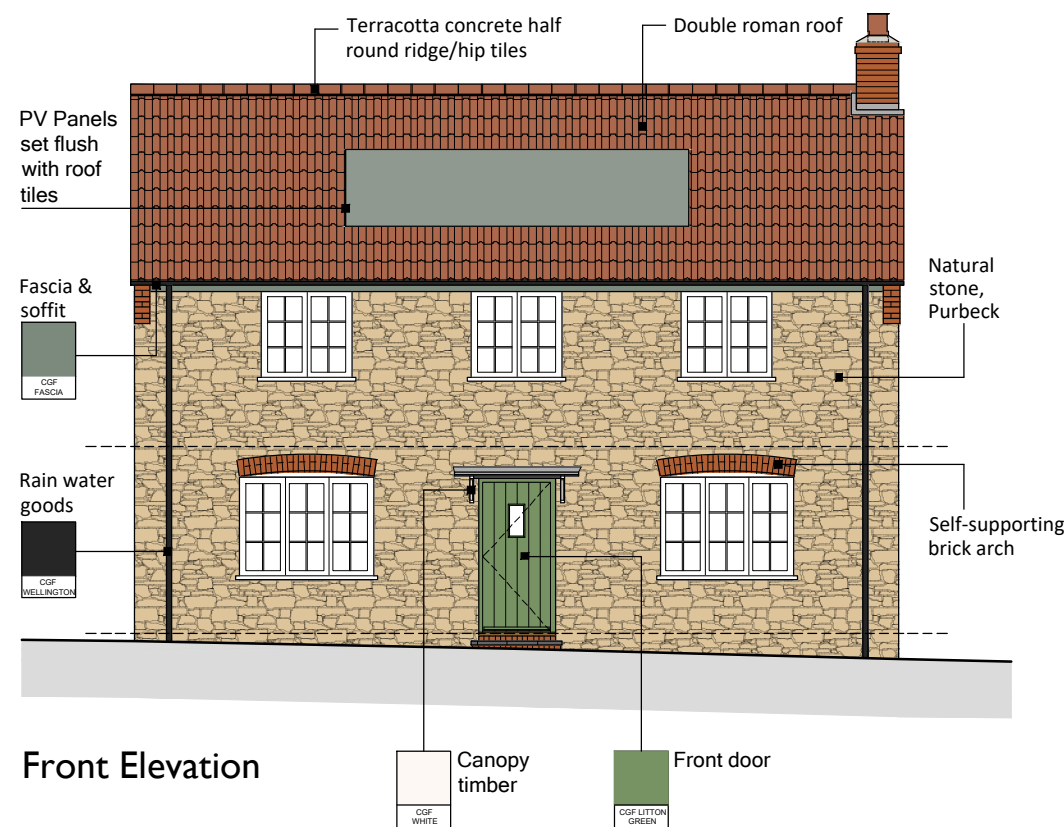

Front Elevation

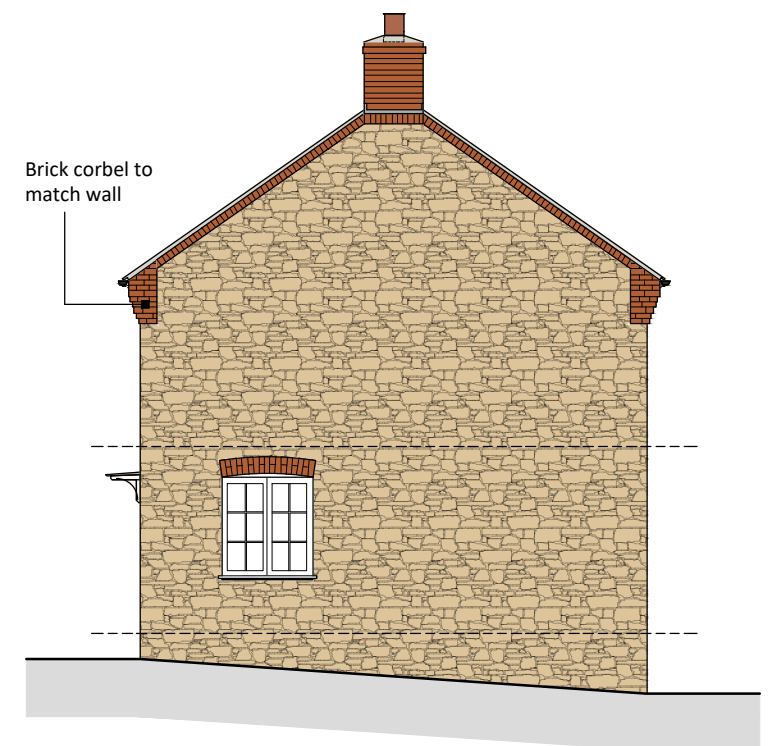

Side Elevation 2.

 

West Lavington Wiltshire

Drawing No. 046-P-002 - Front and Side Elevations - Rev ~

Scale 1:100 at A3 - March 2026