



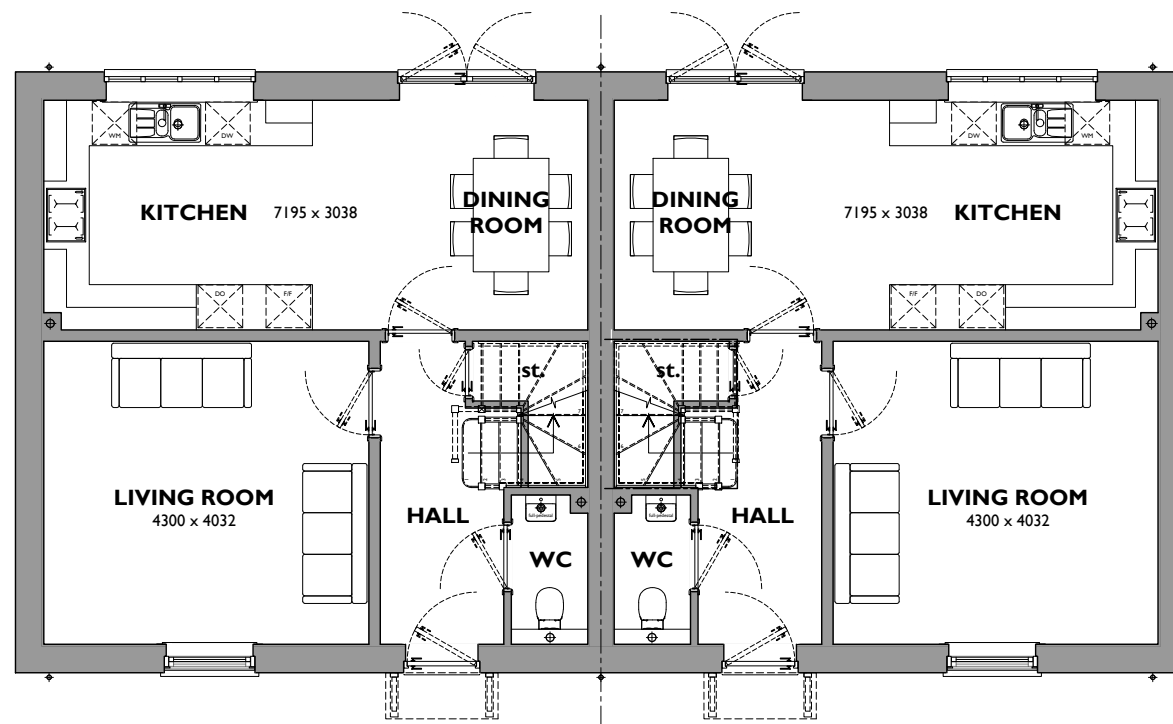

CG FRY & SON
B U I L D E R S

DEVELOPMENT ~ PARTNERSHIP HOUSING ~ CONTRACTING
C G Fry & Son Ltd. Litton Cheney Dorchester Dorset DT2 9AS
Tel: 01308 482000 Fax: 01308 482249 Email: eugene@cgfry.co.uk www.cgfry.co.uk

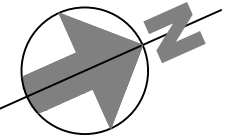


GROUND FLOOR PLAN

005
302-H - 3Bed
Ground Floor = 52m²
First Floor = 52m²
TOTAL = 104m²

GROUND FLOOR PLAN

004
302 - 3Bed
Ground Floor = 52m²
First Floor = 52m²
TOTAL = 104m²

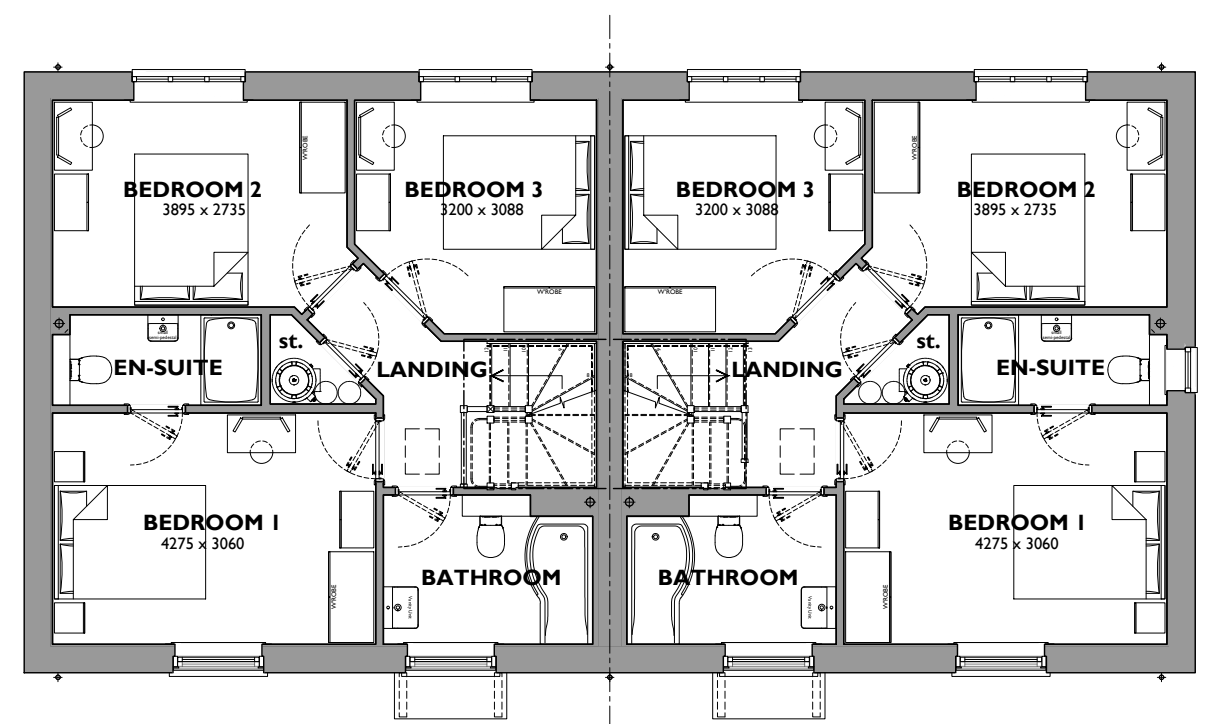


FIRST FLOOR PLAN

005

FIRST FLOOR PLAN

004

 

West Lavington Wiltshire

Drawing No. 004-005-P-001 - Ground and First Floor Plans - Rev ~
Scale 1:100 at A3 - March 2026