

- Front Door/Frame

Dulux painted timber

CGF PUTTY

Canopy/ Sash windows

Dulux painted timber

CGF WHITE
- CGF Putty (Dulux 30YY 60/104)


CGF White (Dulux BS 00-E-55)
- Fascia & Soffit

Dulux painted timber


CGF FASCIA
- Rain water goods

Alutec Evolve Aluminium rainwater goods


CGF WELLINGTON
- CGF Fascia (Dulux 00NN 20/000)

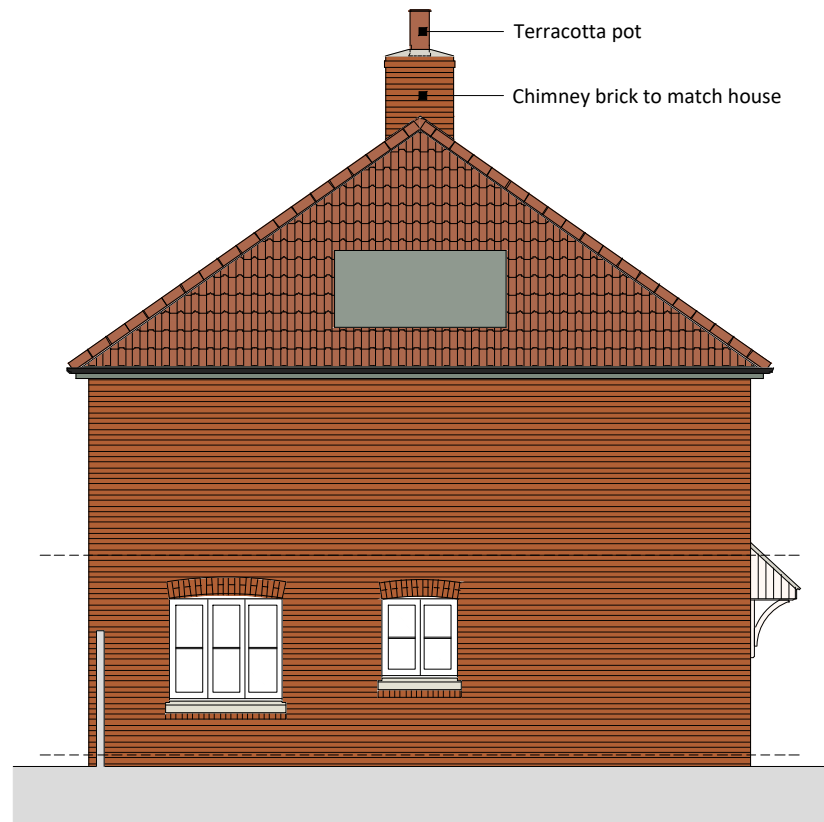


Side Elevation 1.

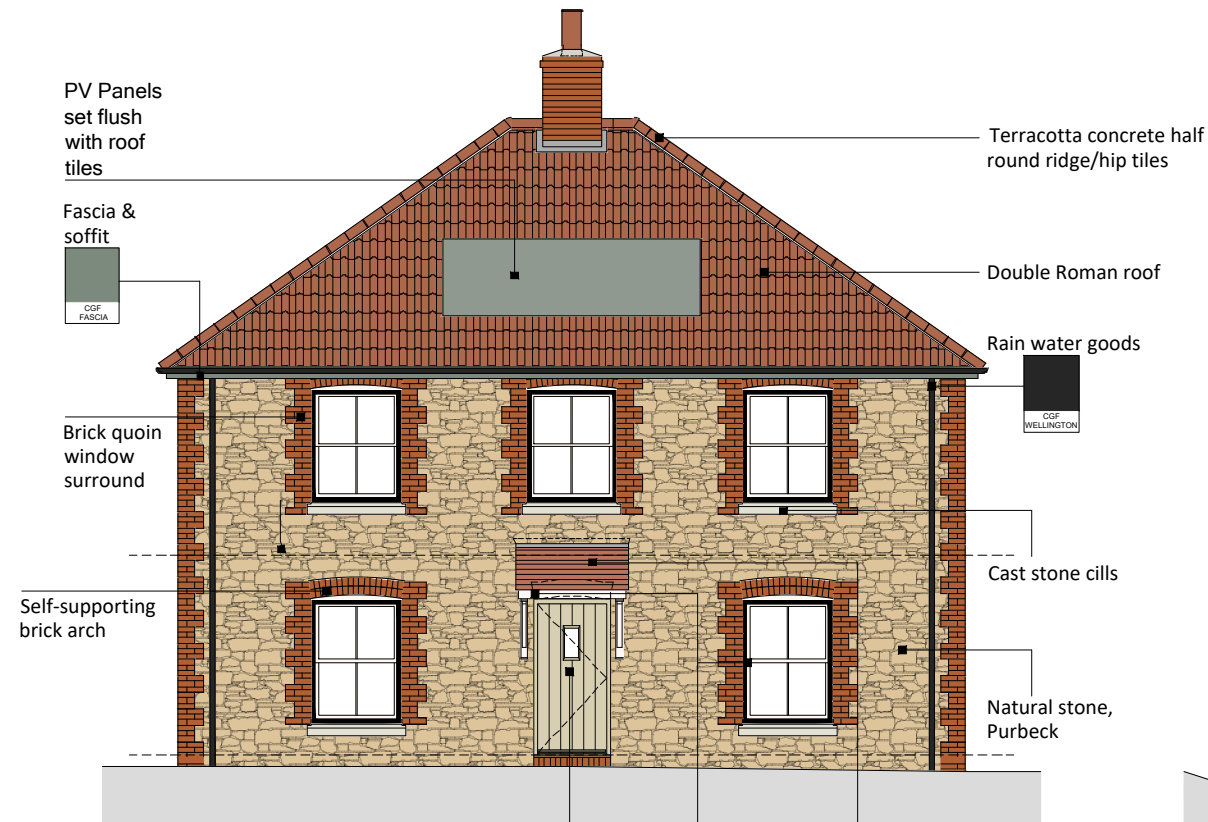

Front Elevation

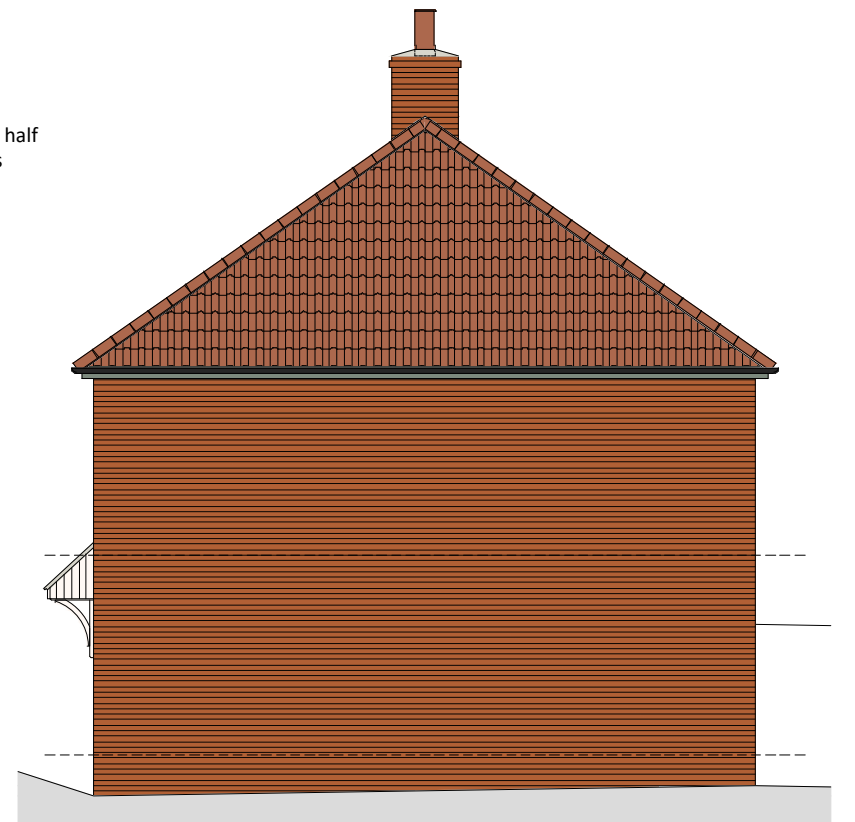

Side Elevation 2.

 

West Lavington Wiltshire

Drawing No. 024-P-002 - Front and Side Elevations - Rev ~
Scale 1:100 at A3 - March 2026