


CGF White
(Dulux BS 00-E-55)



CGF Fascia
(Dulux 00NN 20/000)

 


CGF Cornish Blue
(Dulux Seine)



CG FRY & SON
B U I L D E R S

DEVELOPMENT ~ PARTNERSHIP HOUSING ~ CONTRACTING

C G Fry & Son Ltd. Litton Cheney Dorchester Dorset DT2 9AS
Tel: 01308 482000 Fax: 01308 482249 Email: eugene@cgfry.co.uk www.cgfry.co.uk

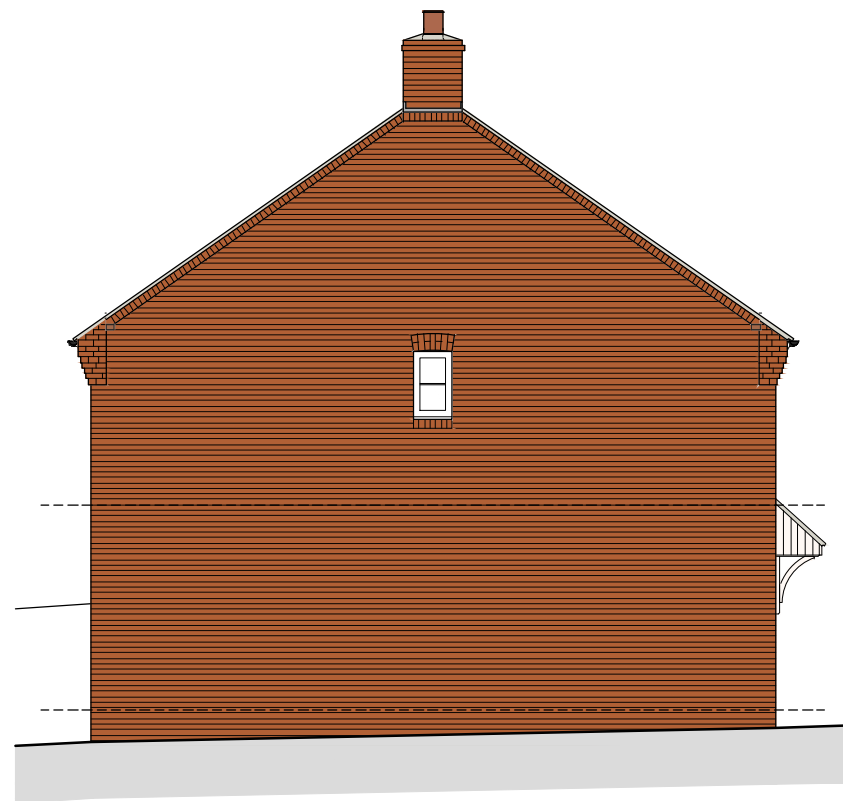

Side Elevation Plot 11



Front Elevation Plot 11

Plot 10


Door/Frame




Canopy



Plain tile canopy

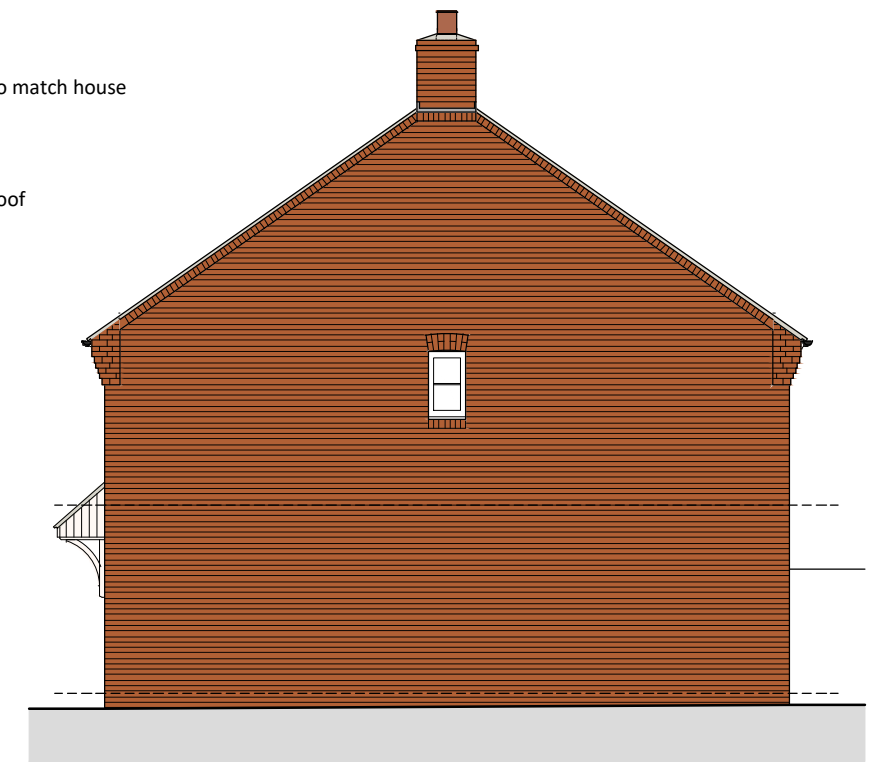

Side Elevation Plot 10

 

West Lavington Wiltshire

Drawing No. 010-011-P-002 - Front and Side Elevations - Rev ~
Scale 1:100 at A3 - March 2026