



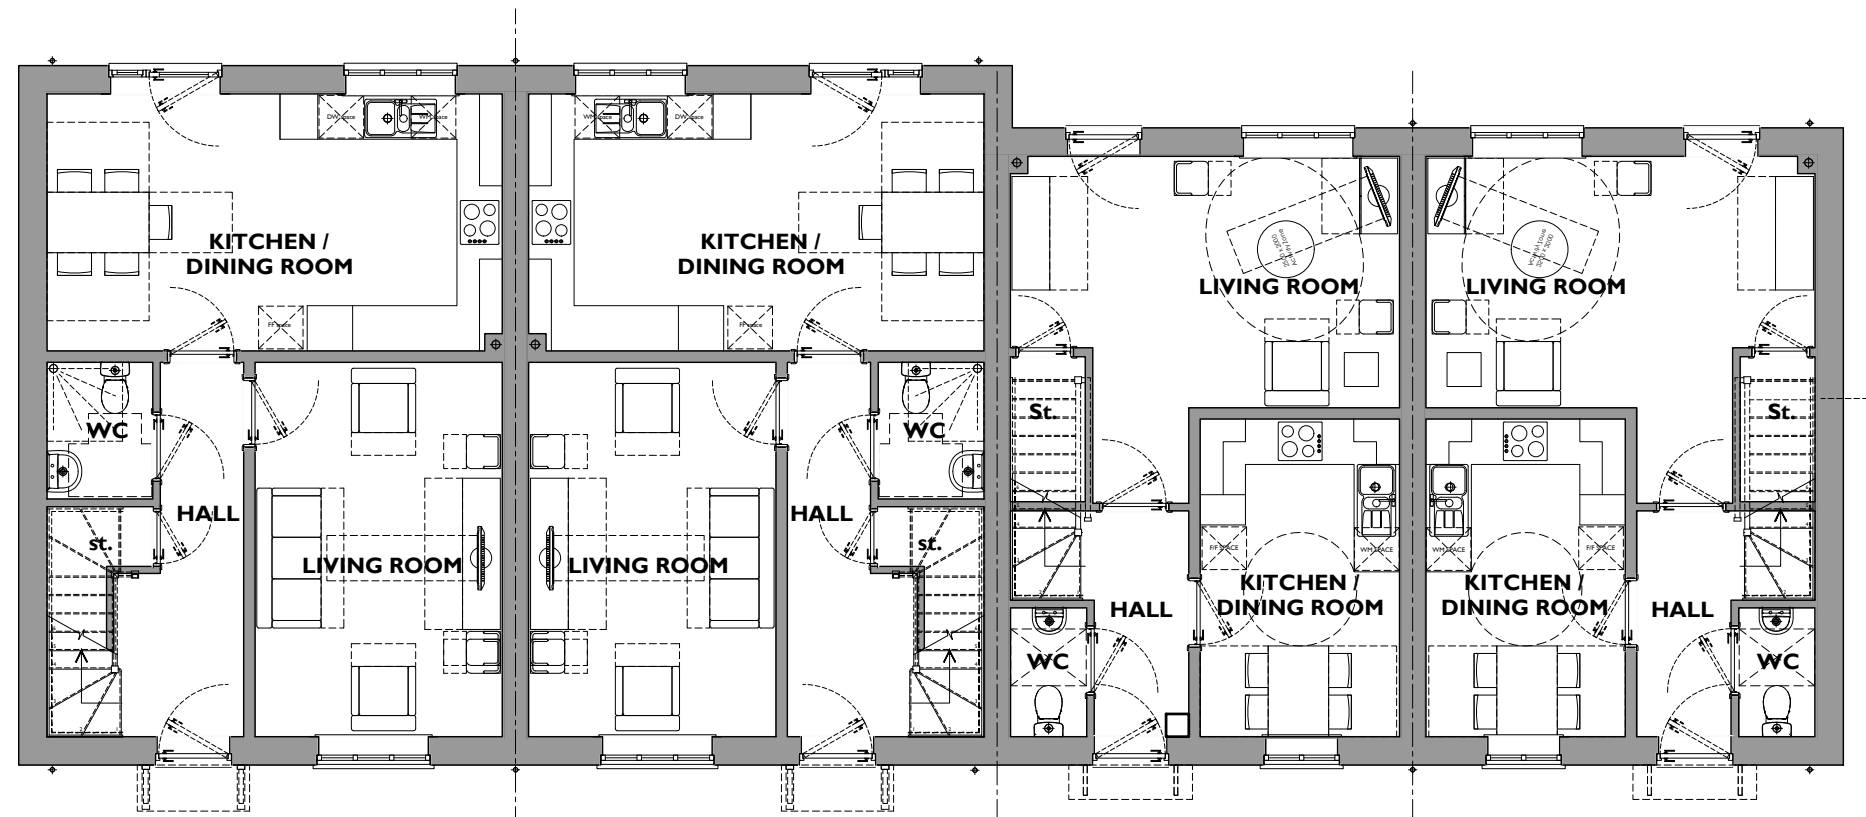

CG FRY & SON
B U I L D E R S

DEVELOPMENT ~ PARTNERSHIP HOUSING ~ CONTRACTING
C G Fry & Son Ltd. Litton Cheney Dorchester Dorset DT2 9AS
Tel: 01308 482000 Fax: 01308 482249 Email: eugene@cgfry.co.uk www.cgfry.co.uk

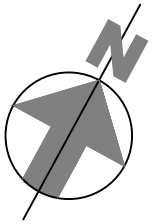

GROUND FLOOR

030
S320A M4(2) 3Bed / 5Person
Ground Floor = 51.4m²
First Floor = 51.4m²
TOTAL = 102.8m²

GROUND FLOOR


031
S320A-H M4(2) - 3Bed / 5Person
Ground Floor = 51.4m²
First Floor = 51.4m²
TOTAL = 102.8m²

GROUND FLOOR

032
S220D - 2Bed / 4Person
Ground Floor = 39.5m²
First Floor = 39.5m²
TOTAL = 79m²

GROUND FLOOR

033
S220D-H - 2Bed / 4Person
Ground Floor = 39.5m²
First Floor = 39.5m²
TOTAL = 79m²

 

West Lavington Wiltshire

Drawing No. S30-S33-P-001 - Ground Floor Plans - Rev ~
Scale 1:100 at A3 - March 2026