

- Canopy Timber

Dulux painted timber

CGF WHITE
- CGF White (Dulux BS 00-E-55)

CGF Fascia (Dulux 00NN 20/000)
- Front Door/Frame


Dulux painted timber

CGF CORNISH BLUE
- CGF Cornish Blue (Dulux Seine)

Rain water goods

Alutec Evolve Aluminium rainwater goods

CGF WELLINGTON

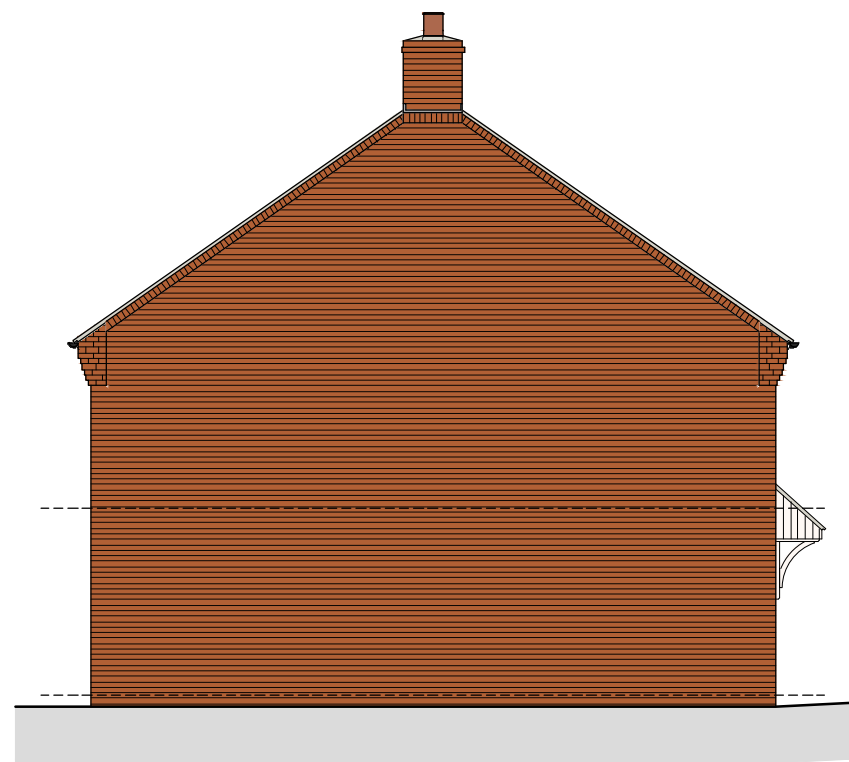

Side Elevation Plot 40




Front Elevation Plot 40

Plot 41


- Canopy

CGF WHITE
- Door/Frame

CGF CORNISH BLUE

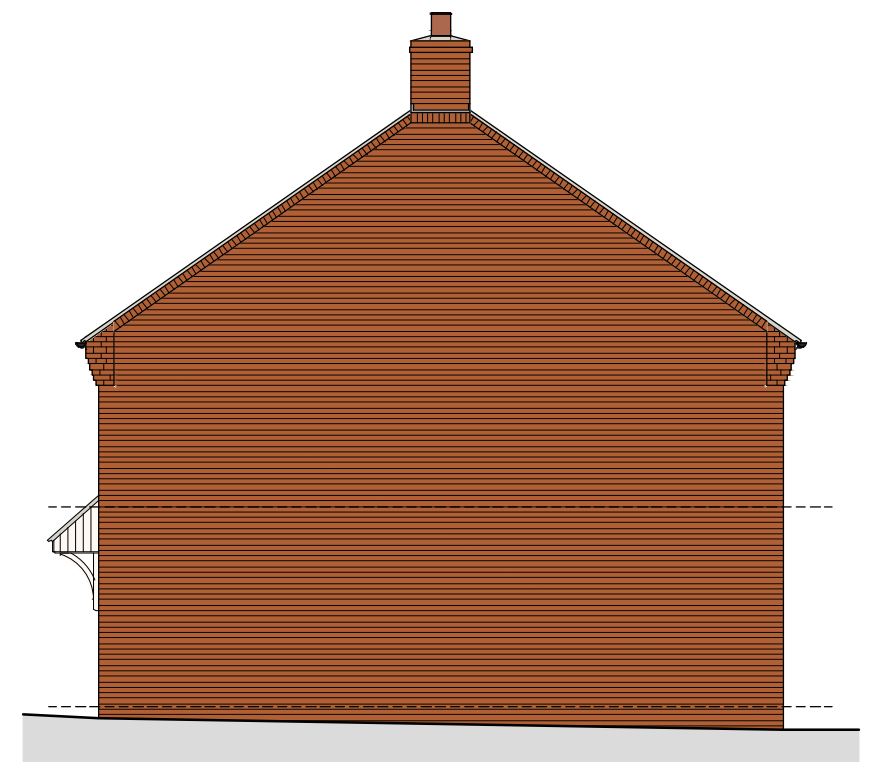

Side Elevation Plot 41

 

## West Lavington Wiltshire

Drawing No. 040-041-P-002 - Front and Side Elevations - Rev ~  
Scale 1:100 at A3 - March 2026