





© THIS DRAWING IS THE COPYRIGHT OF
MICHAEL LYONS ARCHITECTURE AND
MUST NOT BE COPIED, USED OR
DISCLOSED WITHOUT PRIOR PERMISSION.

MATERIALS:
Walls: Stone, render
Roof: Plain clay tiles
Windows: Metal, Timber
Doors: Timber
Rainwater: Heritage Cast aluminium

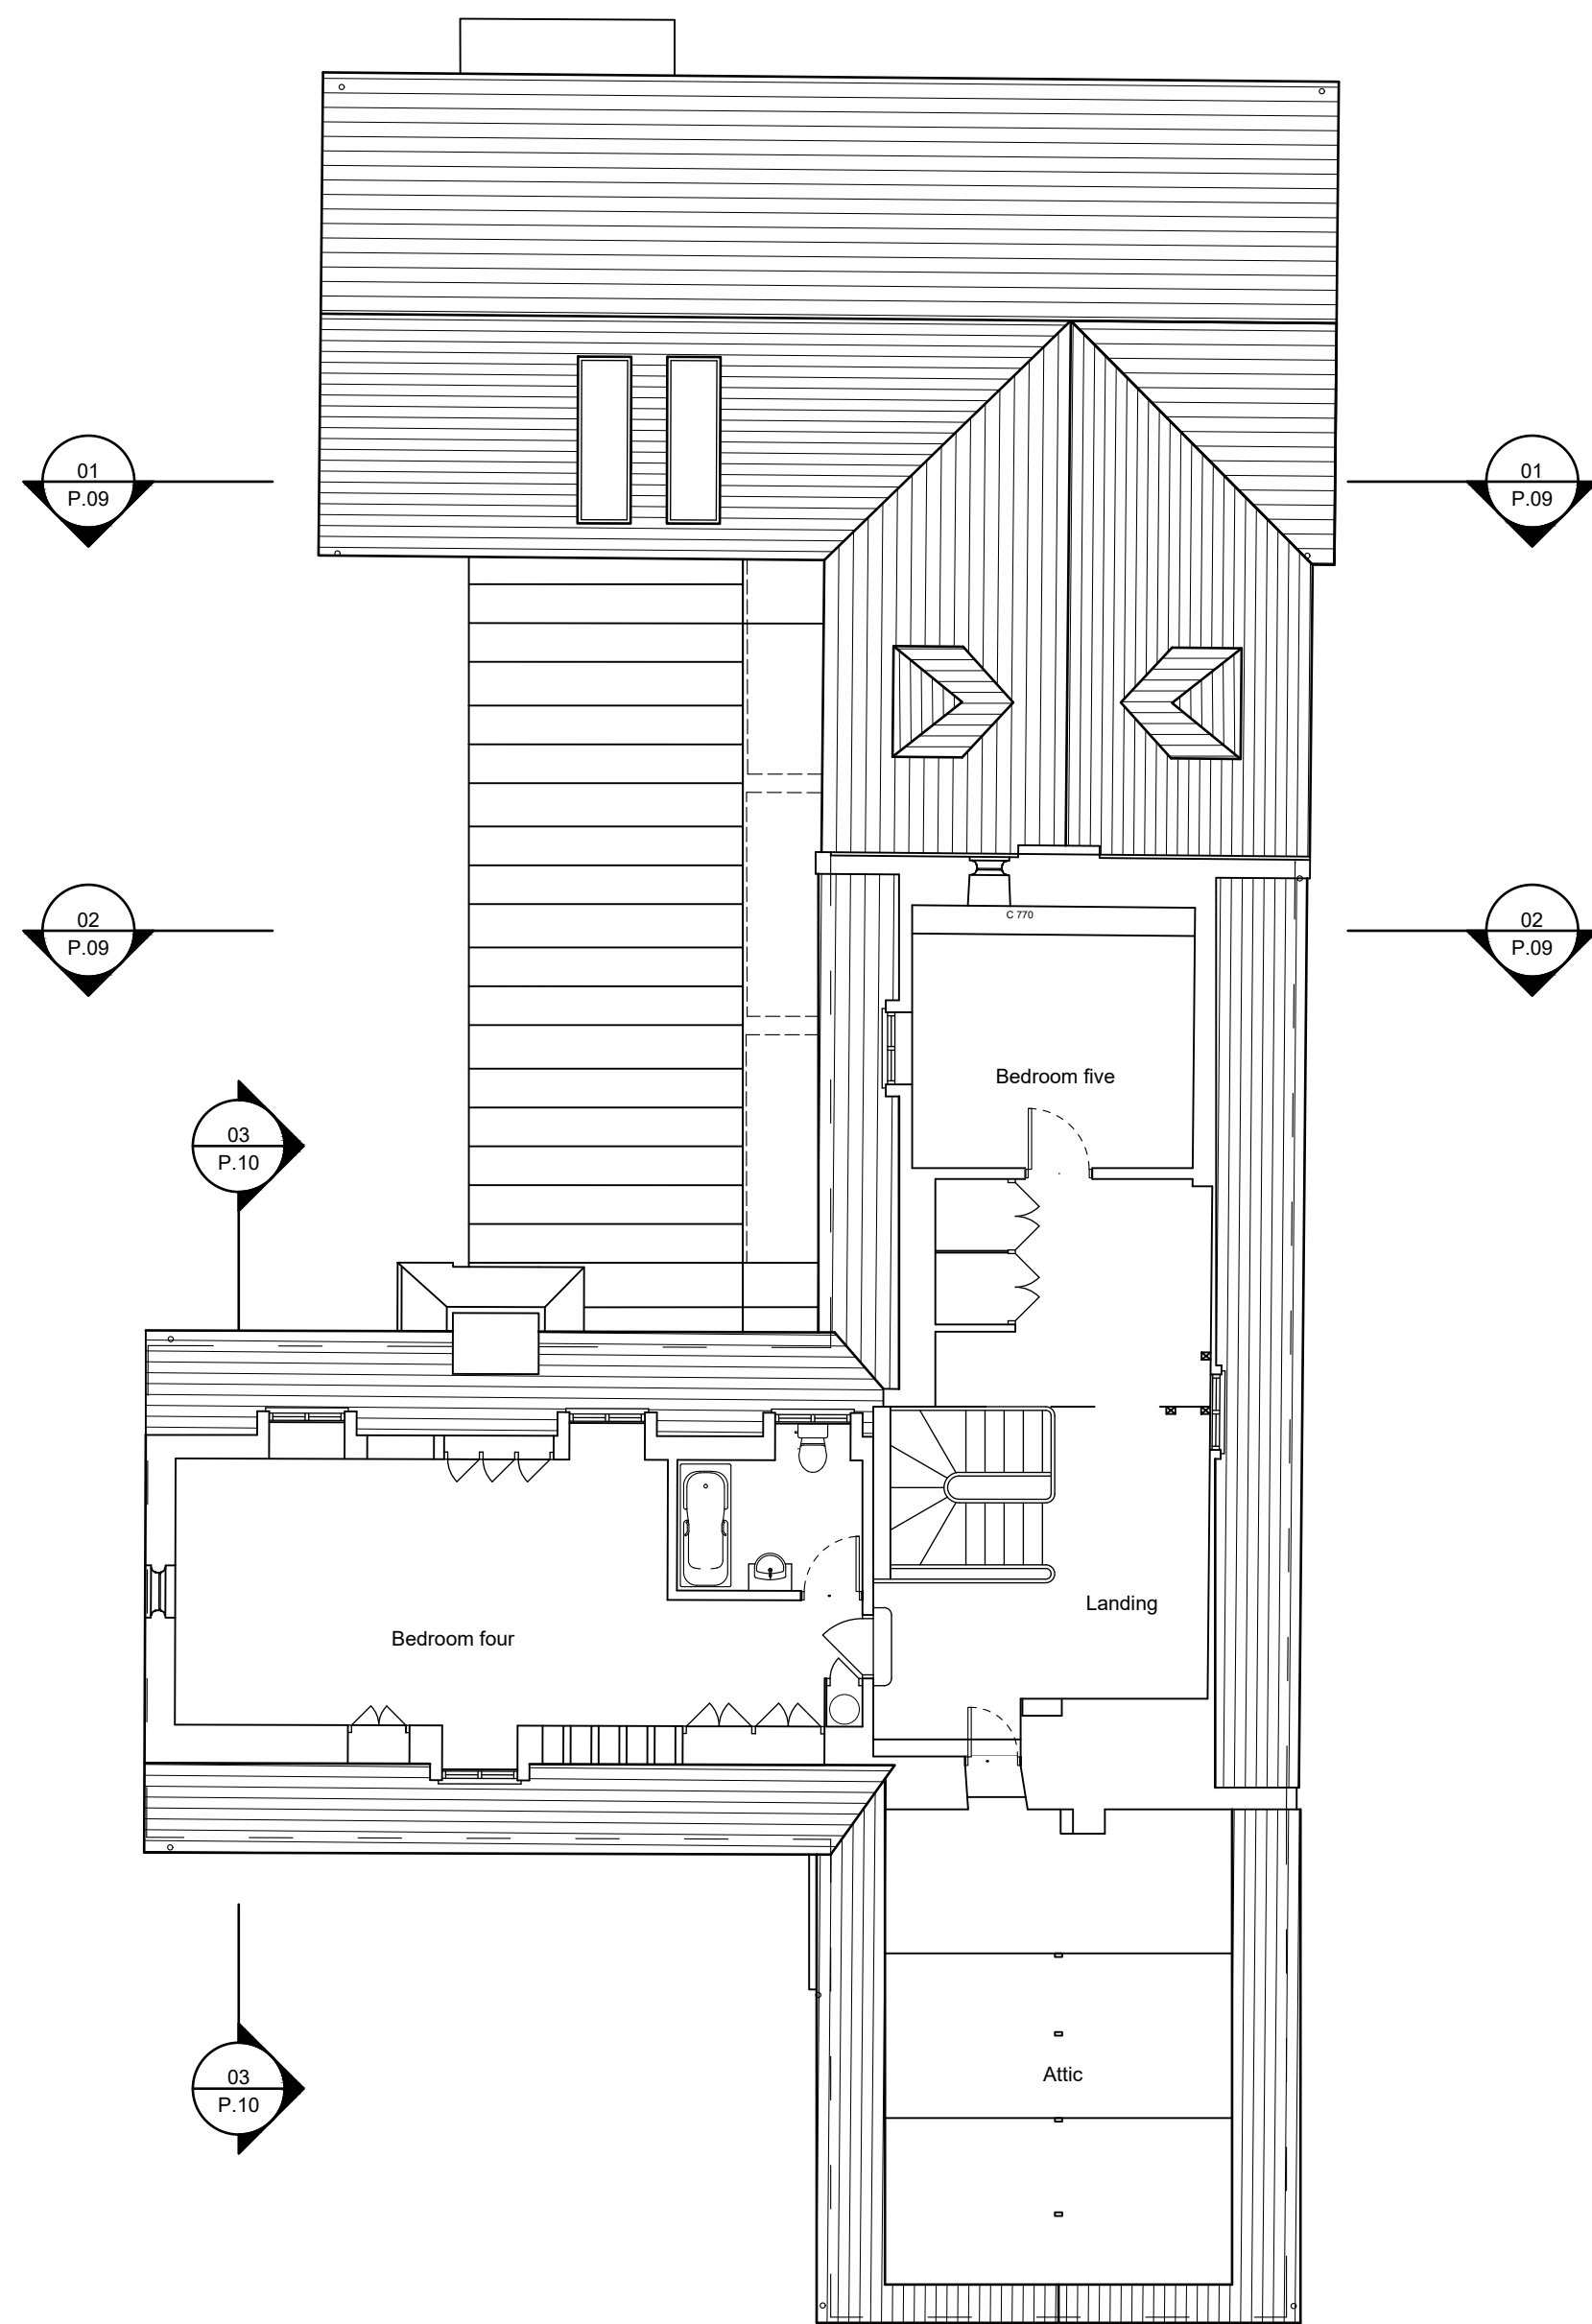

Proposed Second Floor Plan

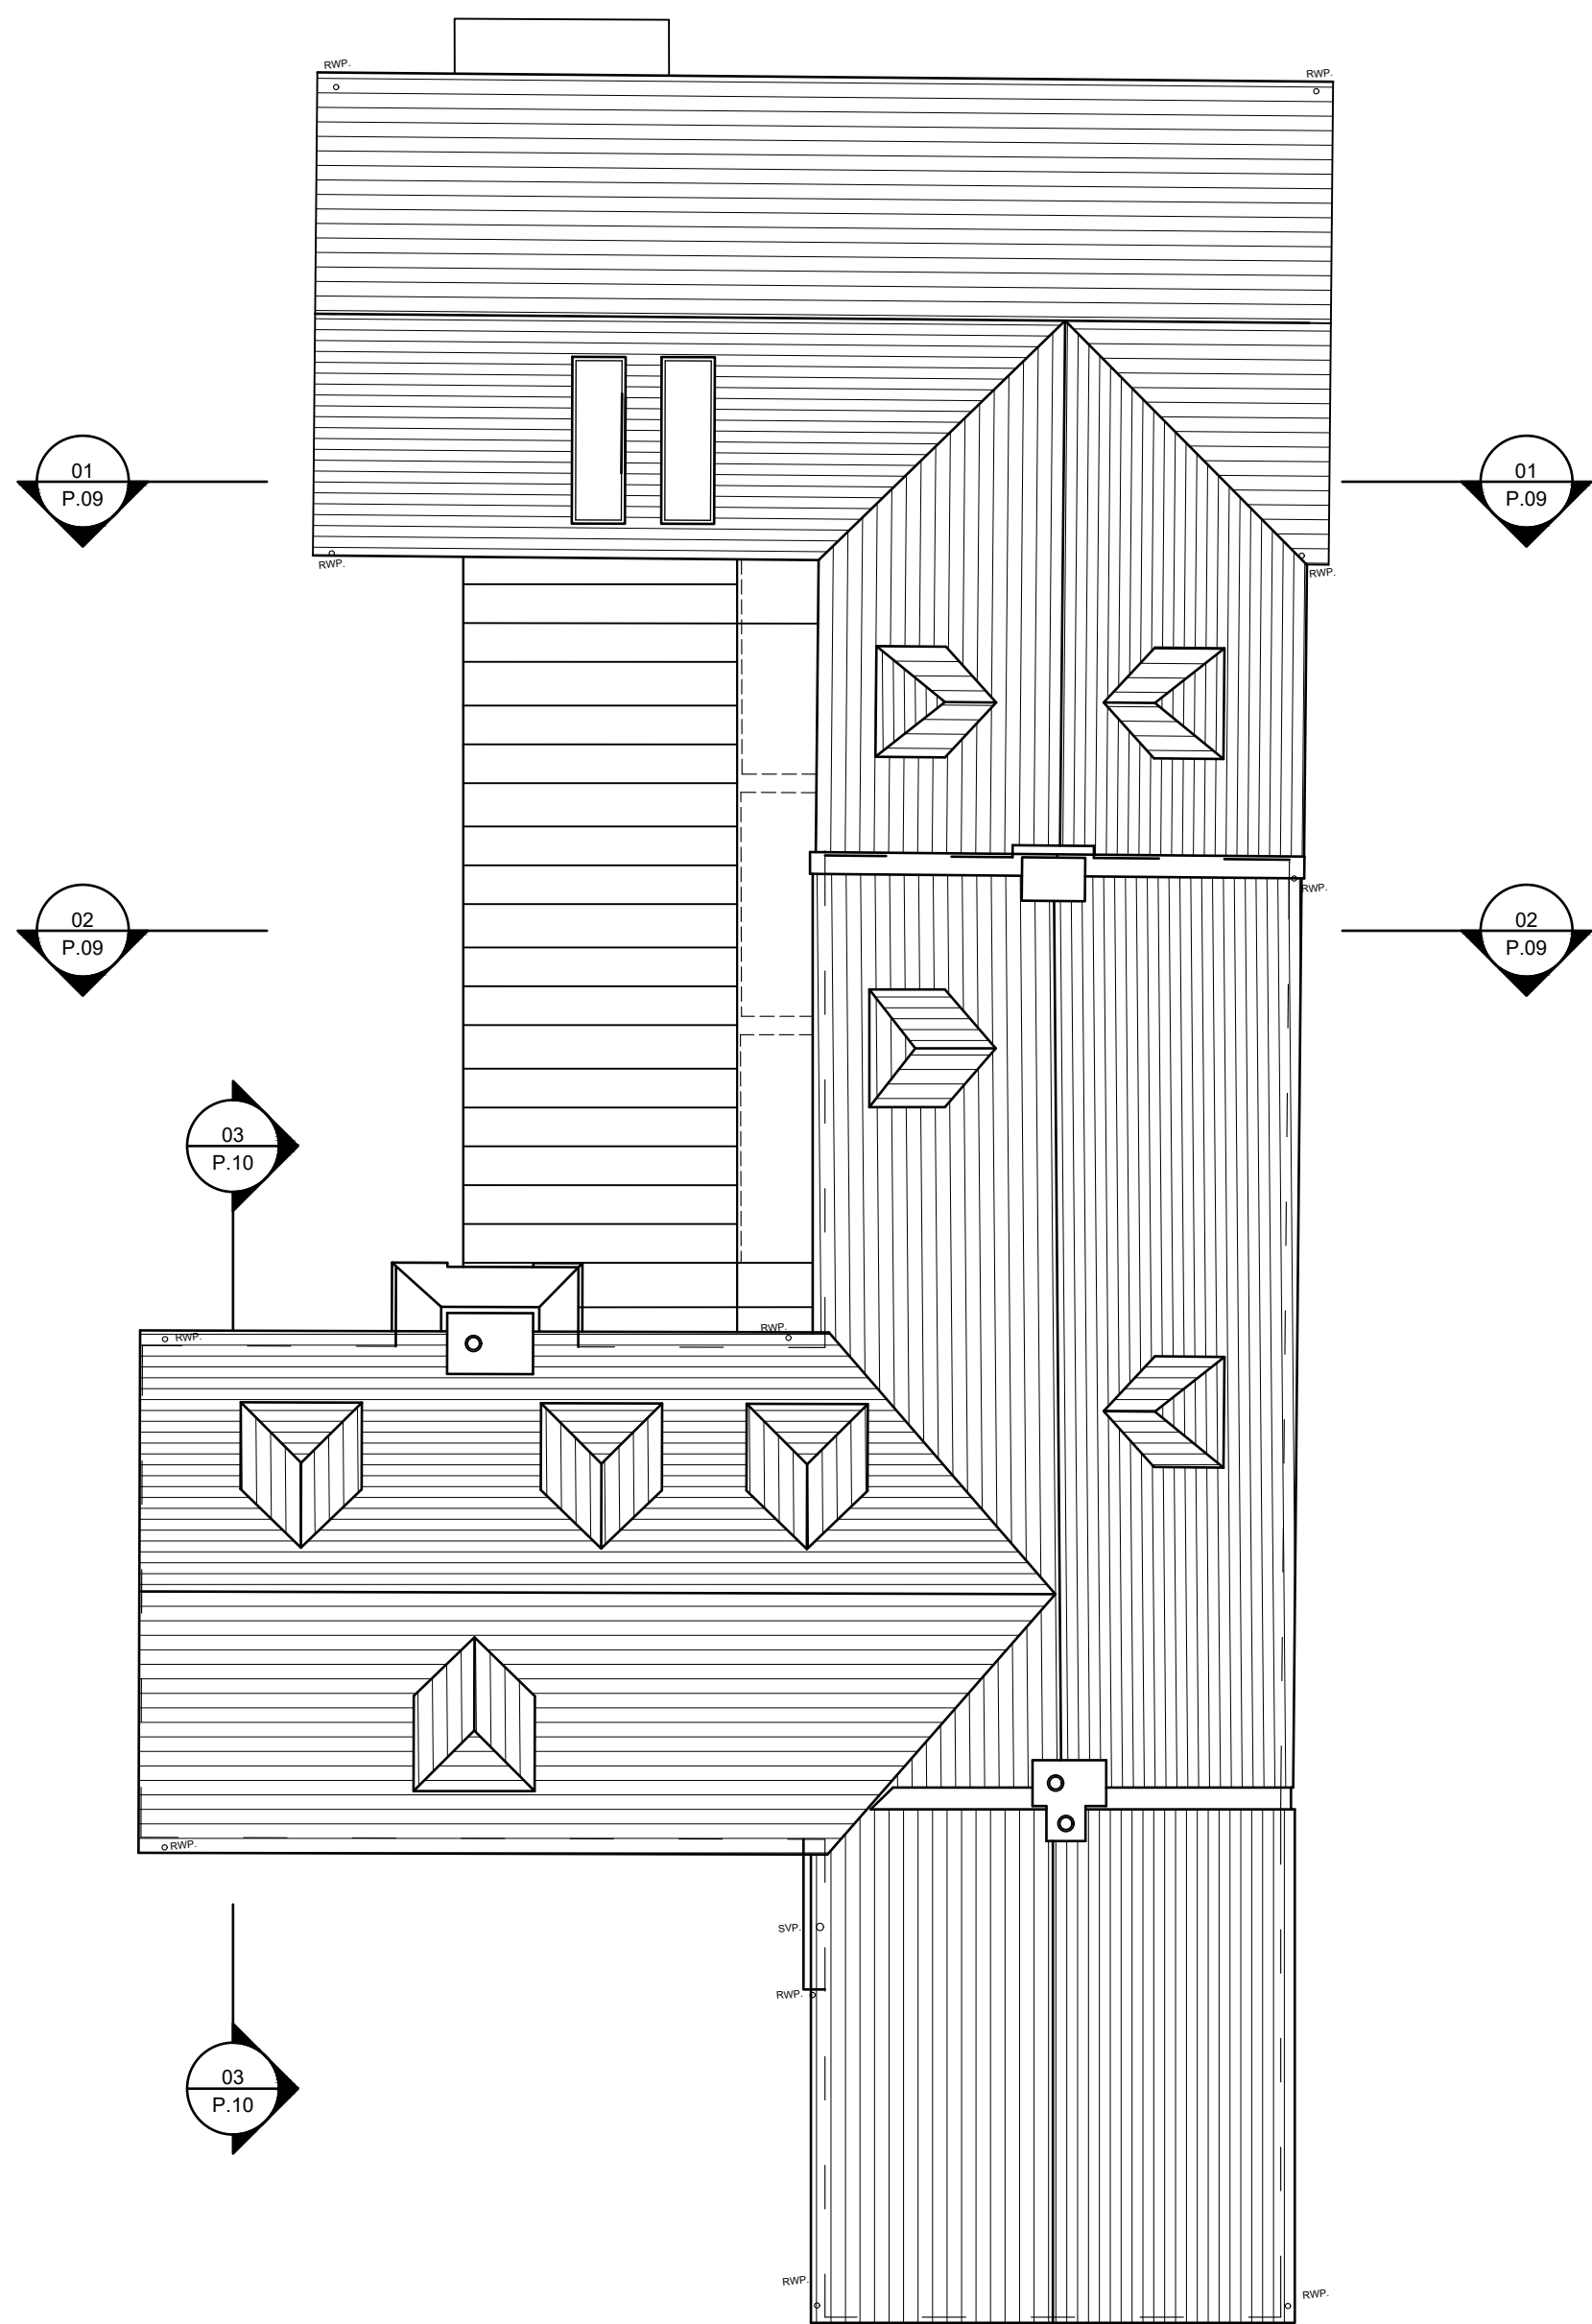

Proposed Roof Plan

Revisions

Michael Lyons Architecture

1 Manor Farm Barns
Burcombe Lane, Burcombe
Salisbury, SP2 0EJ
Tel: 01722 743186
info@mlarchitecture.co.uk

Project:
The Dower House
Compton Chamberlyne
Salisbury SP3 5DD
Drawing:
Proposed Second Floor & Roof Plans

Drawing No: **607/P.08**

Scale:
1:100 @ A1
1:200 @ A3

Origination Date: September 2022

Drawn by: MLx
Issued by:
Approved by:

- | | |
|--|--------------------------------------|
| ☐ For Approval | ☐ For Comment |
| ☐ For Information | ☐ Tender |
| ☐ Construction | ☐ As Built |

SCALE IN METRES (1:100 @ A1 & 1:200 @ A3) 0 5 10 0.95 m