



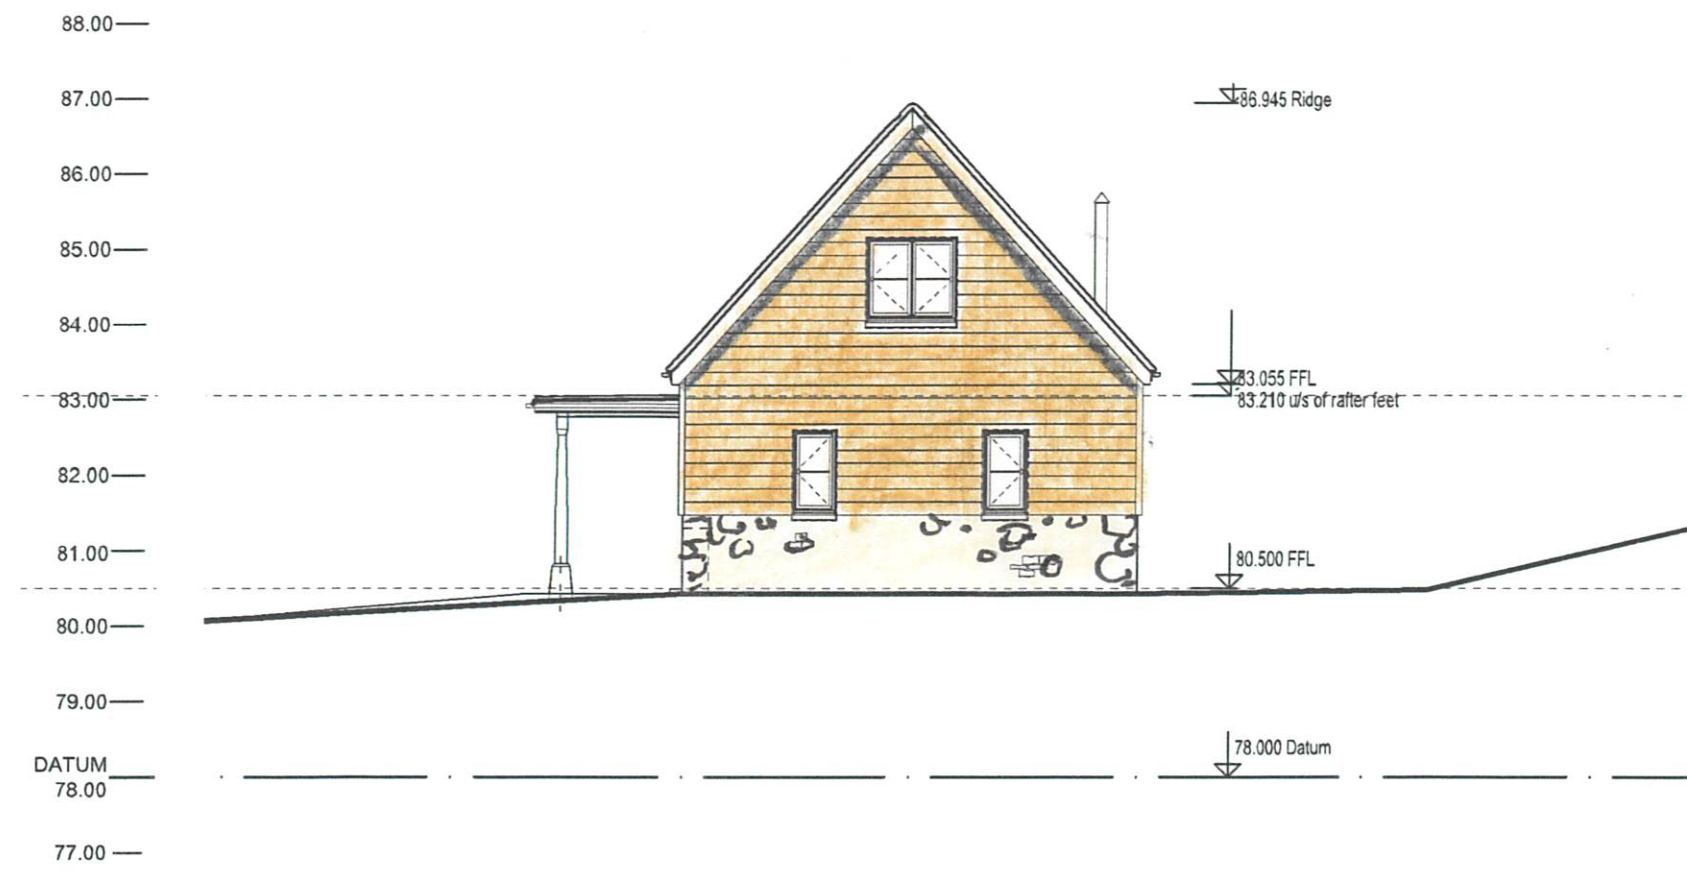


South Elevation



East Elevation

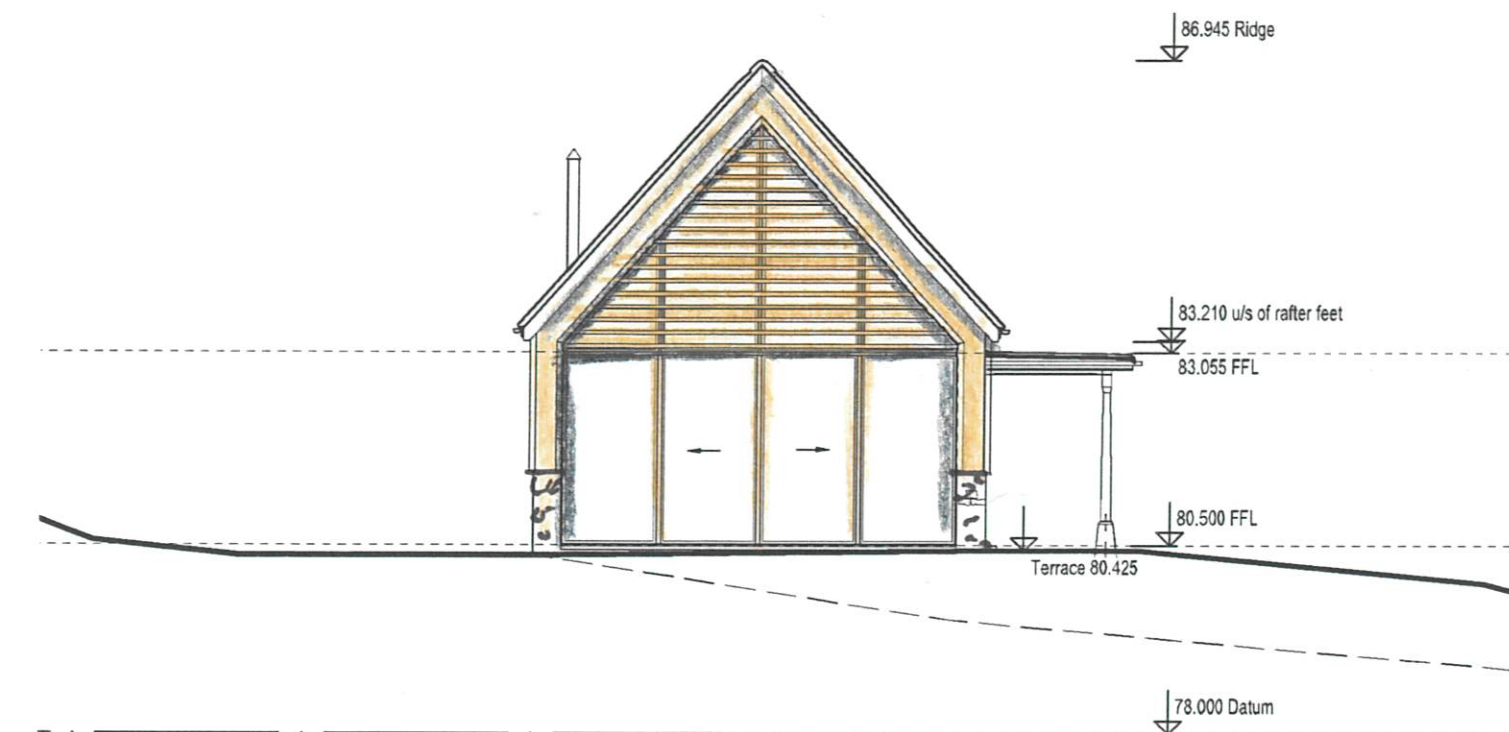


North Elevation

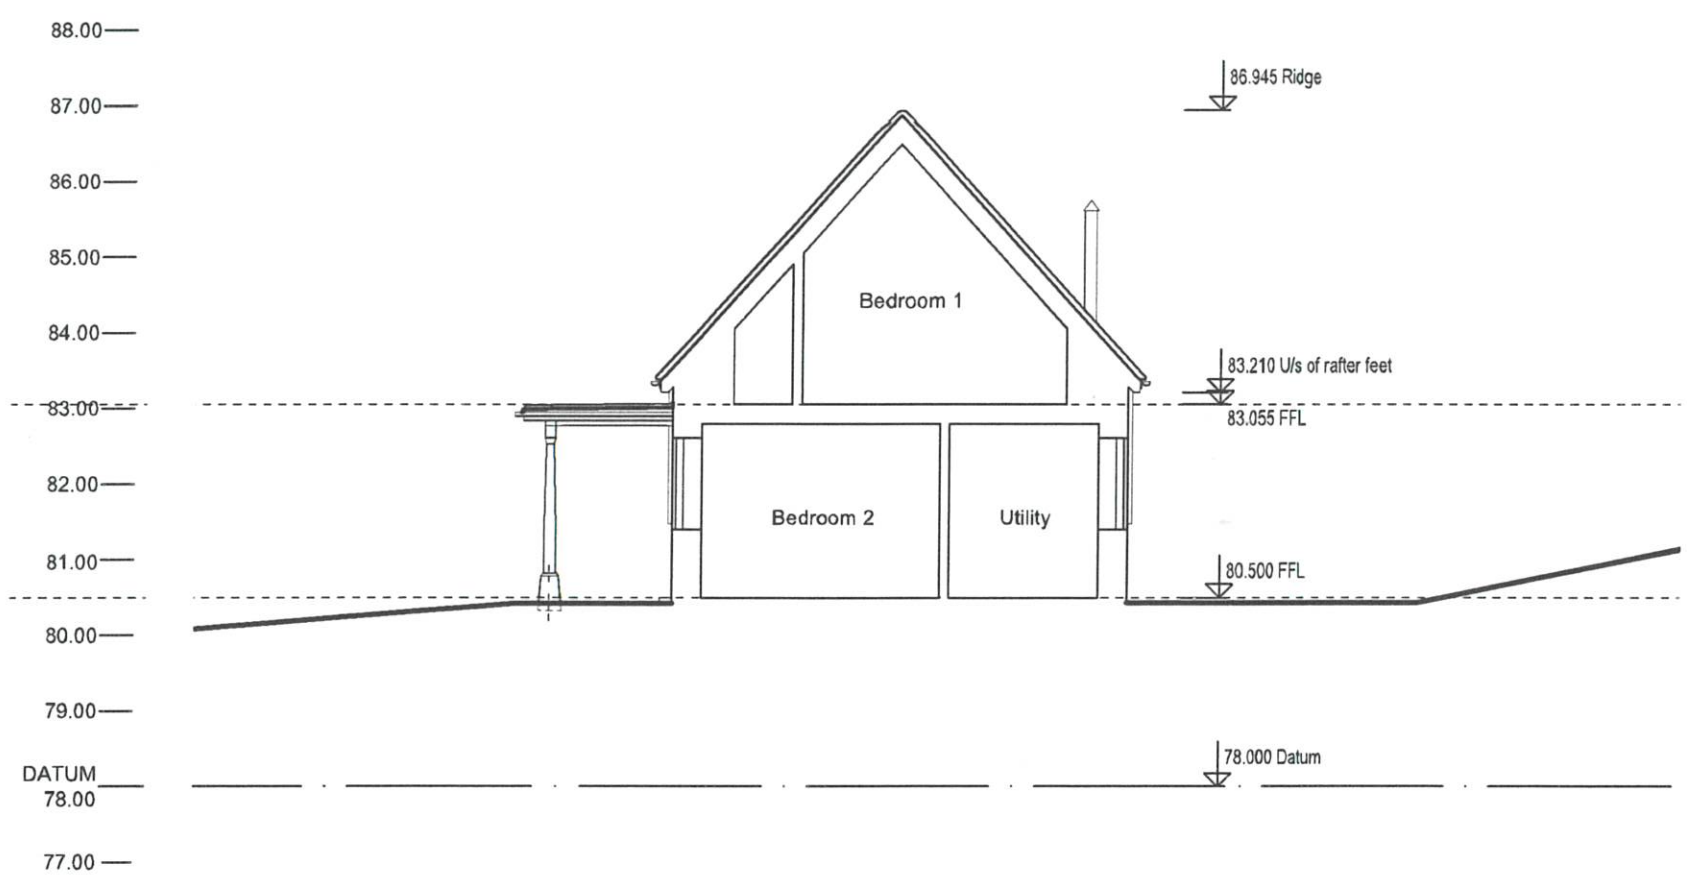


Section 01




West Elevation

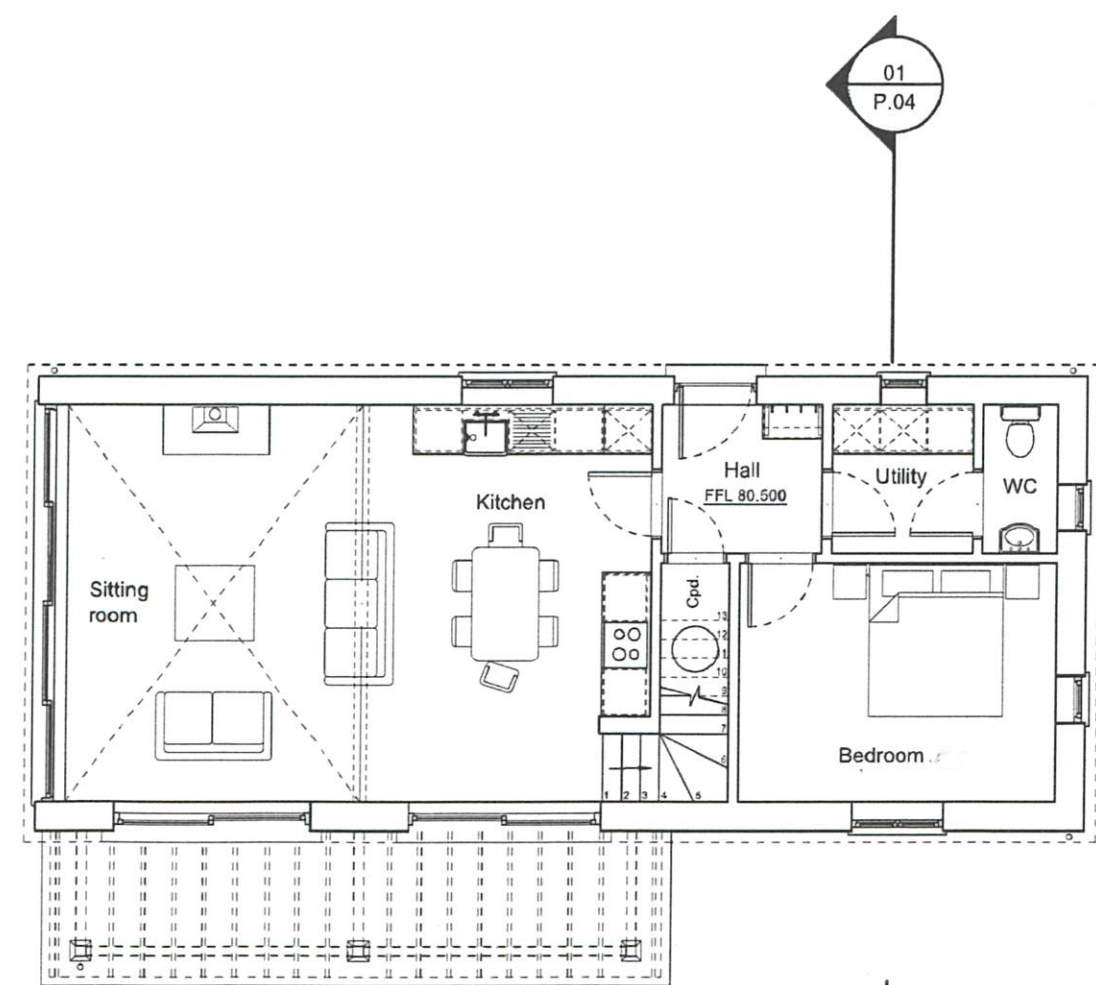


Ground Floor Plan

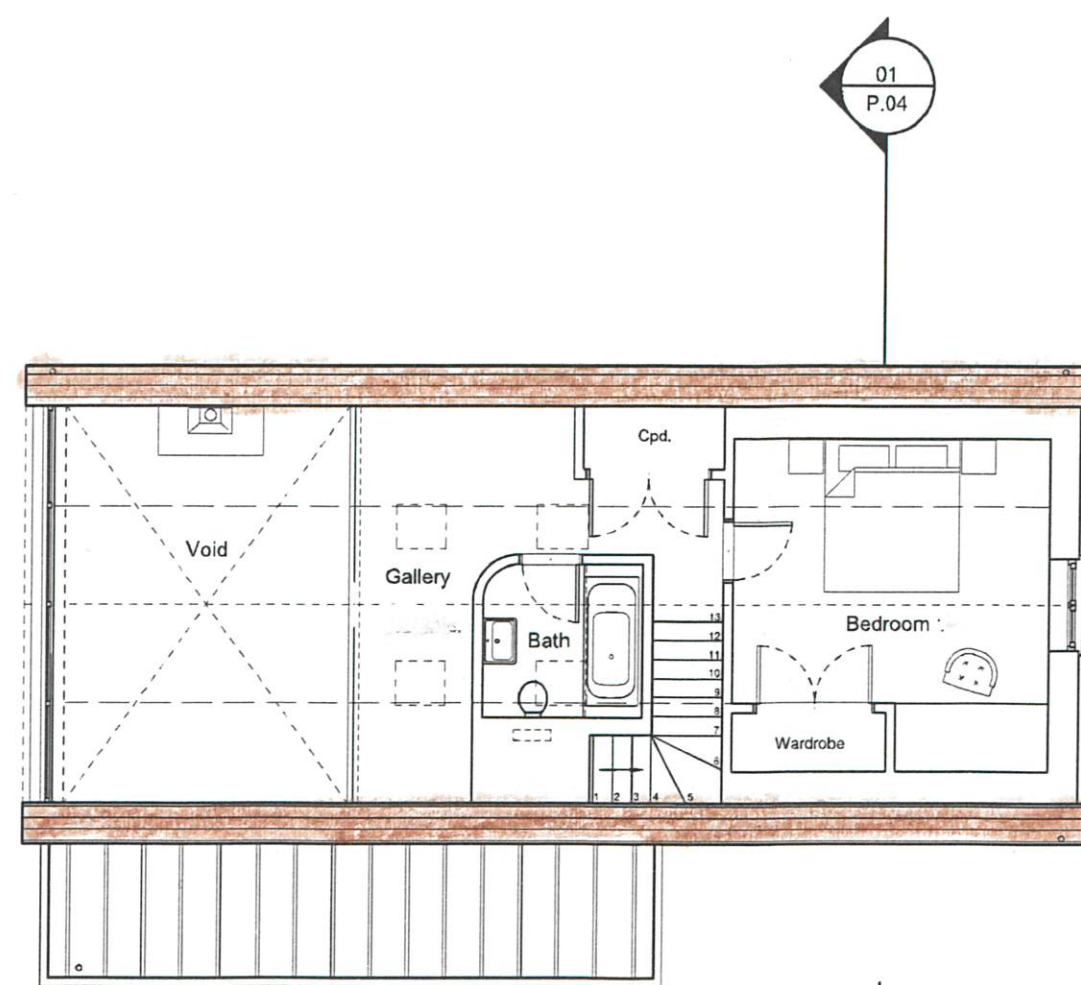

First Floor Plan

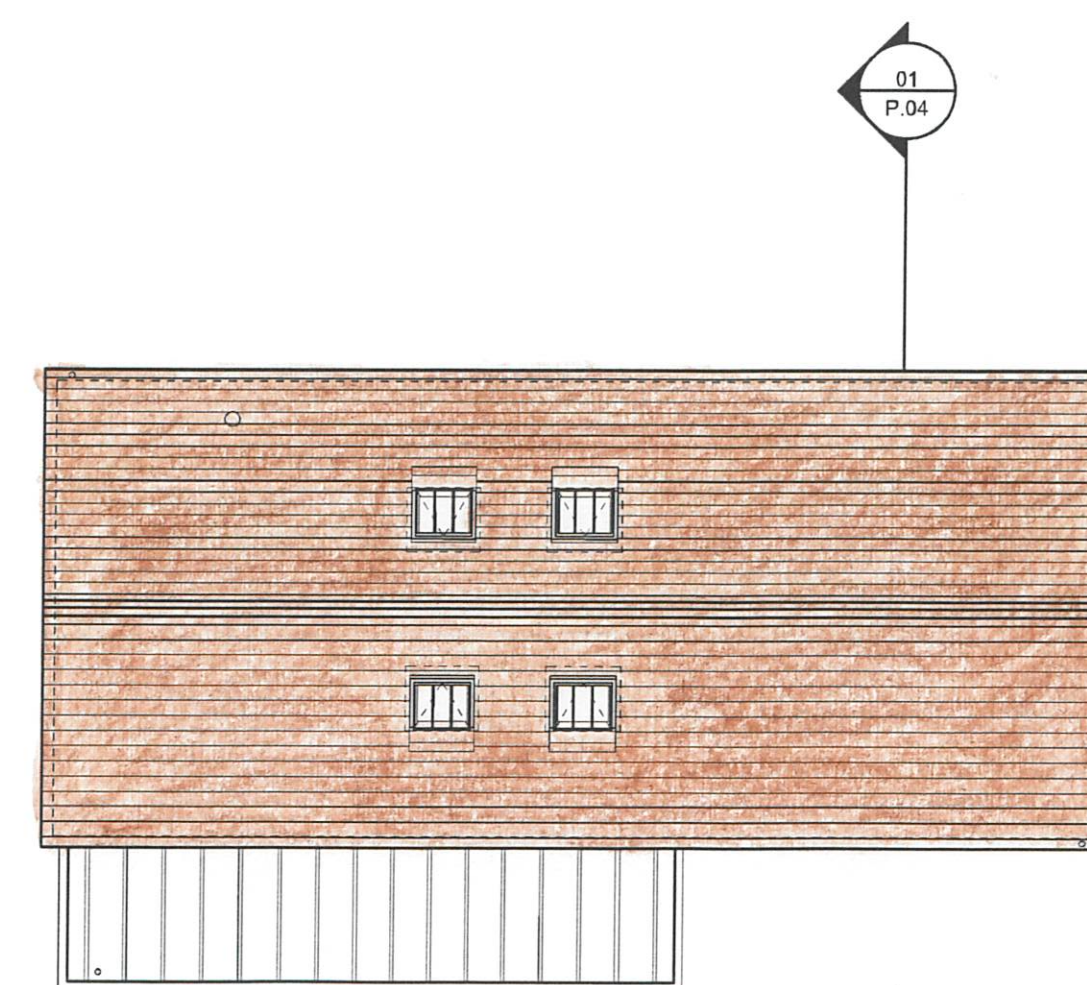

Roof Plan

 

A Building updated 31-03-26

Revisions

Michael Lyons Architecture

1 Manor Farm Barns
Burcombe Lane, Burcombe
Salisbury, SP2 0EJ
Tel: 01722 743186
info@mlarchitecture.co.uk

Project:
The Dower House
Compton Chamberlayne
Salisbury SP3 5DD

Drawing:
Annex
Proposed General Arrangement

Drawing No: 607/P.11 A

ScMLX: 1:100 @ A1
1:200 @ A3

Origination Date: December 2025

Drawn by: MLx/ALE
Issued by:
Approved by:

☒ For Approval ☐ For Comment
☐ For Information ☐ Tender
☐ Construction ☐ As Built