

Project Title:

Planning for CoU of Equine Studio
to Residential Dwelling

Client:

Mr Livock & Miss Sealy

Address:

Kington Langley Stud, Ashes Lane,
Kington Langley, Chippenham, SN15 5NP

Revisions:

Ref.	Date	Revision
A	April 26	Separate sheet for floor plans. Second floor scale amended to 1:100 and existing room uses annotated

Drawing status:

FOR PLANNING

NOTES:

This drawing is copyright of David James Ltd and must not be reproduced in whole or in part without written permission.

The contractor is to check and verify all building and site dimensions, levels, services and sewer invert levels at connection points before work commences.


Use only figured dimensions and any discrepancies to be reported immediately to author.

This drawing is to be read with and checked against any structural or other specialist drawings.

The contractor is to comply in all respects with current Building Regulations and relevant British Standards / codes of practice whether specifically stated on this drawing or not.

Use of this drawing does not absolve the client from their responsibility under Health and Safety: Construction (Design and management) regulations 2015.

Scale Bars:

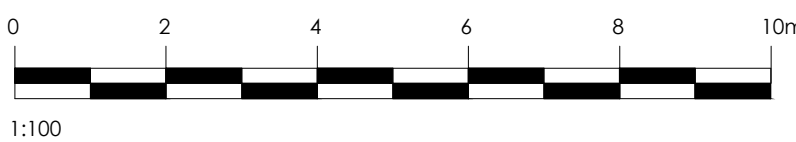

Existing Ground Floor GIA:	150.2m ²
Existing First Floor GIA:	140.0m ²
Existing Second Floor GIA:	44.8m ²
Total GIA Existing:	335.0m²

Scales:
1:100 @ A1

Drawn By:
AJ

Date:
March 2026

Rev:
A

Drawing No.

71855/02/002

EXISTING SECOND FLOOR PLAN
Scale 1:100

EXISTING FIRST FLOOR PLAN
Scale 1:100

EXISTING GROUND FLOOR PLAN
Scale 1:100