
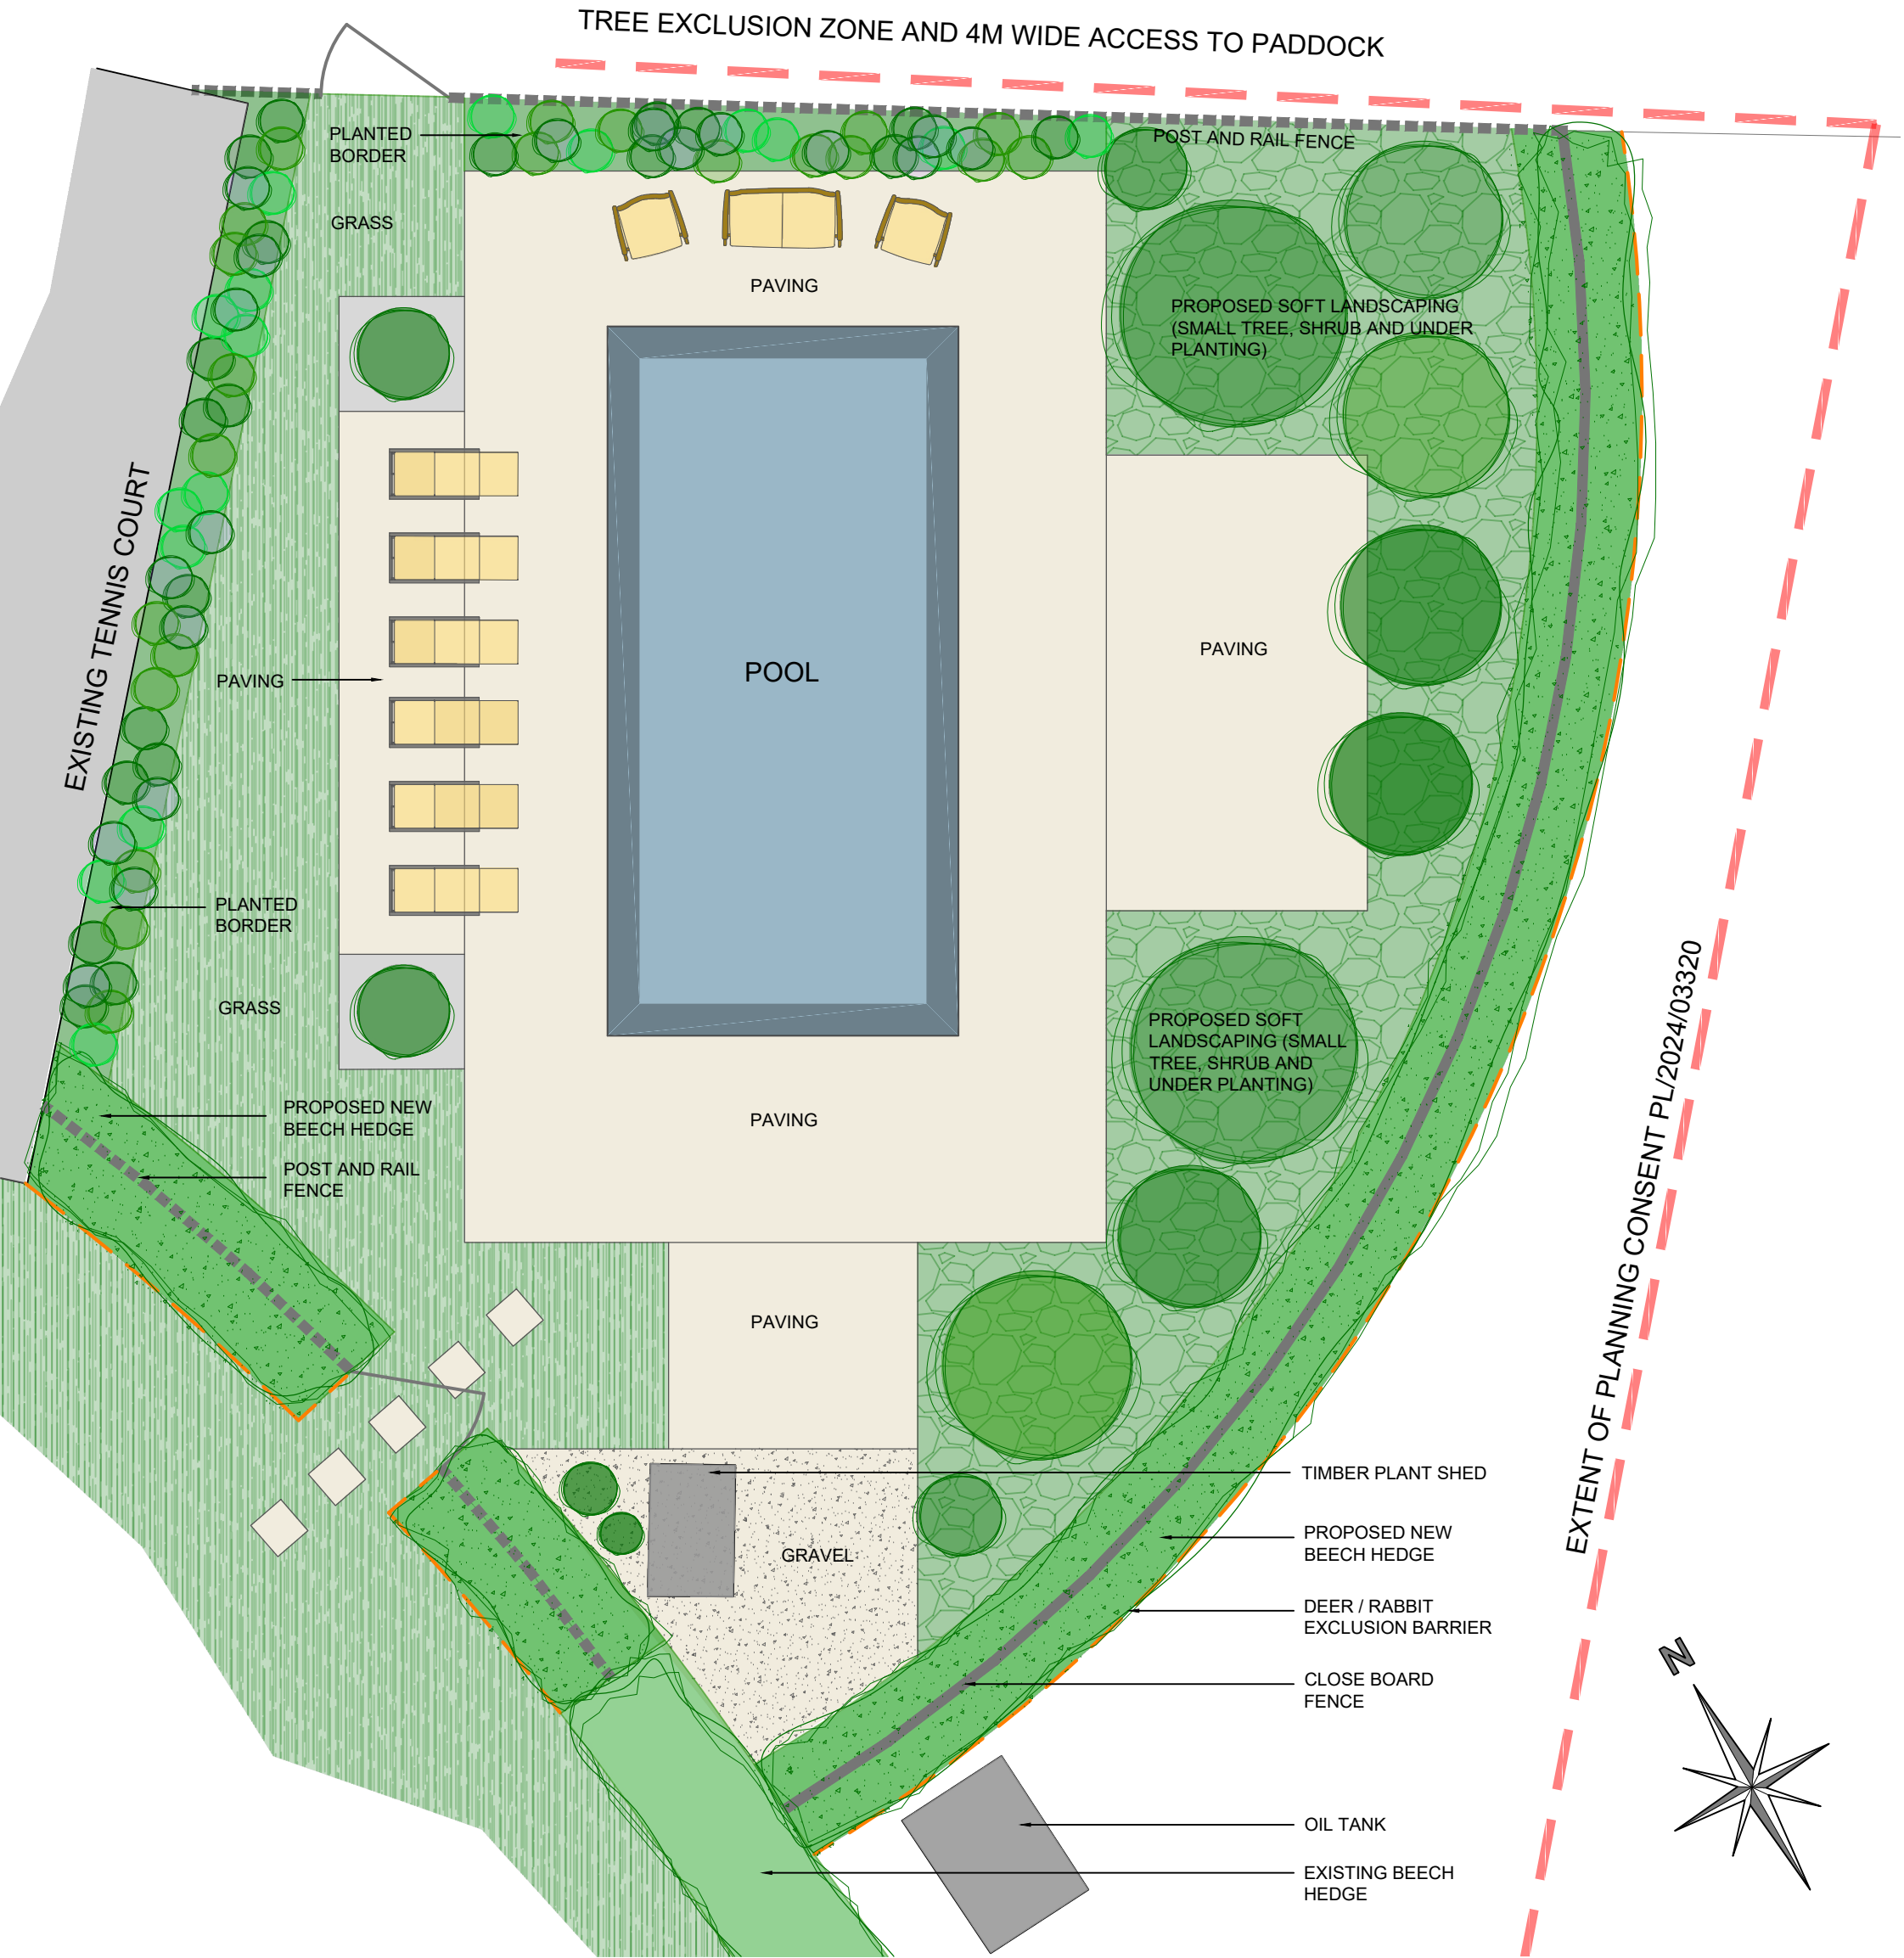


SCALE BAR 1:100

 

PROPOSED SWIMMING POOL SITE PLAN

ADDRESS: LOCKERIDGE DOWN, LOCKERIDGE, MALBOROUGH SN8 4EL

CLIENT: MR B PEARCE (LDPC)

This drawing is copyright and its use or reproduction without the written permission of TOTAL DESIGN LTD is prohibited. All dimensions and particulars (ESPECIALLY WHERE CRITICAL) to be checked on site, any discrepancy to be reported to TDL before work commences. No responsibility will be accepted for any work of construction undertaken prior to the receipt of statutory approvals, or subsequently when work is not in strict accordance with the drawings. All the dimensions are in metres or millimetres unless otherwise stated. Client / Builder to check prior to commencement on site for any services that may restrict building works at high level, above, and below ground level - TOTAL DESIGN LTD do not consult with services companies. All work based on good working practice and accredited construction details. When any roof alteration work or demolition is to take place, if any signs of bats, stop work & notify an ecologist & natural England. It is the Client's responsibility to inform TOTAL DESIGN LTD of any Legislation / Agreements / Covenants in place that would prevent / restrict development taking place on the proposed site. TOTAL DESIGN LTD do not consult with external parties / consultants regarding (non-planning/building regulation) legal matters relating to any proposals. Unless otherwise specified TOTAL DESIGN LTD are employed to obtain Planning and Building Regulation Approval ONLY. DRAWING TO BE READ IN CONJUNCTION WITH OTHER SPECIALIST CONSULTANT INFORMATION WHERE REQUIRED.

REV:	DATE	DESCRIPTION
A	09.04.26	Drawing Updated (ELB)

SCALE: 1:100 @ A3	
04/2026	ELB
DRWG NO. T1527.01A	

TOTAL DESIGN LTD

Architectural Consultants

1 COURT LANE NEWENT GLOS GL18 1AR

TEL: 01531 820101

email: info@totaldesignltd.co.uk

T

D