


MATERIALS:
Walls: Stone, Timber
Roof: Plain clay tiles
Windows: Metal, Timber
Doors: Timber
Rainwater: Heritage Cast aluminium

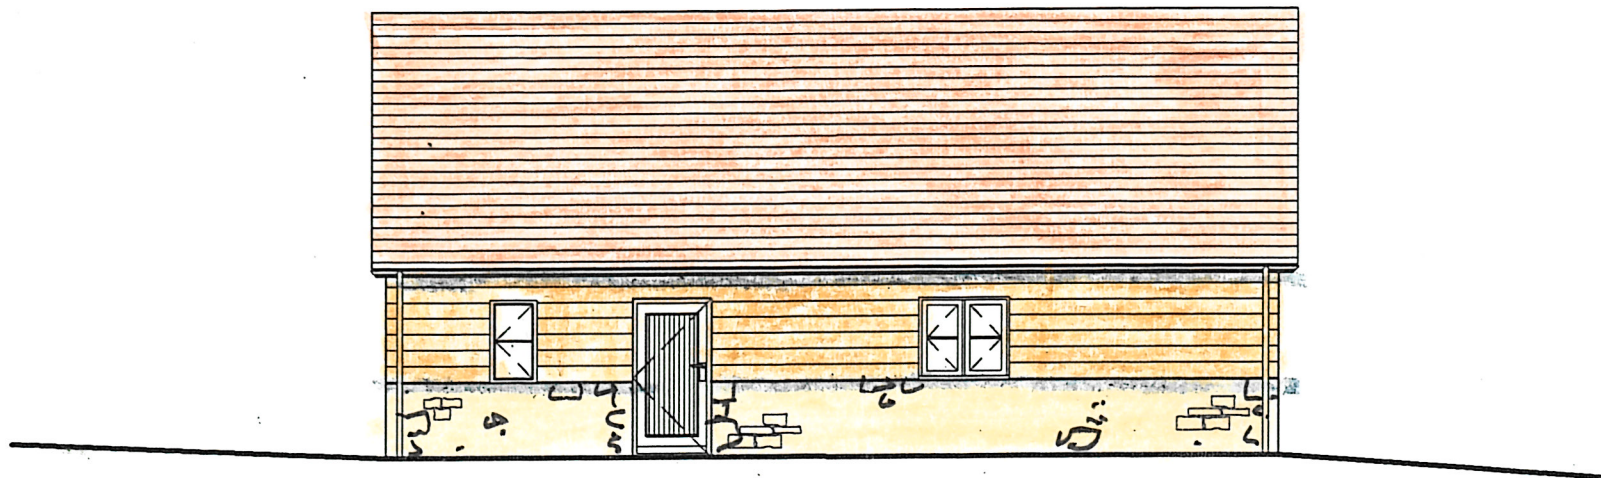


Proposed South Elevation




Proposed East Elevation




Proposed North Elevation

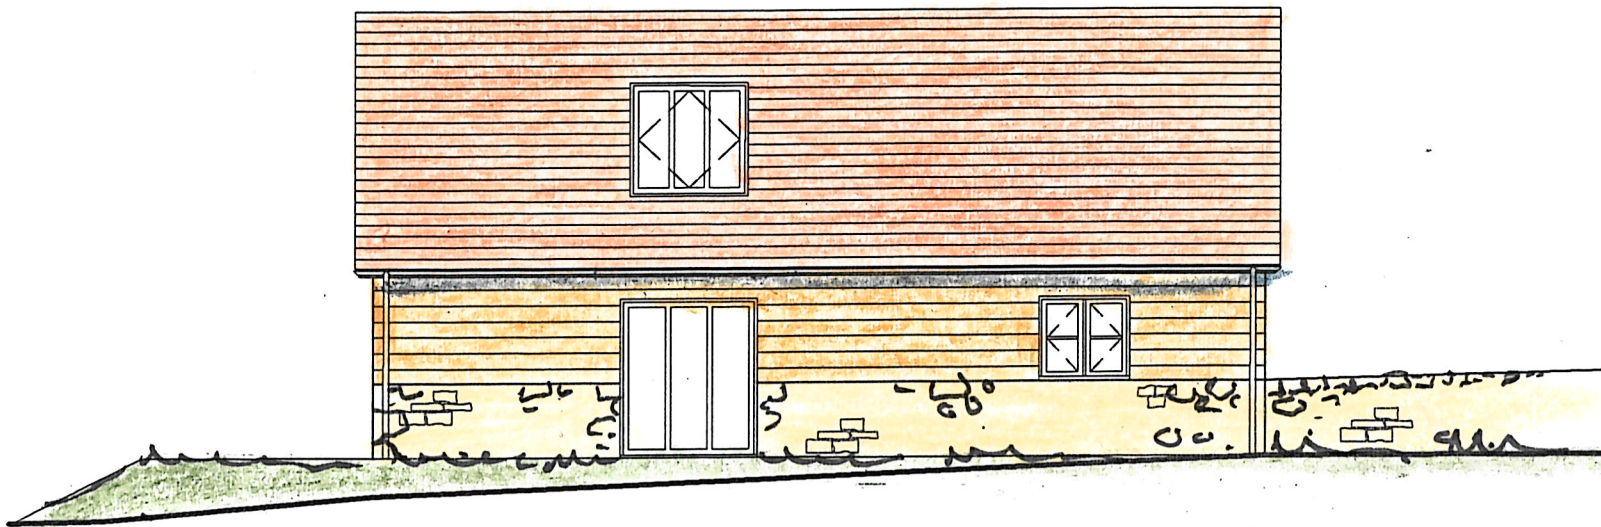

Proposed West Elevation

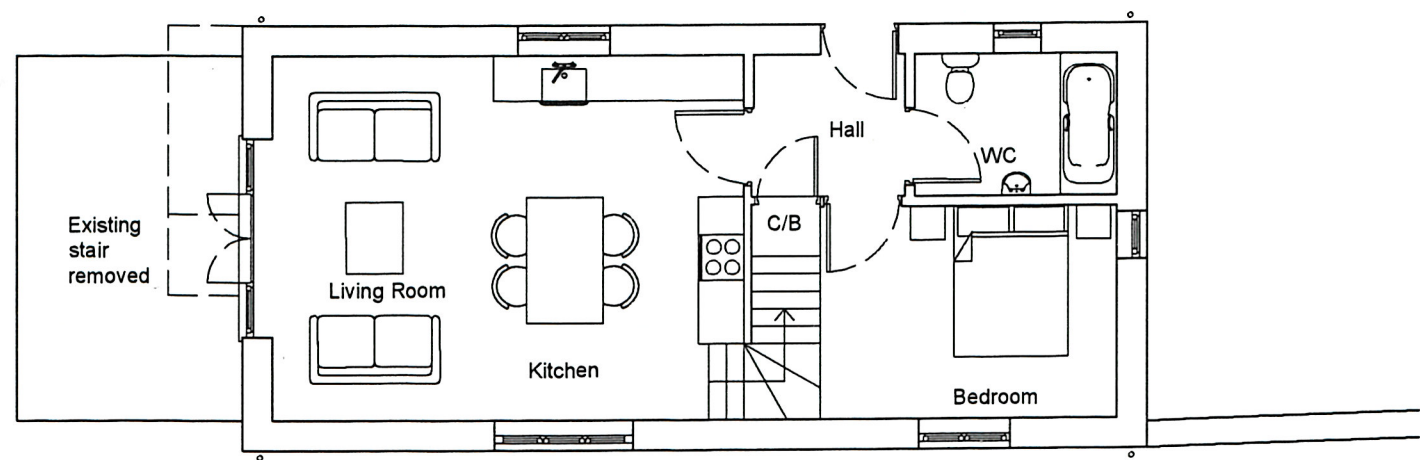

Proposed Ground Floor

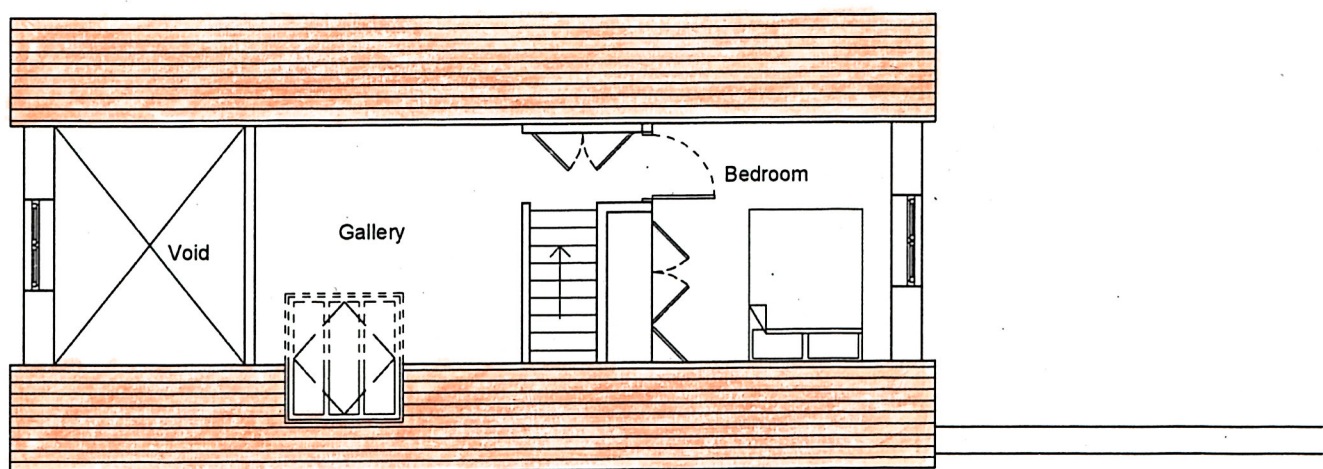

Proposed First Floor



Proposed Roof Plan

Revisions

Michael Lyons Architecture

1 Manor Farm Barns
Burcombe Lane, Burcombe
Salisbury, SP2 0EJ
Tel: 01722 743186
info@mlarchitecture.co.uk

Project:
The Dower House
Compton Chamberlyne
Salisbury SP3 5DD

Drawing:
Proposed General Arrangement - Annex

Drawing No: 607/P.11

Scale: 1:100 @ A1
1:200 @ A3

Origination Date: September 2022

Drawn by: LB
Issued by:
Approved by:

☐ For Approval
☐ For Information
☐ Construction
☐ For Comment
☐ Tender
☐ As Built