



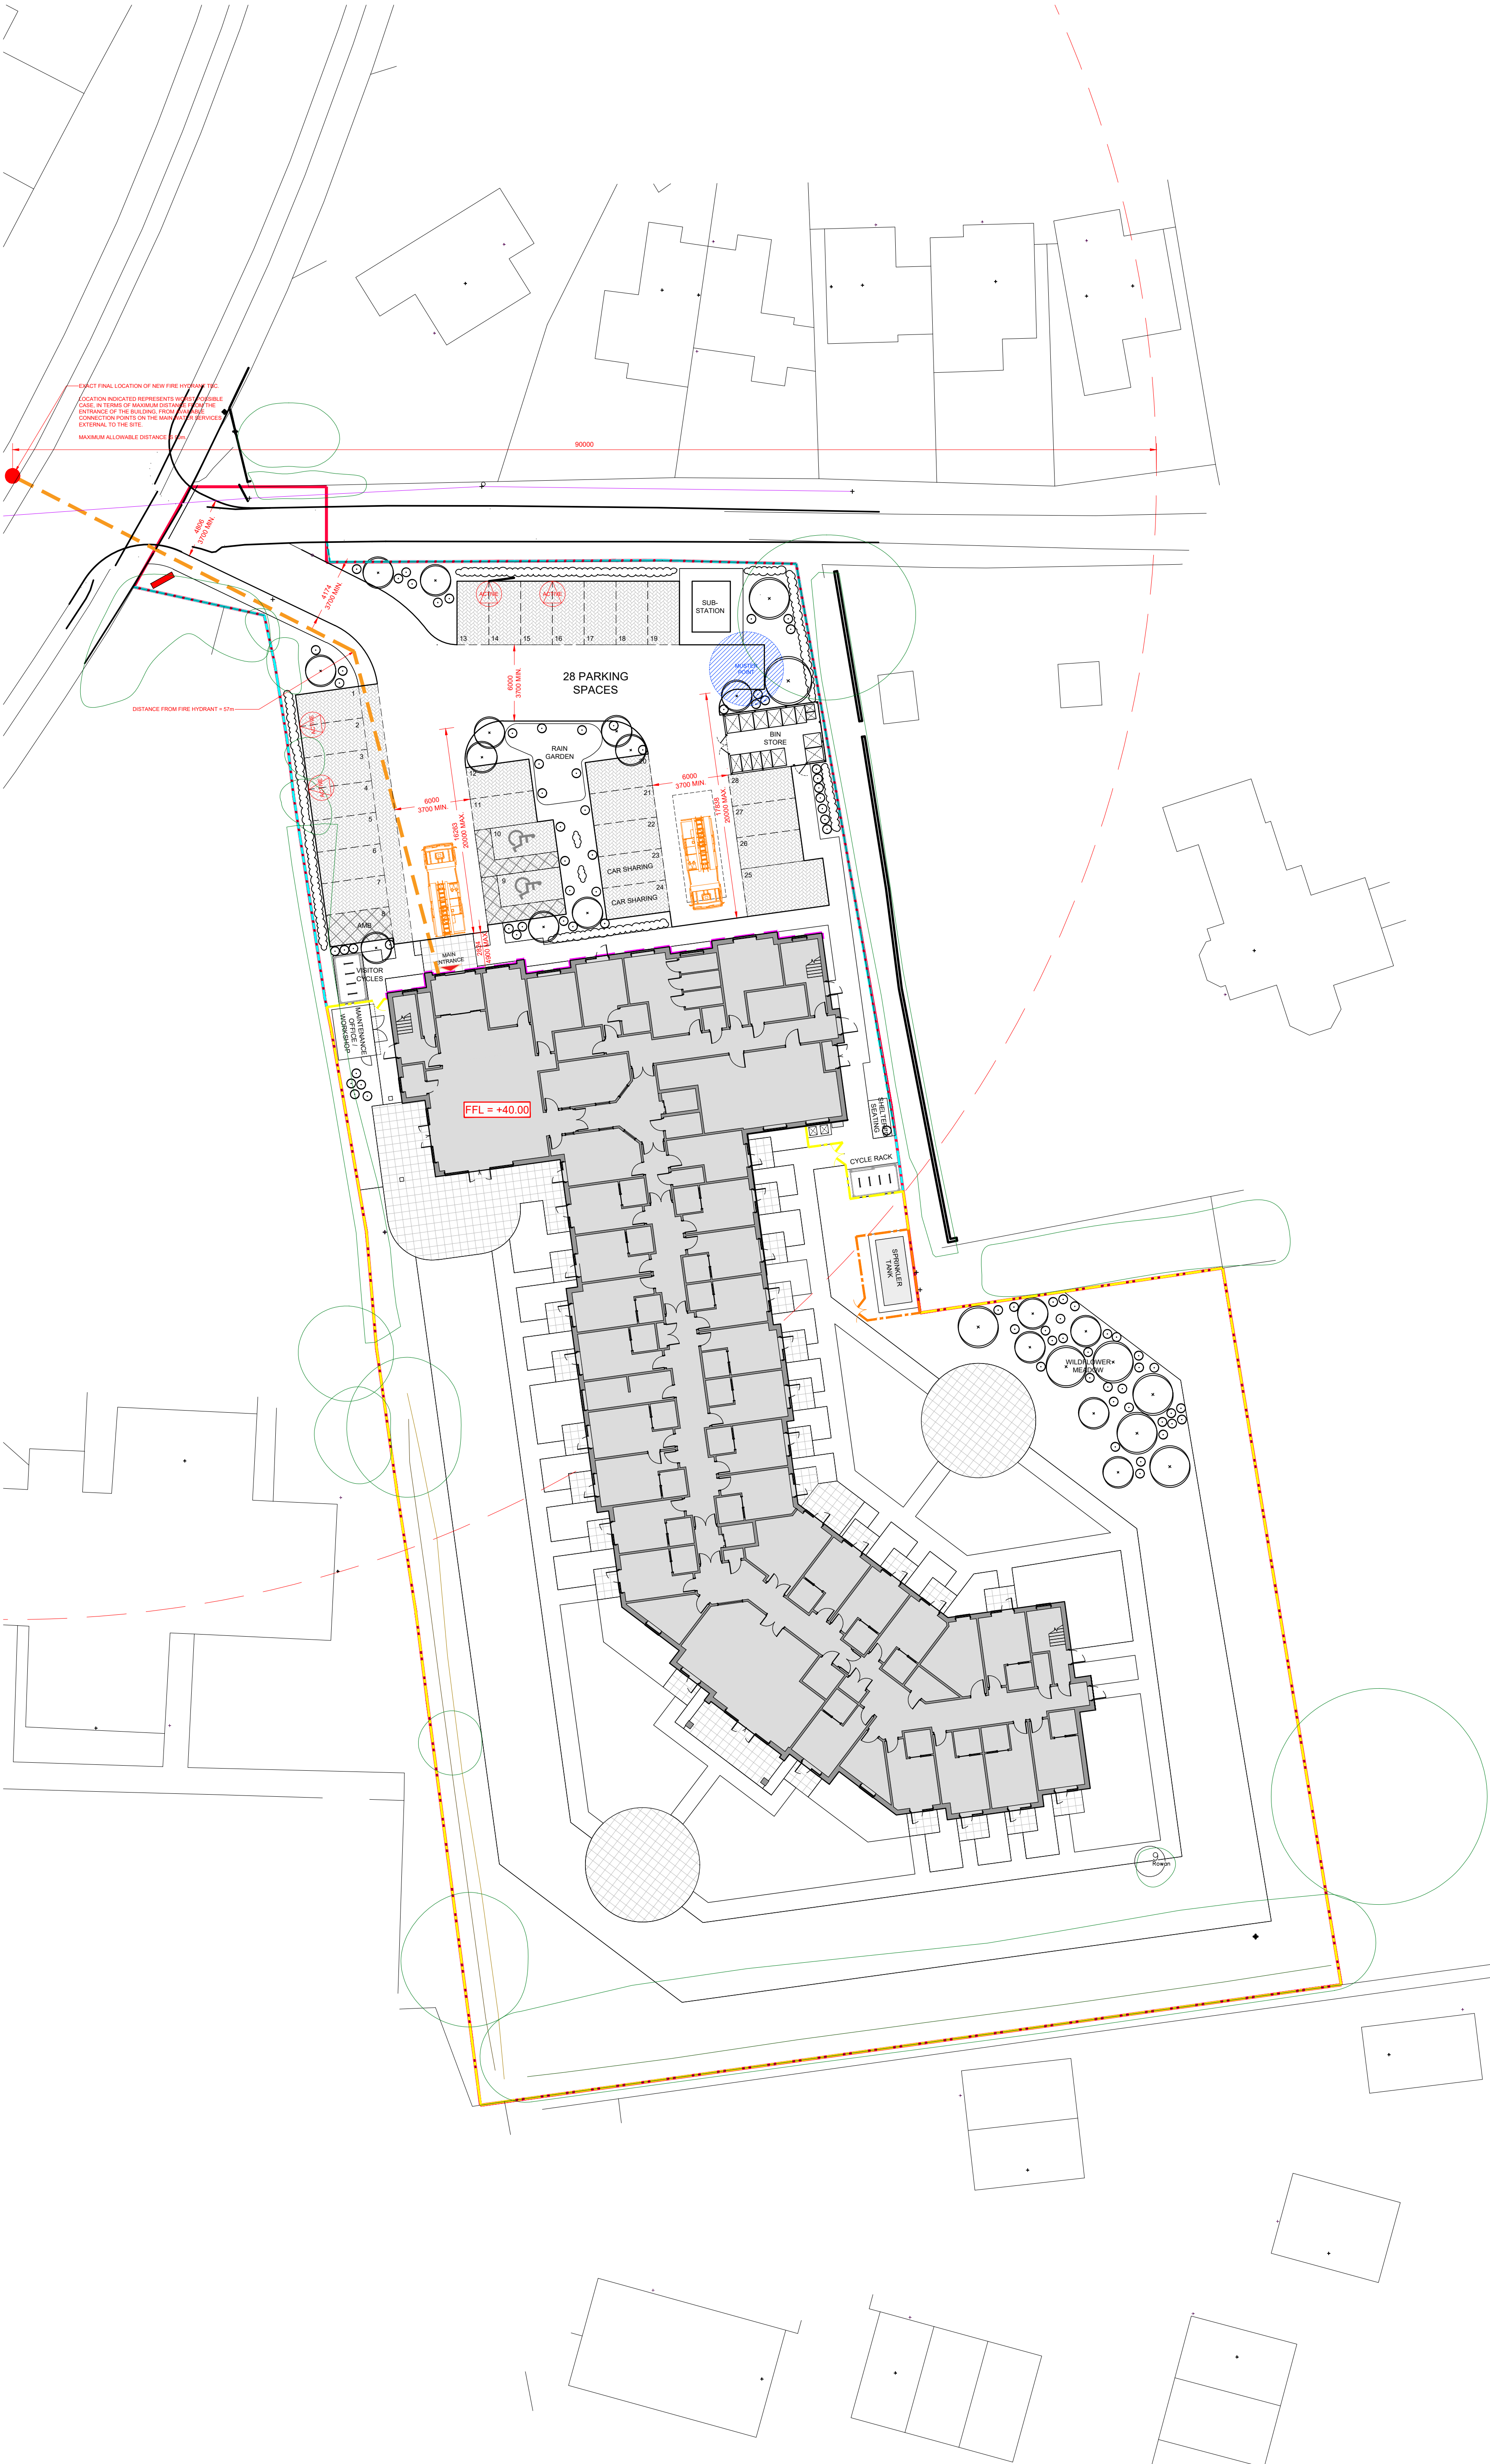

GENERAL NOTES:

1. ALL DIMENSIONS TO BE VERIFIED ON SITE AND ANY DISCREPANCIES REPORTED BACK TO RDT ARCHITECTS
2. COPYRIGHT OF THIS DRAWING IS RESERVED BY RDT ARCHITECTS.
3. THIS DRAWING IS FOR PLANNING PURPOSES ONLY.

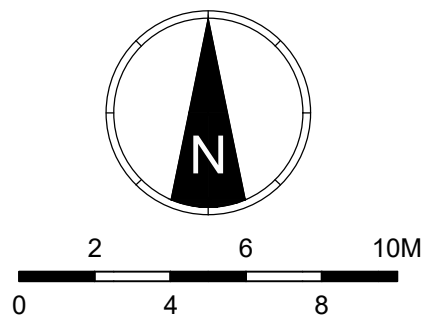

KEY:	
---	SITE BOUNDARY
---	SITE AREA = 1652.39 ACRES
NOTE: RED LINE ILLUSTRATION TAKEN FROM ASPIRE LLP DRAWING AND REQUIRES CLARIFICATION BASED ON TOPOGRAPHICAL SURVEY INFORMATION	
---	OUTLINE OF ASPIRE LLP PLANNING BUILDING FOOTPRINT
●	LOCATION OF PROPOSED FIRE HYDRANT
○	RADIUS FROM FIRE HYDRANT
○	LOCATION OF FIRE MUSTER POINT
---	HOSE LENGTH
---	ACCESSIBLE BUILDING FRONTAGE ± 49.5m (16%)
---	PERIMETER OF BUILDING IS 254m
---	PLEASE REFER TO FIRE CONSULTANTS REPORT FOR FURTHER DETAILS

NOTES:	
1.	INDICATIVE NORTH POINT ONLY
2.	LAYOUT BASED ON ASPIRE LLP PLANNING SITE PLAN, NO TOPOGRAPHICAL INFORMATION UTILISED
3.	LAYOUT SUBJECT TO ARBORICULTURAL REVIEW
4.	EXTERNAL SITE LEVELS INDICATED, FINAL LEVELS TO BE CONFIRMED BY CIVIL ENGINEER / CONTRACTOR AT DETAILED DESIGN STAGE

C3	SCALE BAR AMENDED	JD	14.04.26
C2	EV CHARGER LOCATIONS UPDATED	SAS	09.01.26
C1	CONSTRUCTION ISSUE	SAS	02.01.26
REV	DESCRIPTION	BY	DATE

PROJECT WORK STAGE

CLIENT

LAWRENCE BAKER

PROJECT

LAND AT LONGLEAZE LANE, MELKSHAM, SN12 6UN

DRWG TITLE

PROPOSED
SITE PLAN
FIRE STRATEGY

PROJECT	ORIGINATOR	ZONE	LEVEL	TYPE	DIS	NUMBER
1446C	RDT	ZZ	XX	DR	A	1170

STATUS | SUITABILITY DESCRIPTION

DRAWN BY	DATE	SCALE	CHECKED BY
JD	MAY 25	1:250	SAS

RDT PROJECT REF	PAPER SIZE	REVISION
1446	A1	C3



1. Harrier Court, Woodside Road
Lower Woodside, Bedfordshire LU1 4DQ
T: +44(0)1582 461060
E: rdt@rdtarchitects.co.uk
www.rdtarchitects.co.uk

PROPOSED SITE PLAN - FIRE STRATEGY