






FRONT ELEVATION

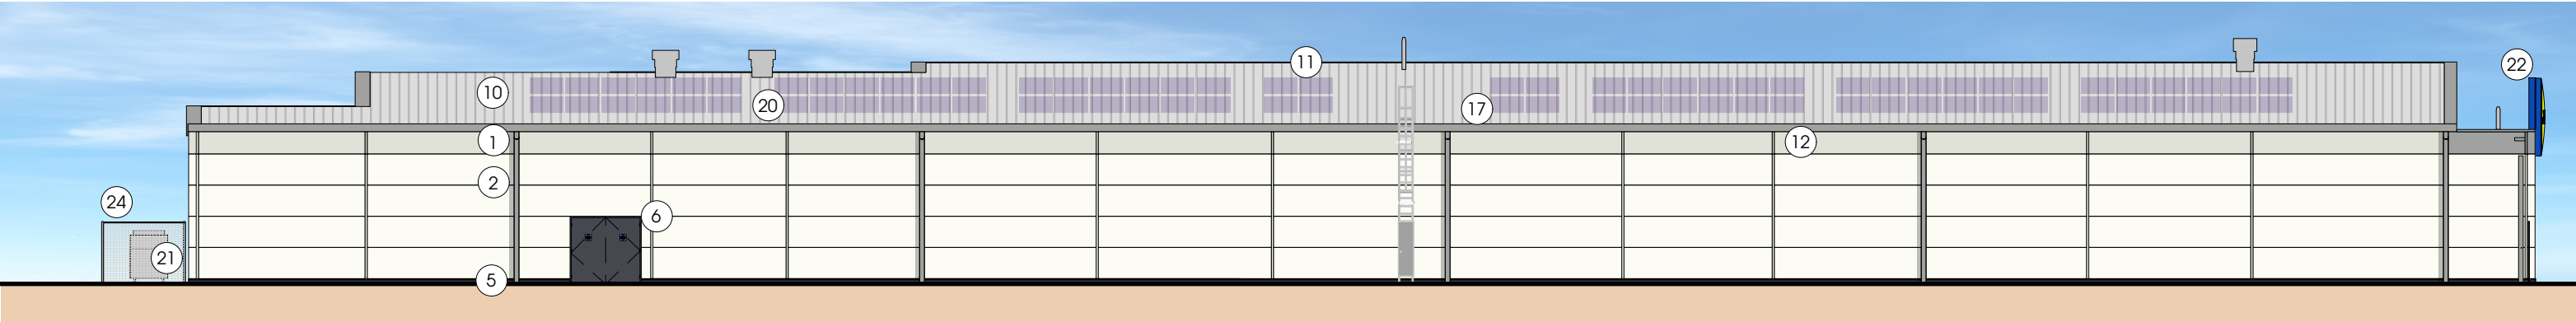

REAR ELEVATION

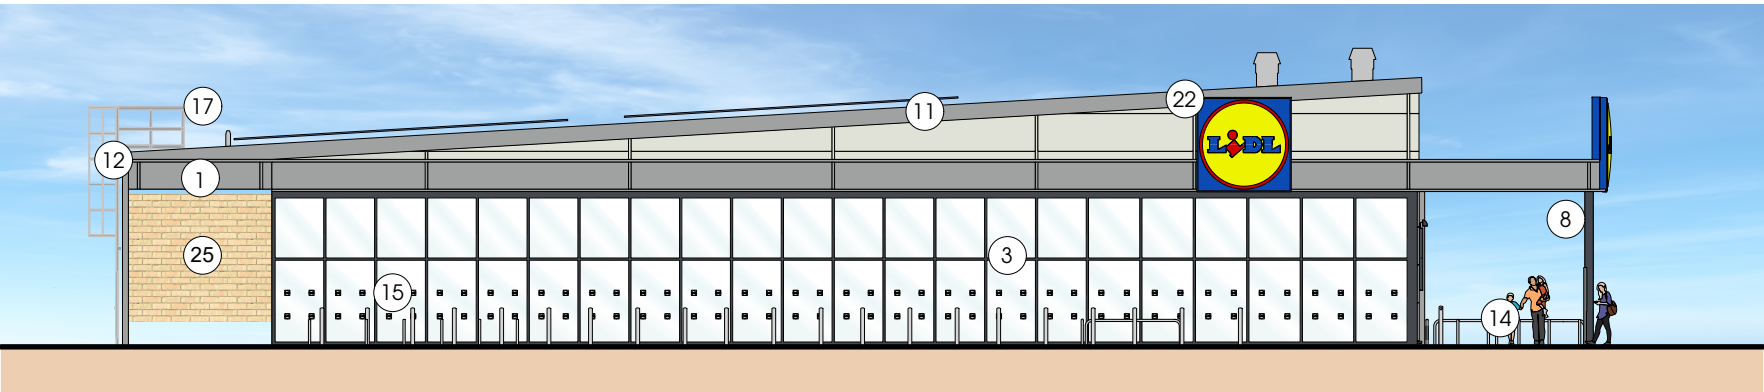

GLAZED GABLE ELEVATION

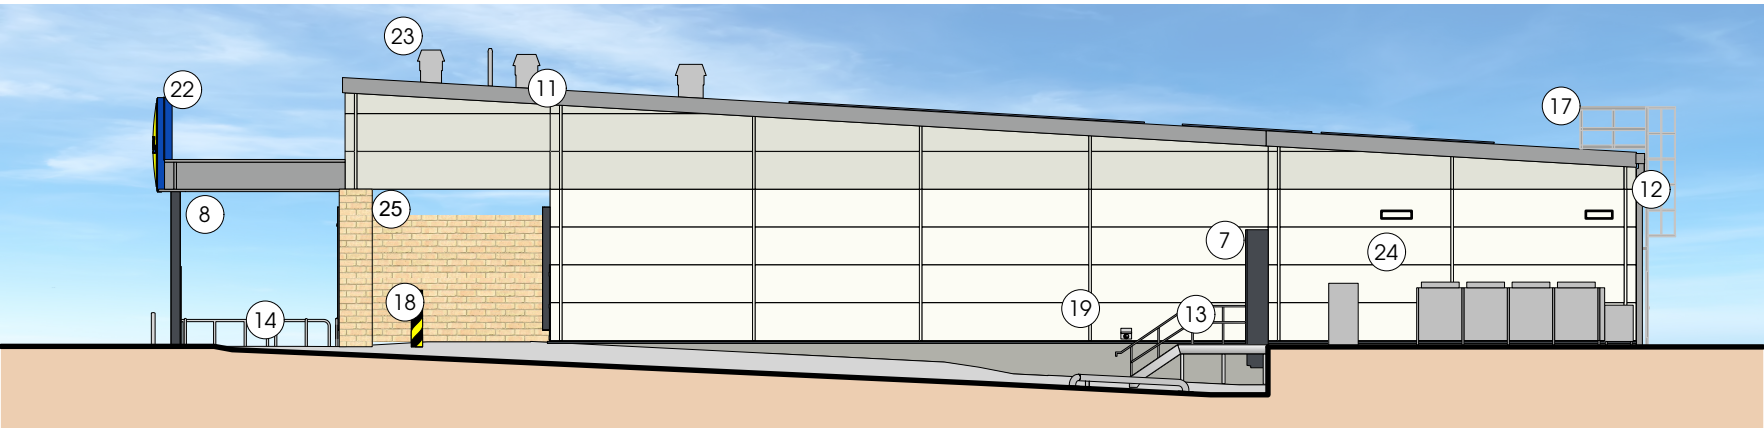


GABLE ELEVATION

MATERIALS KEY

- 1 INSULATED METAL CLADDING PANELS - COLOUR: 'WHITEGREY' (RAL 9002)
- 2 INSULATED METAL CLADDING PANELS - COLOUR: WHITE (RAL 9010)
- 3 CURTAIN WALLING - DOUBLE GLAZED UNITS - COLOUR: GREY (RAL 7024)
- 4 ENTRANCE DOORS - DOUBLE GLAZED UNITS - COLOUR: GREY (RAL 7024)
- 5 LOW LEVEL RENDER - COLOUR: AGATE GREY (RAL 7038)
- 6 POWDER COATED STEEL DOORS - COLOUR: GREY (RAL 7024)
- 7 SECTIONAL DOOR - COLOUR: GREY (RAL 7024)
- 8 CANOPY COLUMN - COLOUR: GREY (RAL 7024)
- 9 NON OPENABLE FIXED SAFETY GLASS WINDOWS - FLASHING COLOUR: GREY (RAL 7024)
- 10 METAL COMPOSITE INSULATED ROOF PANELS - COLOUR: GREY (RAL 9006)
- 11 STEEL COPING FLASHING TO ROOF PERIMETER - COLOUR: GREY (RAL 9006)
- 12 ALUMINIUM GUTTERS AND RAIN WATER PIPES - COLOUR: GREY (RAL 9006) TO MATCH ROOF FLASHING COLOUR.
- 13 GALVANISED METAL DRIVERS STEPS, STAIRCASE AND BALLUSTERS WITH HANDRAILS. ALL STEPS TO BE CONSTRUCTED IN ACCORDANCE WITH BUILDING REGS PART K.
- 14 STAINLESS STEEL TUBULAR TROLLEY GUIDES (MARINE GRADE 316) SPACES FOR WHEELCHAIR SHOPPING TROLLEYS AND TROLLEYS WITH BABY SEATS. FIXED WITH CONCRETE FOUNDATION.
- 15 STAINLESS STEEL CYCLE STANDS, 750mm HIGH, ROOT FIXED TO CONCRETE FOUNDATION.
- 16 BILLBOARD SIGNAGE INDICATIVE ONLY - FRAME COLOUR: GREY (RAL 7024)
- 17 ROOF ACCESS LADDER
- 18 CONCRETE FILLED GALVANISED STEEL HGV BOLLARD PAINTED BLACK & YELLOW AT 45DEG.
- 19 WALL-MOUNTED ASH TRAY SHOWN AS INDICATIVE ONLY, TO BE LOCATED CLOSE TO DRIVER'S STAIR
- 20 PV PANELS (INDICATIVE ONLY)
- 21 2m PALADIN FENCE - COLOUR: GREY (RAL 7038)
- 22 LIDL SIGN. SUPPORTING FRAME COLOUR: BLUE (RAL 5010).
- 23 ROOF MOUNTED M&E OUTLETS (INDICATIVE ONLY)
- 24 EXTERNAL PLANT EQUIPMENT (INDICATIVE ONLY).
- 25 BUFF / YELLOW BRICK WALL AND PIERS.

NOTE: MATERIALS / COLOUR PALETTES HAVE BEEN CHOSEN TO BE IN LINE WITH THE MELKSHAM | DESIGN GUIDELINES AND CODES DATED JULY 2023 (21ST CENTURY RESIDENTIAL CHARACTER AREA).

THIS DRAWING IS COPYRIGHT AND REMAINS THE PROPERTY OF HTA ARCHITECTS. IT MUST NOT BE REPRODUCED, USED, DISCLOSED OR TRANSMITTED TO THIRD PARTIES IN ANY FORM, IN WHOLE OR IN PART, WITHOUT PRIOR WRITTEN PERMISSION.

 

Materials amended to be in line with Melksham Neighbourhood Plan design guide			IC
Rev.	Date	Description	Drawn
A	10/12/2025	Neighbourhood Plan design guide	

htaarchitects
York Place Studio
8 Britannia Street
Leeds
LS1 2DZ
T: (0113) 244 3457
W: www.htaarchitects.co.uk
E: info@htaarchitects.co.uk

client
Lidl GB Ltd.



project
Melksham,
Eastern Way
drawing title
Proposed Elevations

date
December 2025
status
Planning
scale
1:200 @ A3
drawn
NG checked
IC
job no.
4034 dwg no. P200 rev. A