



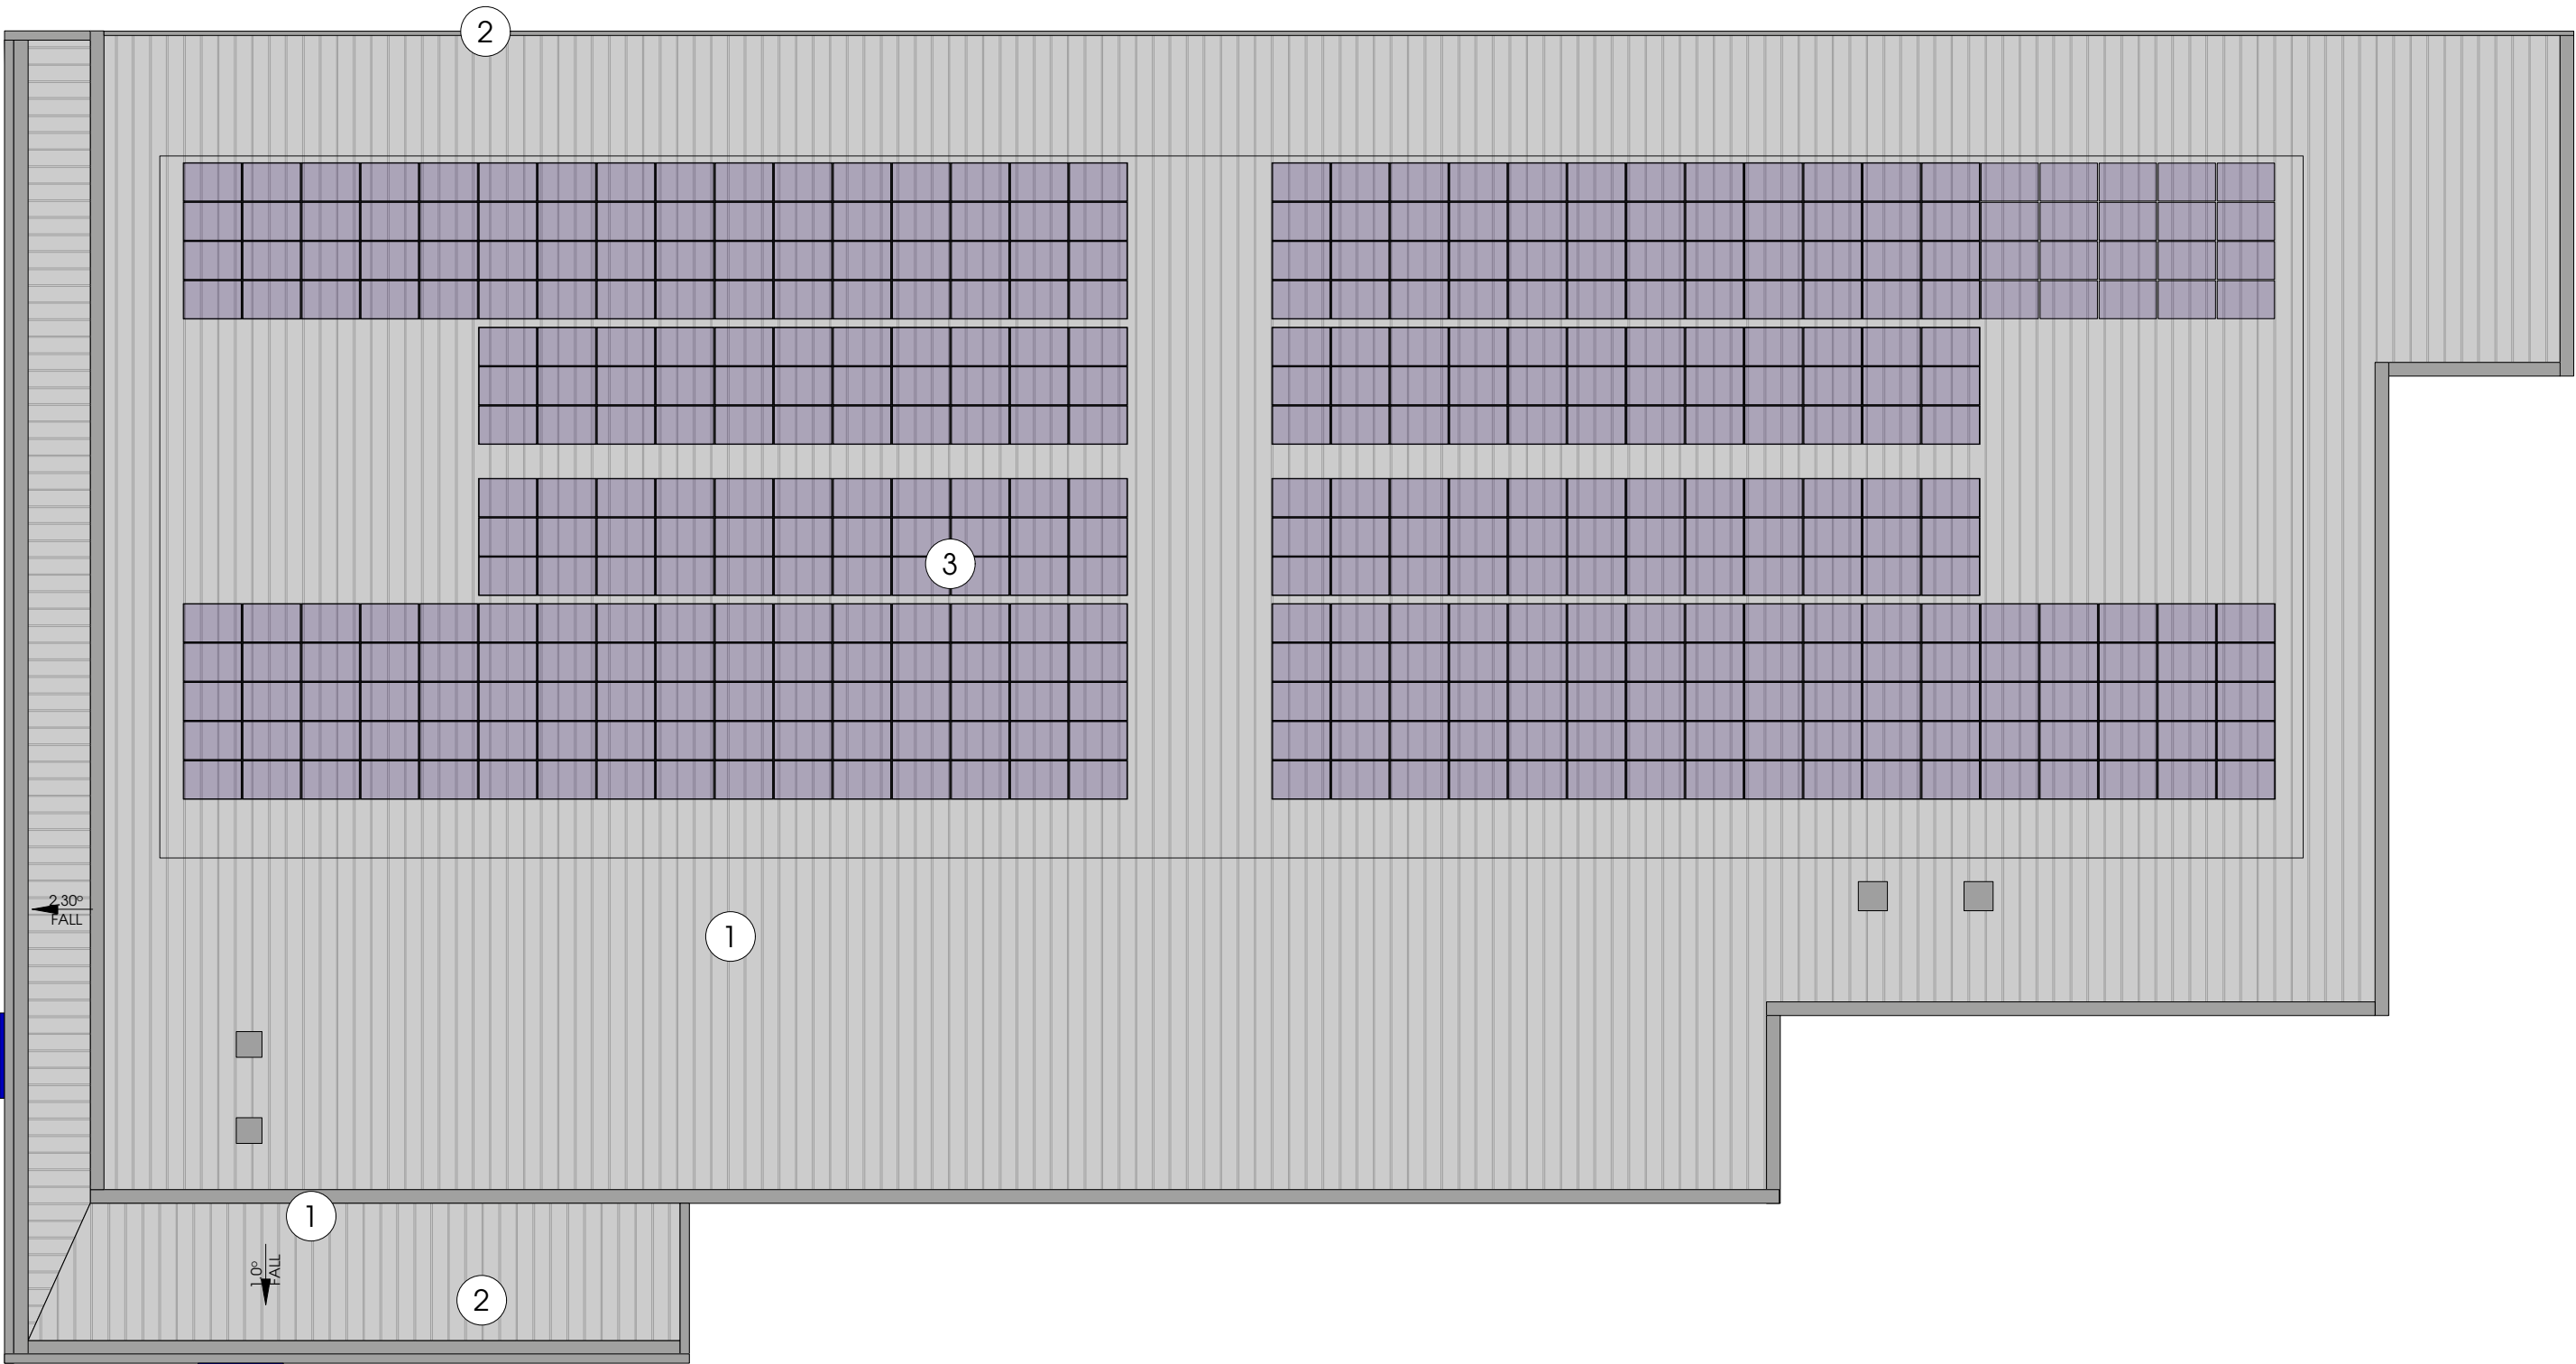

THIS DRAWING IS COPYRIGHT AND REMAINS THE PROPERTY OF HTC ARCHITECTS. IT MUST NOT BE REPRODUCED, USED, DISCLOSED OR TRANSMITTED TO THIRD PARTIES IN ANY FORM, IN WHOLE OR IN PART, WITHOUT PRIOR WRITTEN PERMISSION.

KEY	
1	ROOF CLADDING COLOUR: SILVER METALLIC (RAL 9006)
2	GUTTER AND DOWNPIPES COLOUR: SILVER METALLIC (RAL 9006)
3	PV PANELS - (INDICATIVE ONLY)

 

Rev.	Date	Description	Drawn

htcarchitects
York Place Studio
8 Britannia Street
Leeds
LS1 2DZ
T: (0113) 244 3457
W: www.htcarchitects.co.uk
E: info@htcarchitects.co.uk

client
Lidl GB Ltd.



project
Melksham,
Eastern Way
drawing title
Proposed Roof Plan

date
December 2025
status
Planning
scale
1:200 @ A3
drawn
NG checked
IC
job no.
4034 dwg no. P101 rev.