

Project Title:

Planning for CoU of Equine Studio
to Residential Dwelling

Client:

Mr Livock & Miss Sealy

Address:

Kington Langley Stud, Ashes Lane,
Kington Langley, Chippenham, SN15 5NP

Revisions:

Ref.	Date	Revision
A	April 26	Red line boundary added as per existing site plans. Annotations added to include further details

Drawing status:

FOR PLANNING

NOTES:

This drawing is copyright of David James Ltd and must not be reproduced in whole or in part without written permission.

The contractor is to check and verify all building and site dimensions, levels, services and sewer invert levels at connection points before work commences.


Use only figured dimensions and any discrepancies to be reported immediately to author.

This drawing is to be read with and checked against any structural or other specialist drawings.

The contractor is to comply in all respects with current Building Regulations and relevant British Standards / codes of practice whether specifically stated on this drawing or not.

Use of this drawing does not absolve the client from their responsibility under Health and Safety: Construction (Design and management) regulations 2015.

Scale Bars:

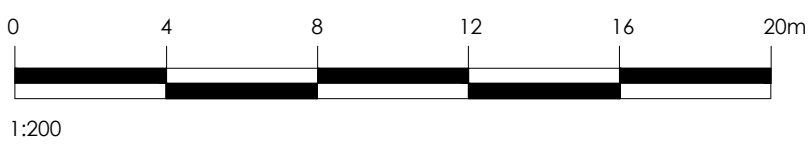

PROPOSED SITE BLOCK PLAN
Scale 1:200

Total Site Area: 1809sqm / 0.44a

Scales:
1:200 @ A1

Drawn By:
AJ

Date:
March 2026

Rev:
A

Drawing No.

71855/02/100