



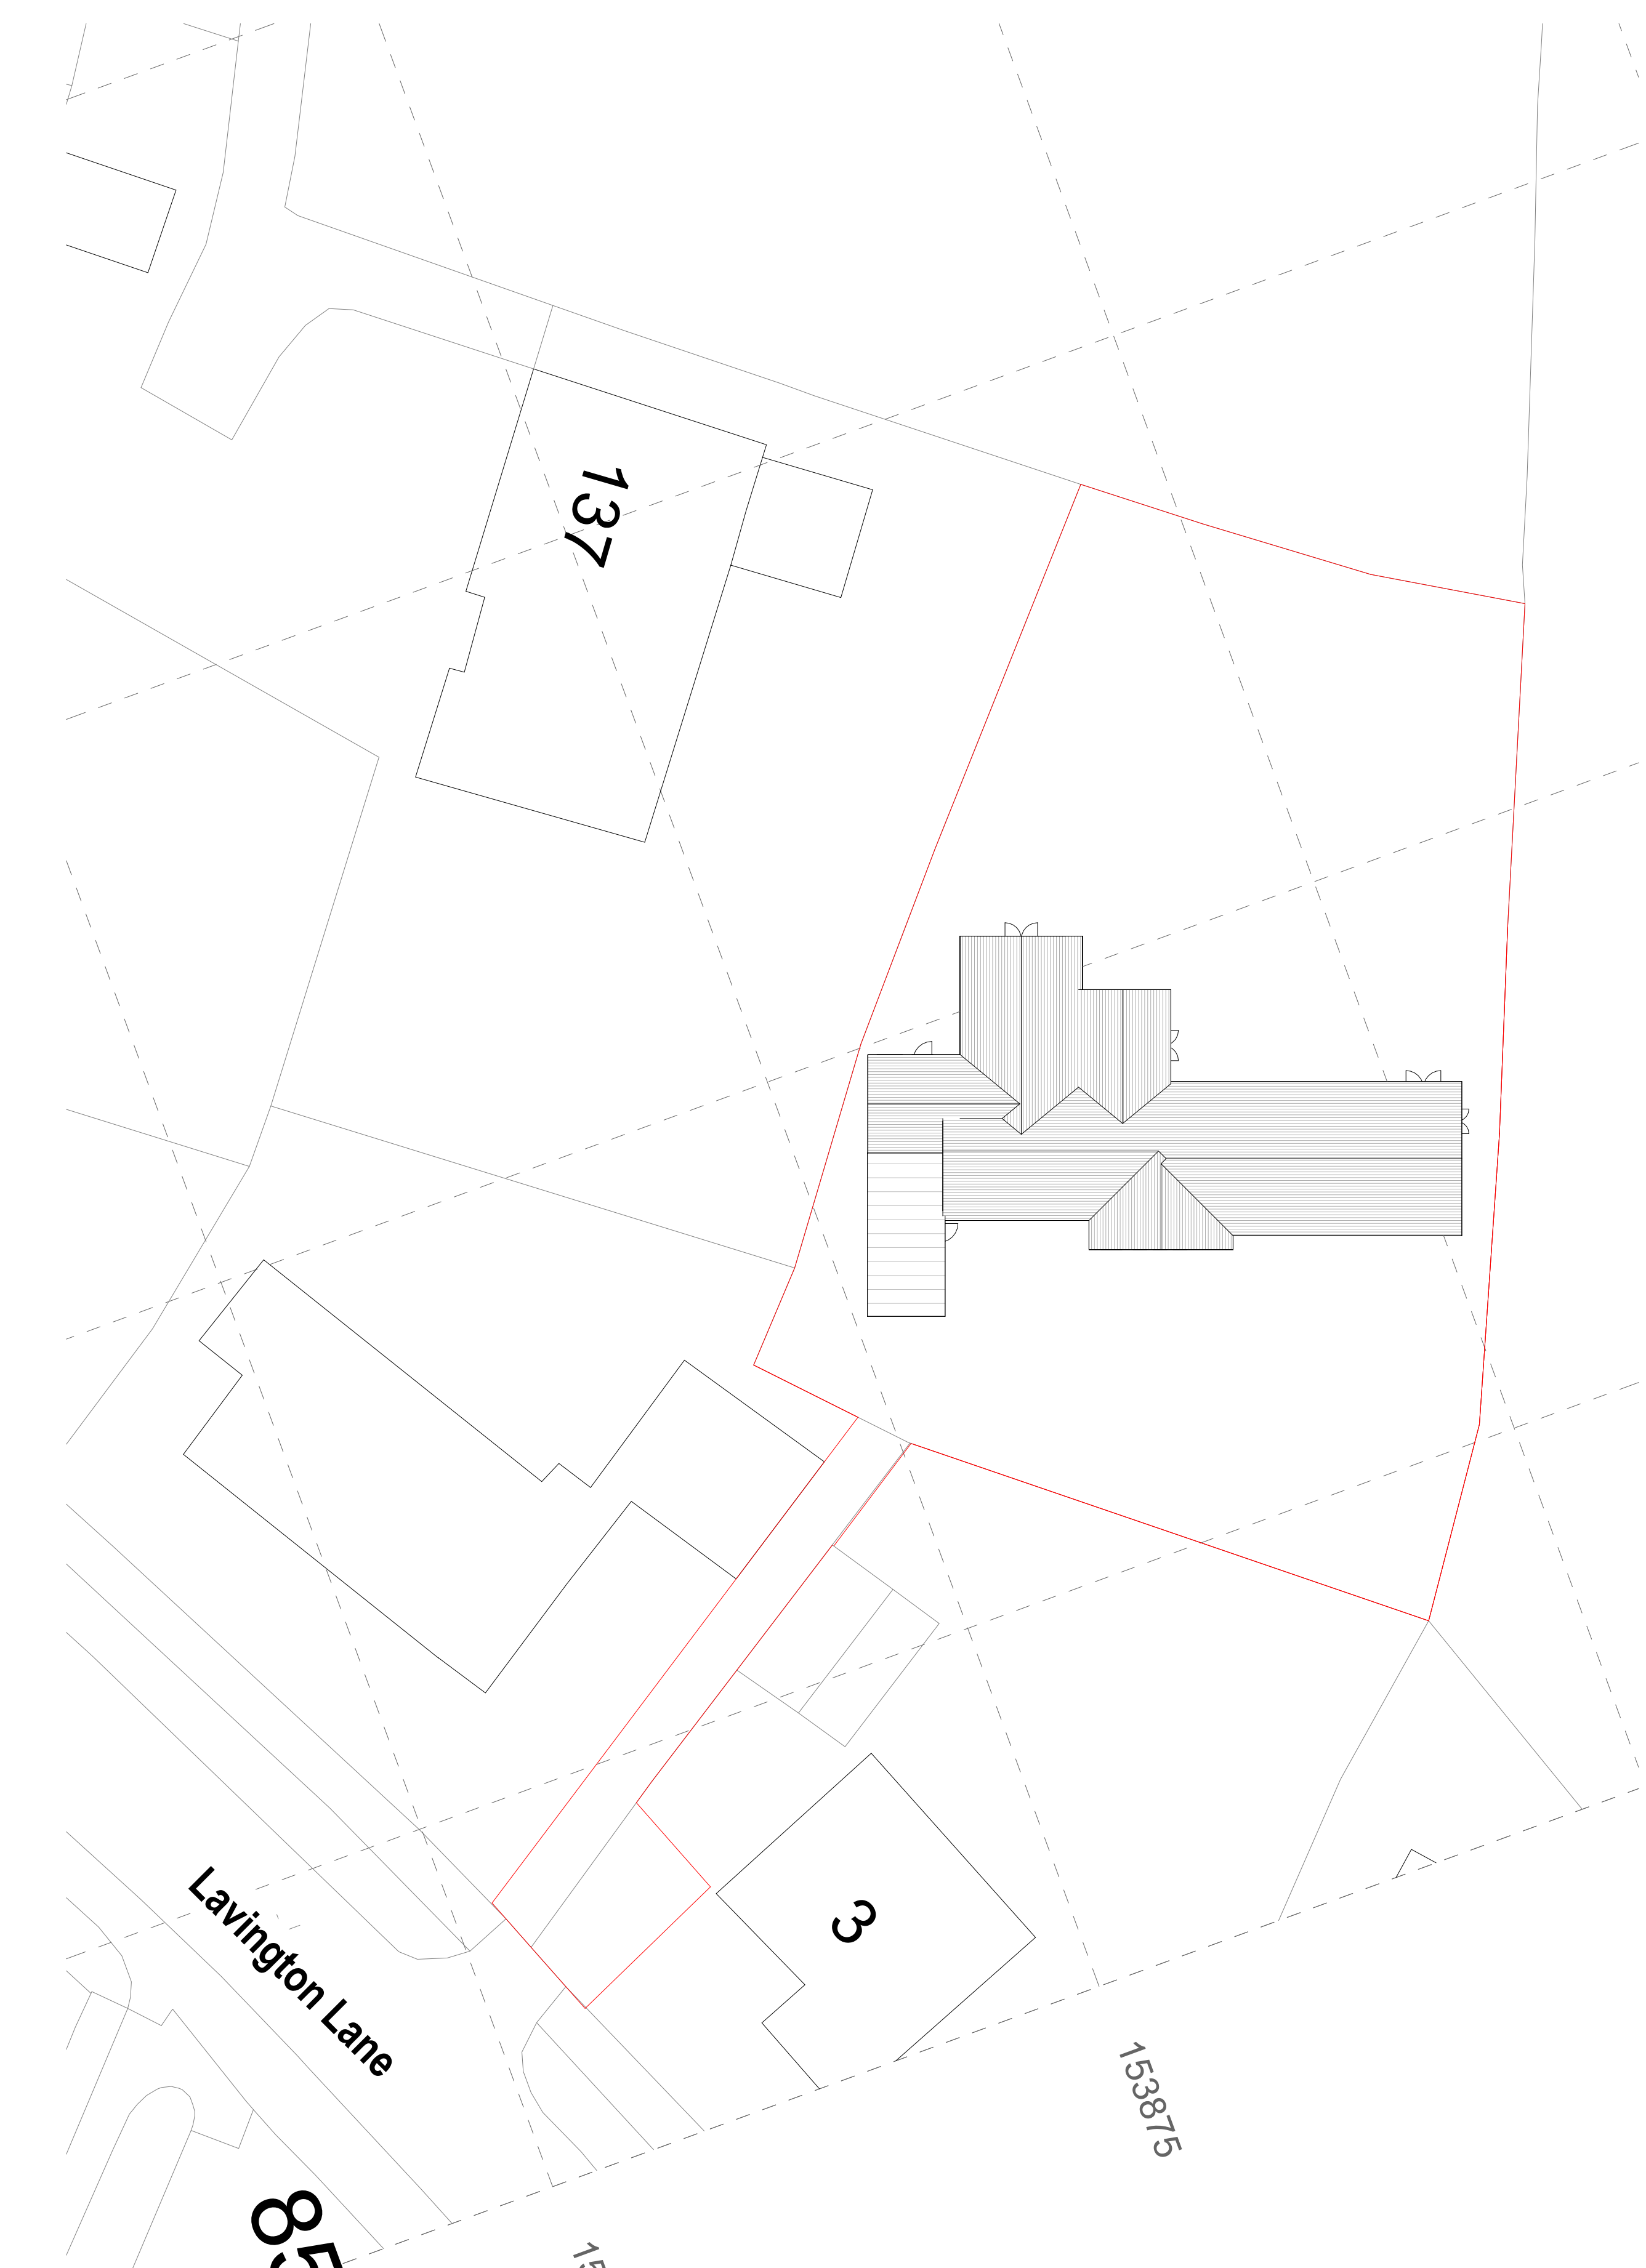

1 Existing Site Plan
1 : 200

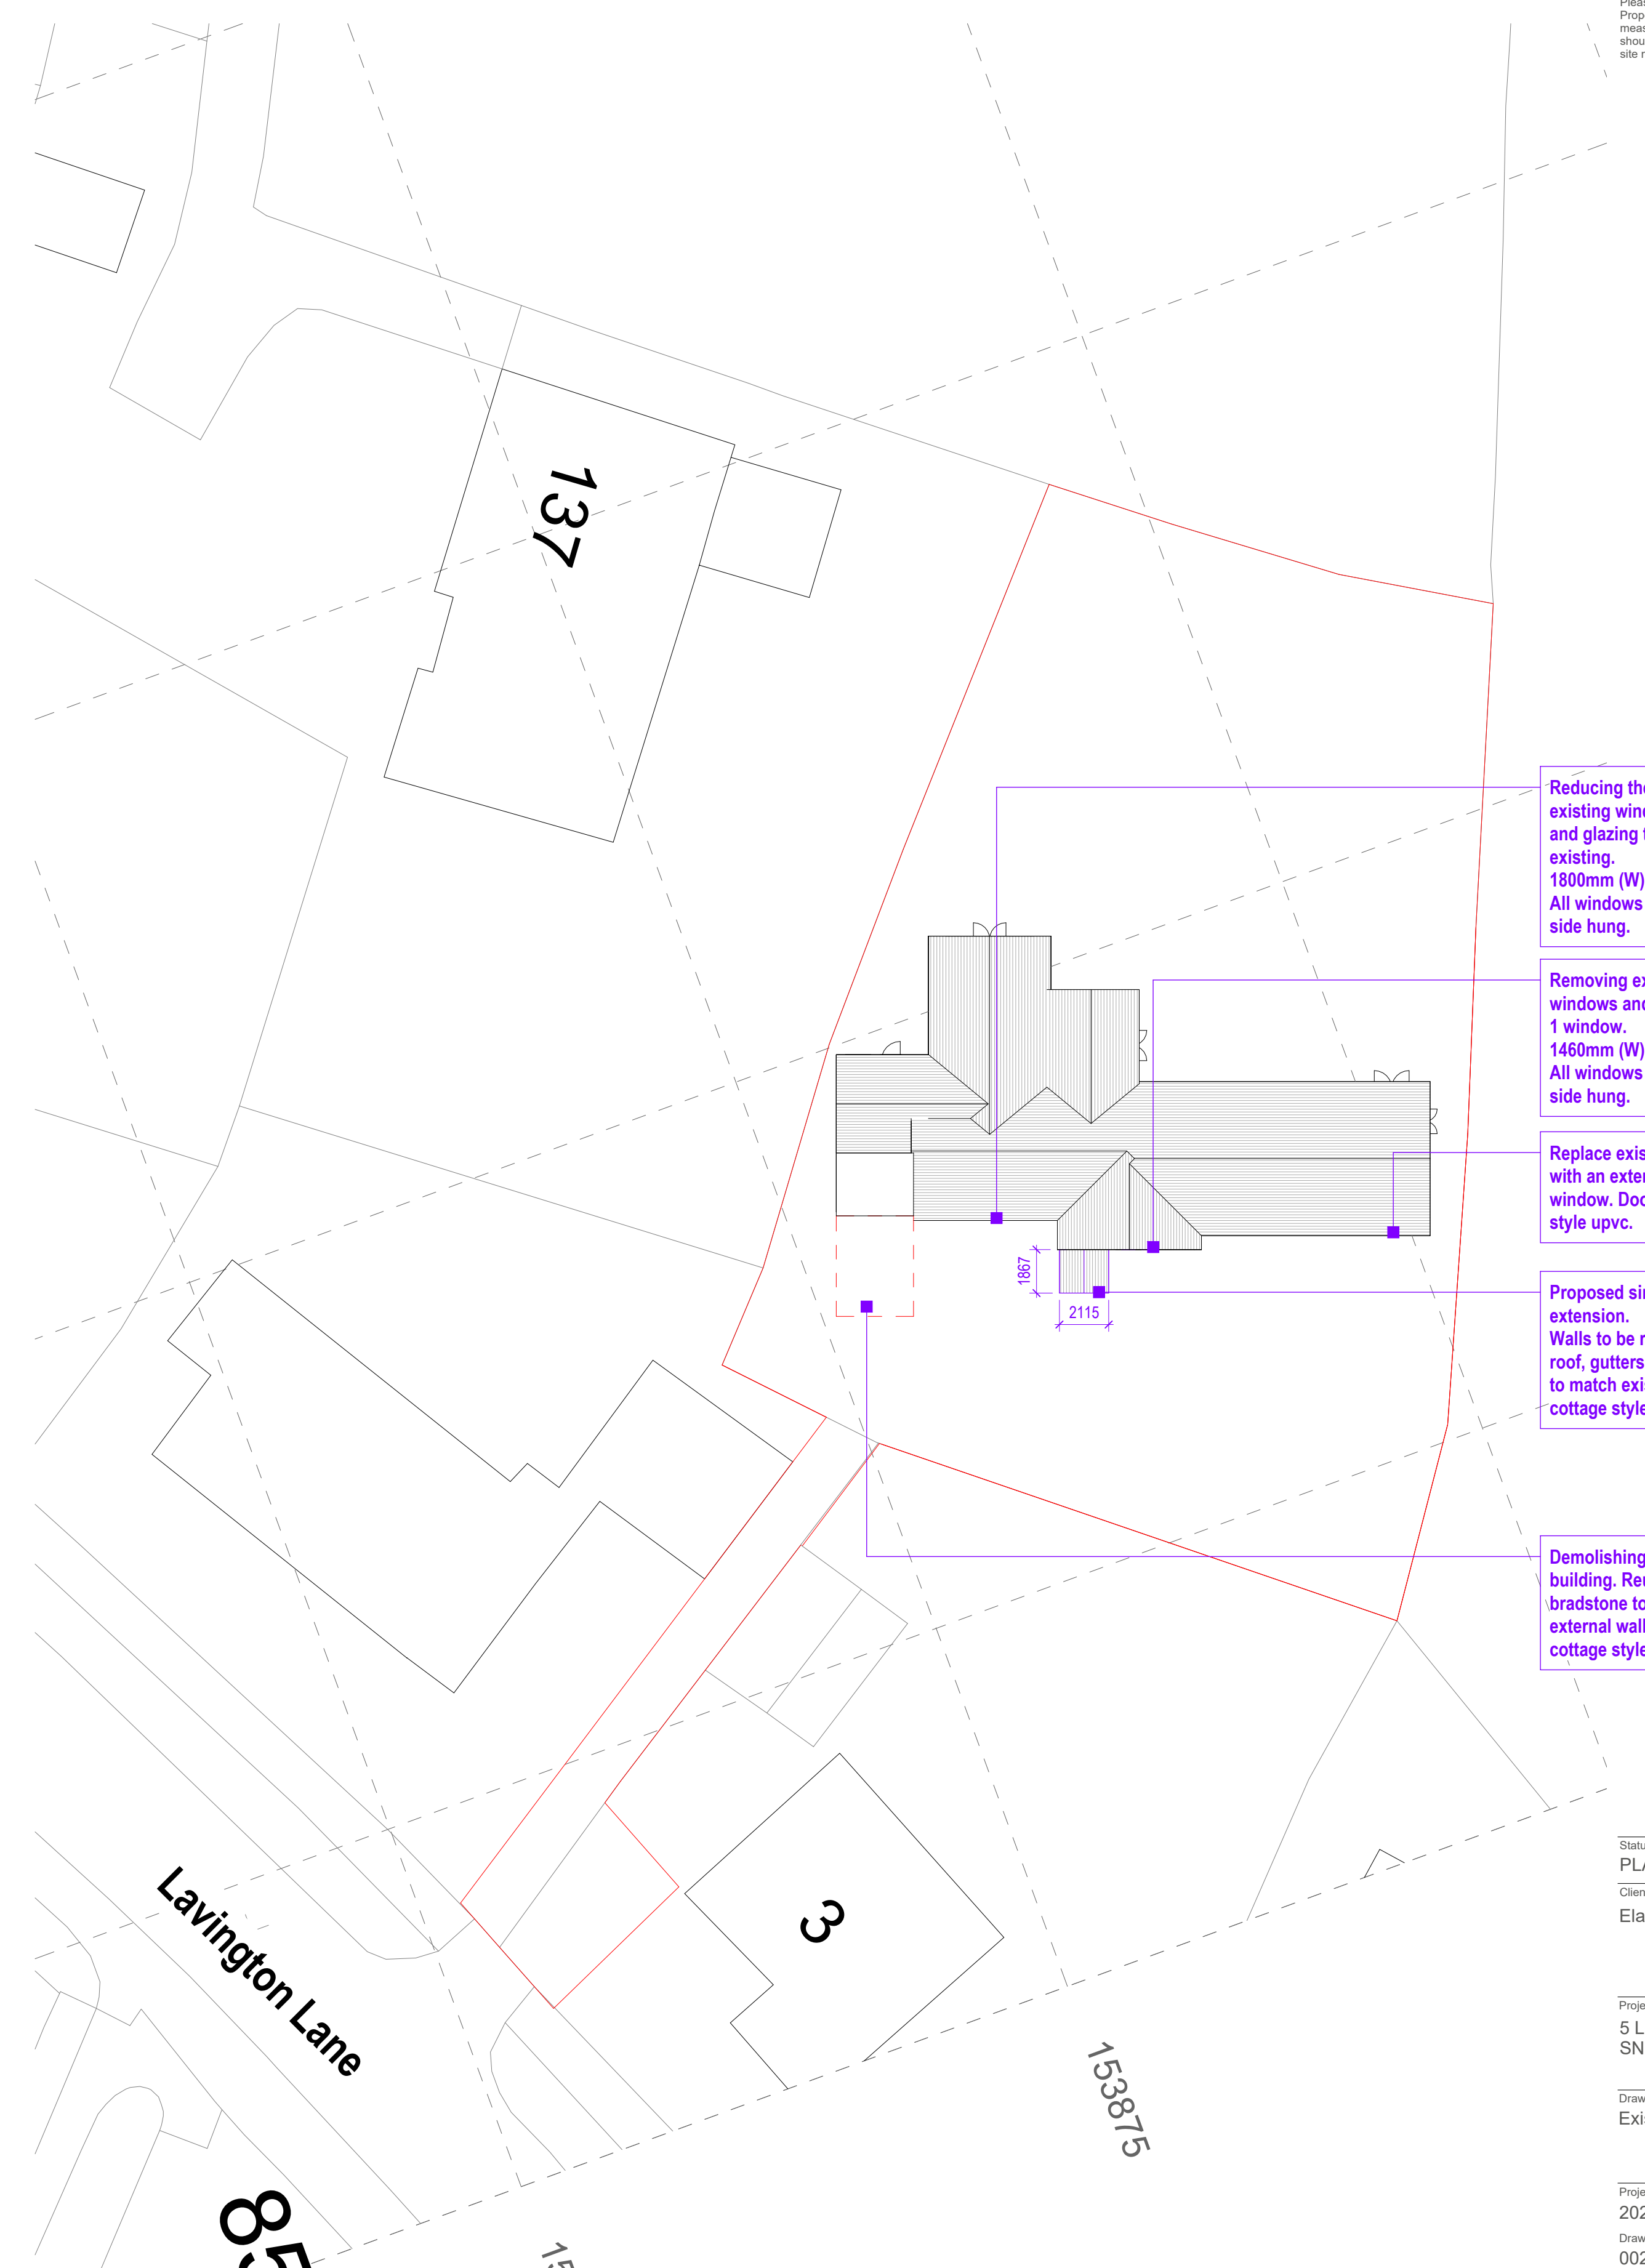

2 Proposed Site Plan
1 : 200

Reducing the width of the existing windows. Frames and glazing to match existing. 1800mm (W) x 1125mm (H). All windows to be egress side hung.

Removing existing 3 windows and replacing with 1 window. 1460mm (W) x 1125mm (H). All windows to be egress side hung.

Replace existing window with an external door and window. Door to be cottage style upvc.

Proposed single storey porch extension. Walls to be reused bradstone, roof, gutters, windows to match existing. Door to be cottage style upvc.

Demolishing existing building. Reusing bradstone to clad the new external wall. Doors to be cottage style upvc.

Status
PLANNING PERMISSION
Client
Elaine Larby

Project Title
5 Lavington Lane, Littleton Panell, Devizes, SN10 4EY

Drawing Title
Existing and Proposed Site Plan A1


Project No.
2024_31
Drawing No.
002-SI-XX-00-DR-I-P2
Drawing Date
Rev
Scale at A1
1 : 200

Created By
Rakesh M

m83 Associates Ltd

London Office
3rd Floor, 86-90 Paul Street, London, EC2A 4NE
Manchester Office
Bartle House, 9 Oxford Court, Manchester, M2 3WQ

arb Architects Registration Board
RIBA RIBA Chartered Practitioner

 

VISUAL SCALE 1:200 @ A1

