


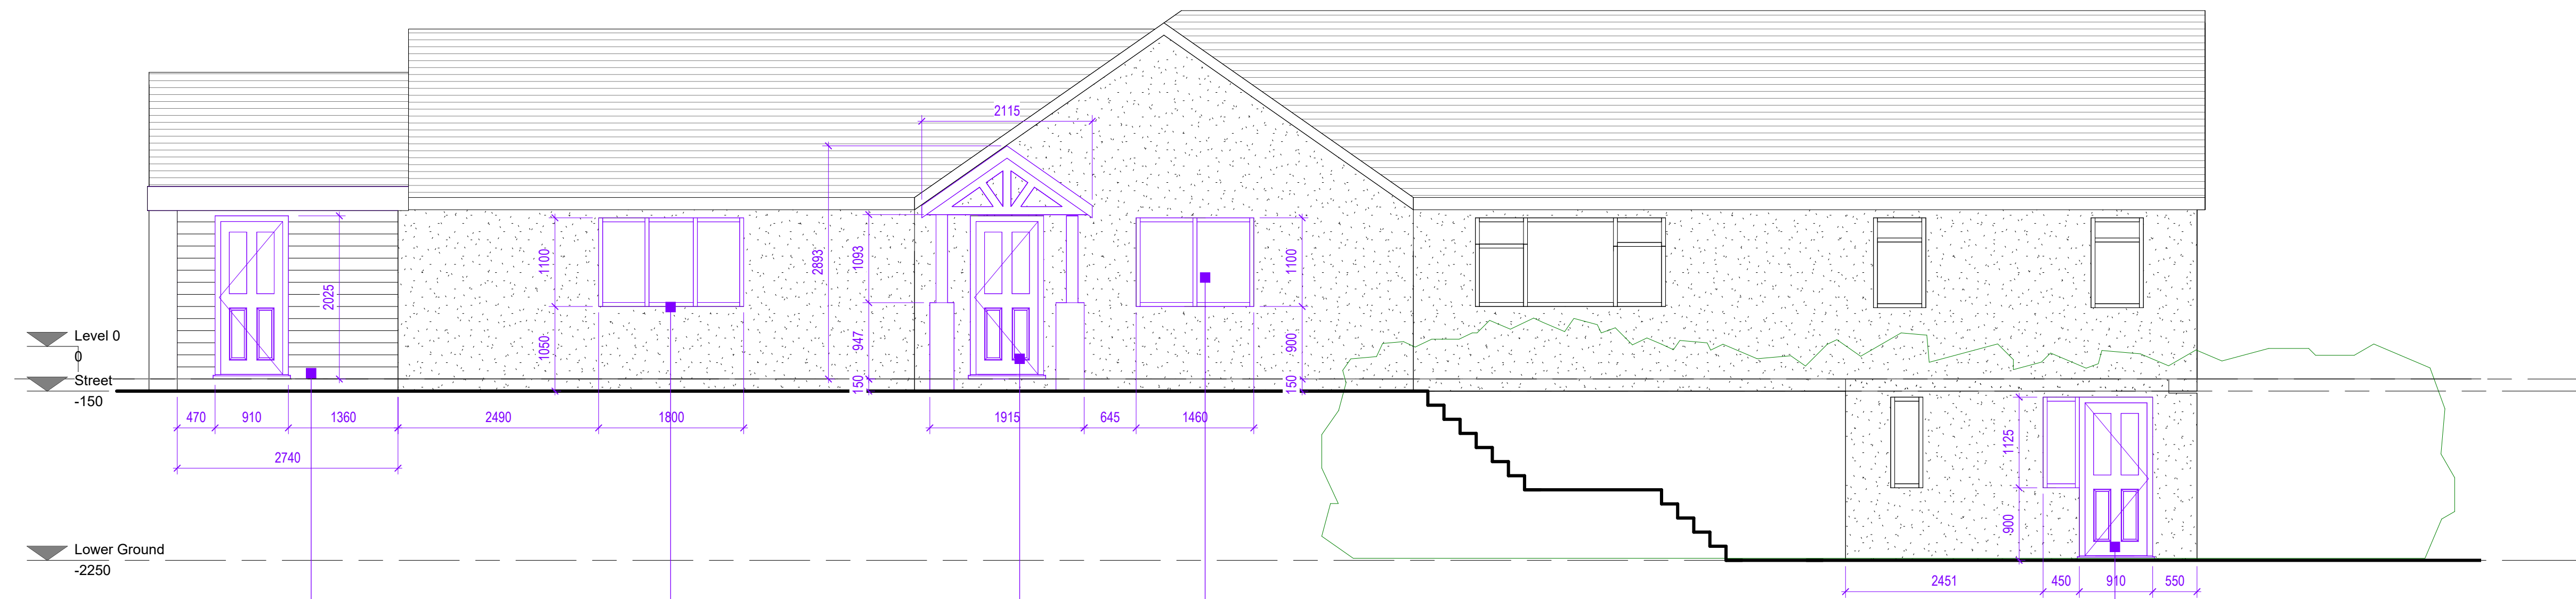

1 Existing Front Elevation
1:50



2 Proposed Front Elevation
1:50

Demolishing existing building. Reusing bradstone to clad the new external wall. Door to be cottage style upvc.

Reducing the width of the existing windows. Frames and glazing to match existing. 1800mm (W) x 1125mm (H). All windows to be egress side hung.

Proposed single storey porch extension. Walls to be reused bradstone, roof, gutters, windows to match existing. Door to be cottage style upvc.

Removing existing 3 windows and replacing with 1 window. 1460mm (W) x 1125mm (H). All windows to be egress side hung.

Replace existing window with an external door and window. Door to be cottage style upvc.



VISUAL SCALE 1:50 @ A1

Status
PLANNING PERMISSION

Client
Elaine Larby

Project Title
5 Lavington Lane, Littleton Panell, Devizes, SN10 4EY

Drawing Title
Existing and Proposed Front Elevations A1

Project No.
2024_31
Drawing No.
002-SI-XX-00-DR-I-P8
Drawing Date
Rev
1 : 50

Created By
Rakesh M

m83 Associates Ltd

London Office
3rd Floor, 86-90 Paul Street, London, EC2A 4NE
Manchester Office
Bartle House, 9 Oxford Court, Manchester, M2 3WQ

arb
Architects
Registration
Board
REG NO: 130844A

RIBA
Chartered Practitioner