

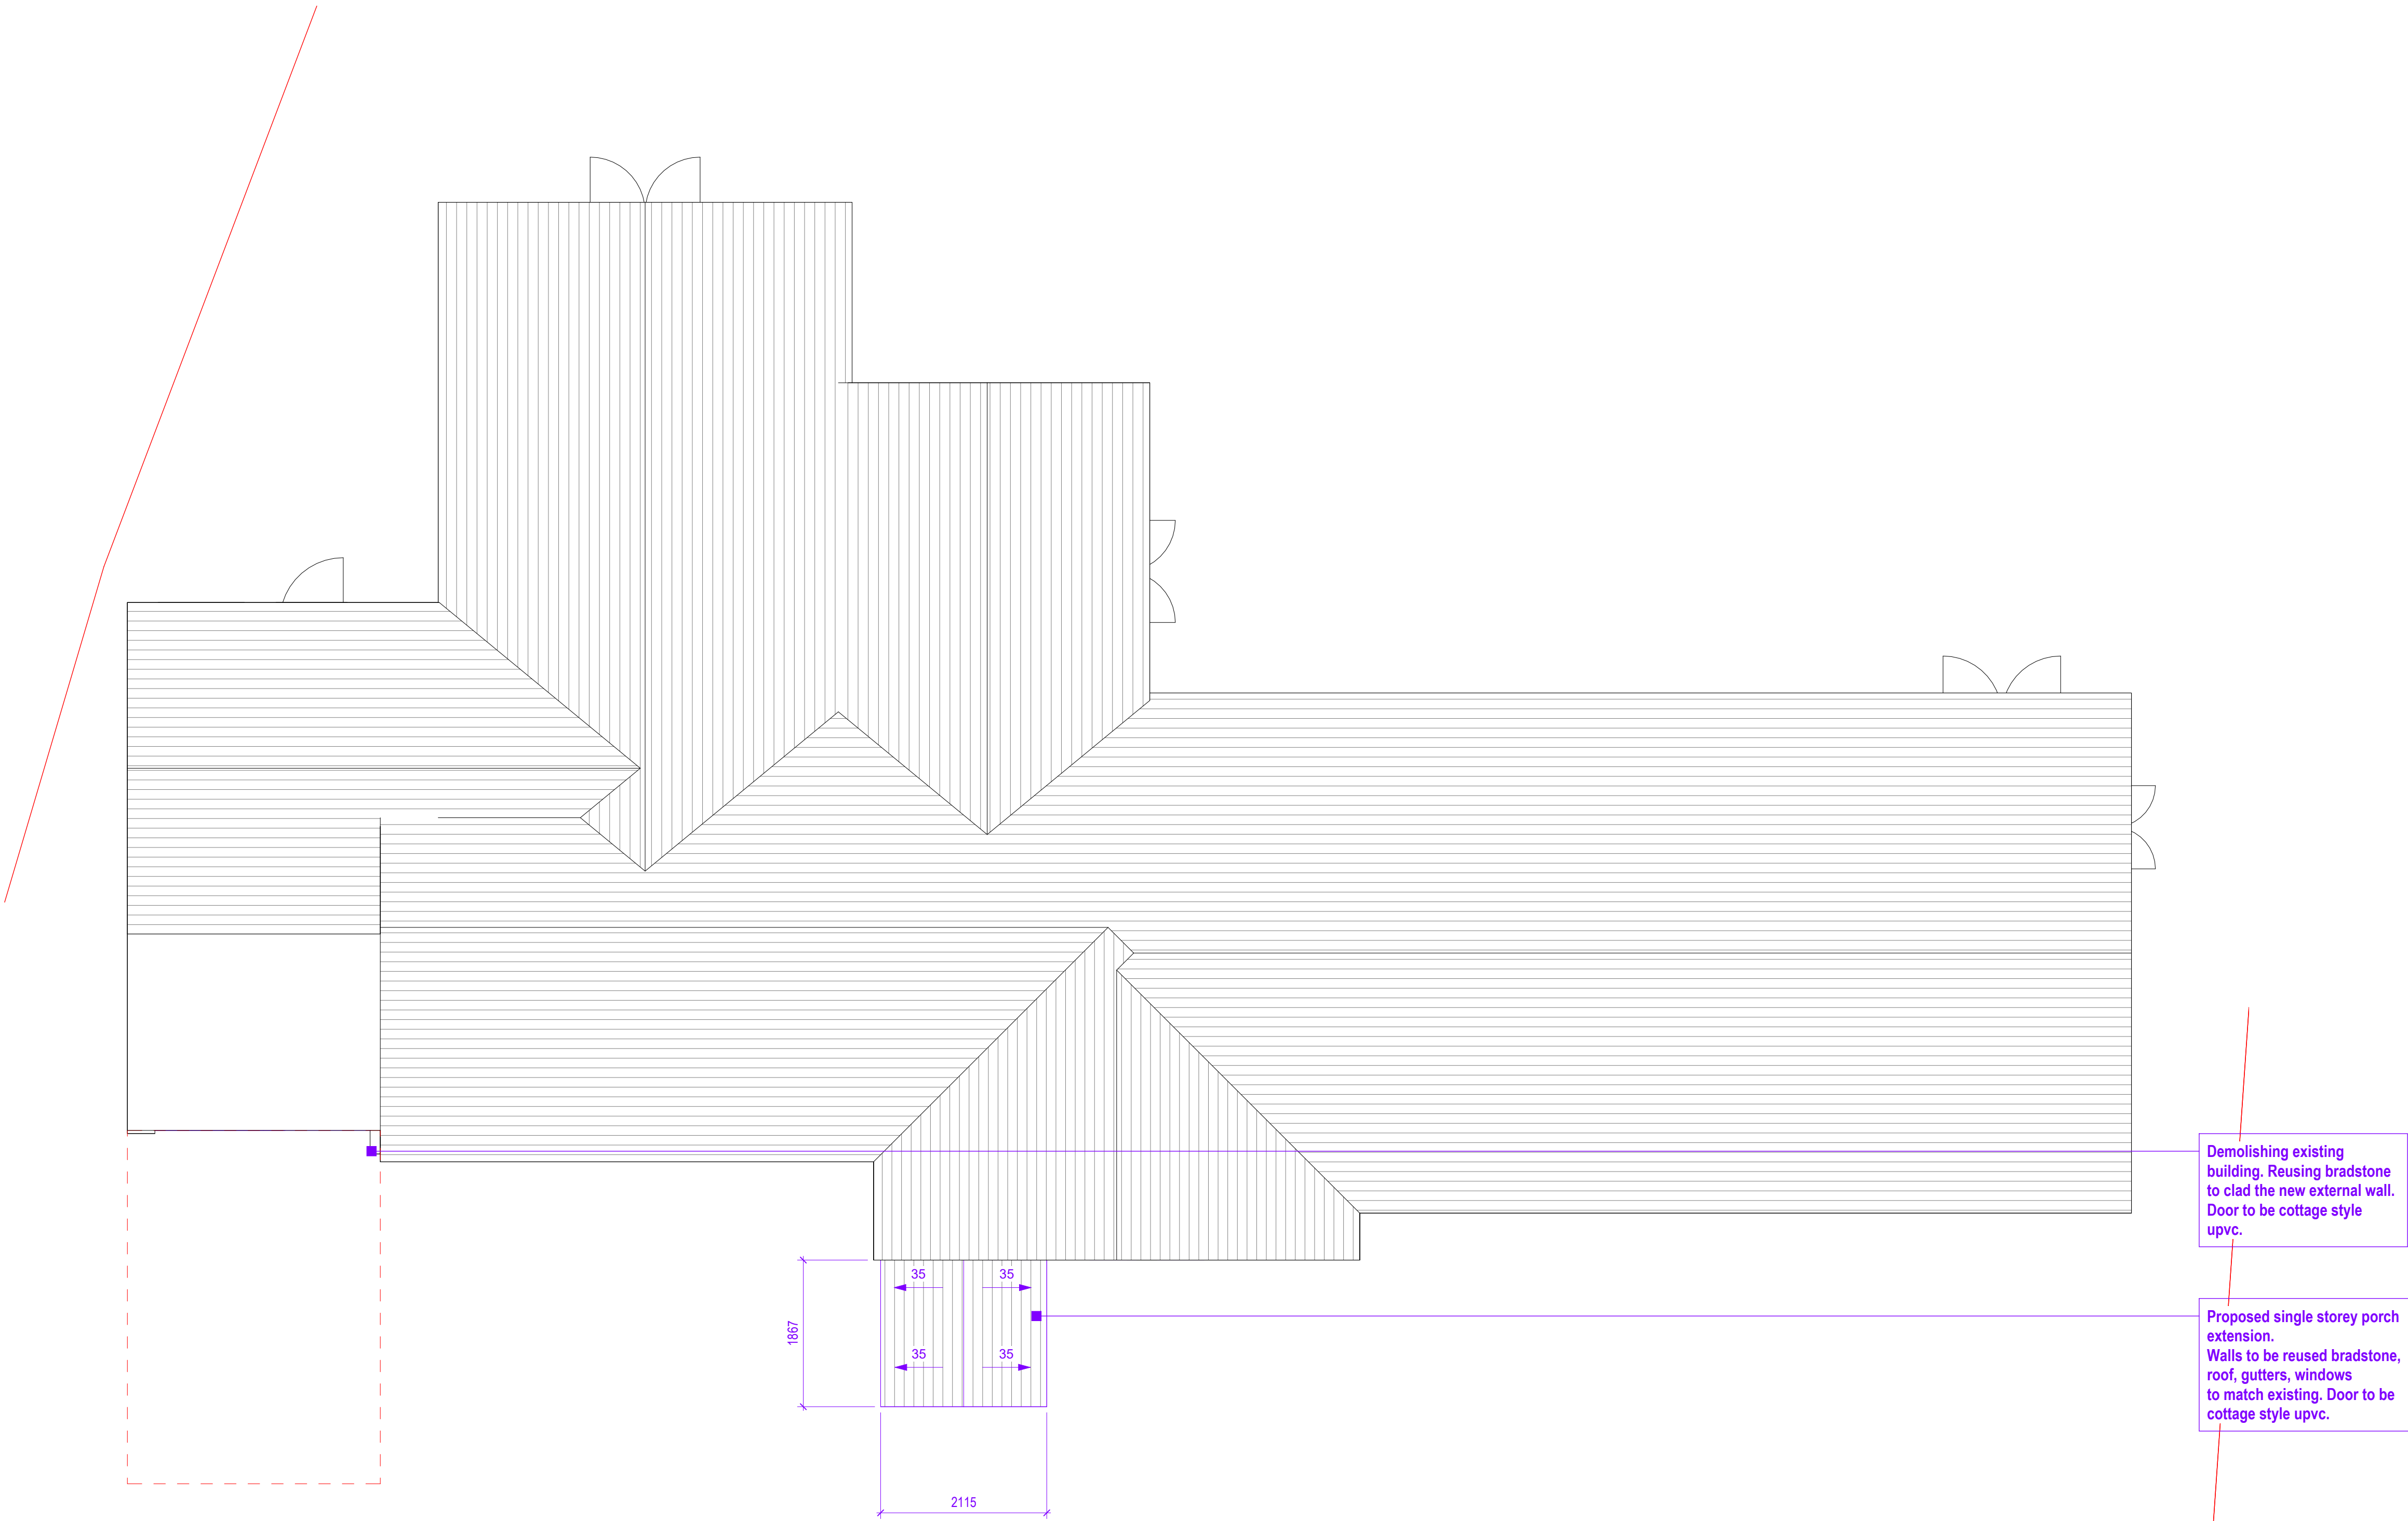


 

2 Proposed Roof Plan
1 : 50

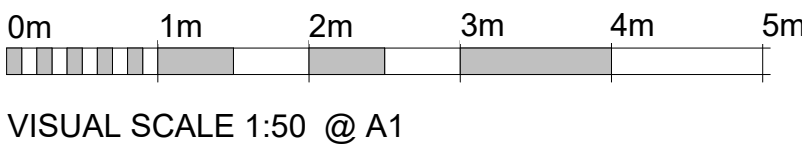

Status	PLANNING PERMISSION				
Client	Elaine Larby				
Project Title	5 Lavington Lane, Littleton Panell, Devizes, SN10 4EY				
Drawing Title	Proposed Roof Plan A1				
Project No.	2024_31	Rev			
Drawing No.	002-SI-XX-00-DR-I-P7				
Drawing Date		Scale at A1	1 : 50		
Created By	Author				
m83 Associates Ltd					
London Office 3rd Floor, 86-90 Paul Street, London, EC2A 4NE Manchester Office Bartle House, 9 Oxford Court, Manchester, M2 3WQ					
arbbArchitects Registration Board REG NO: 130844A RIBAChartered Practitioner					