




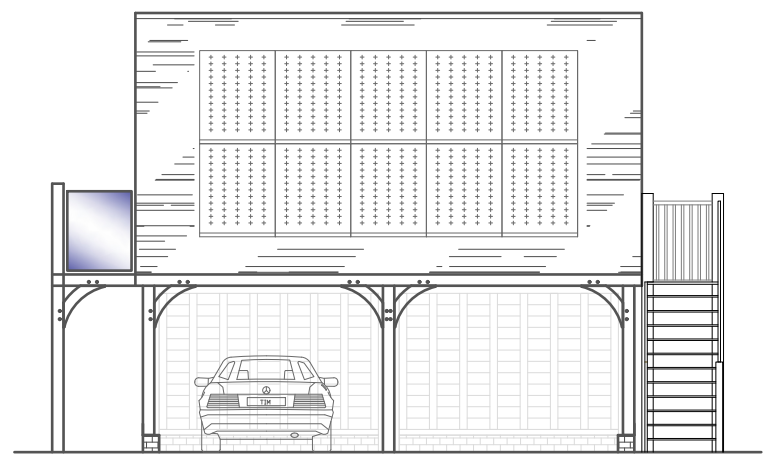

SOUTH ELEVATION
Scale 1:100

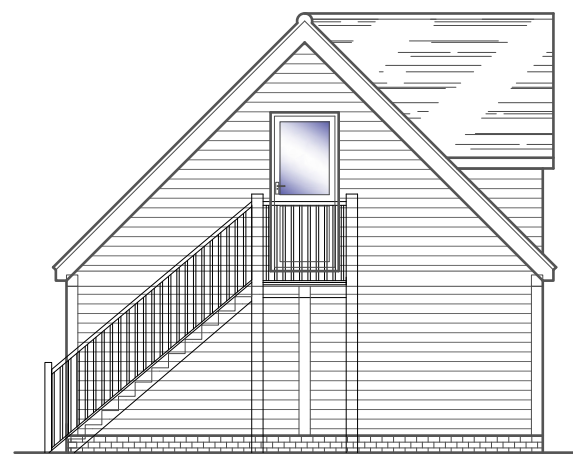


WEST ELEVATION
Scale 1:100

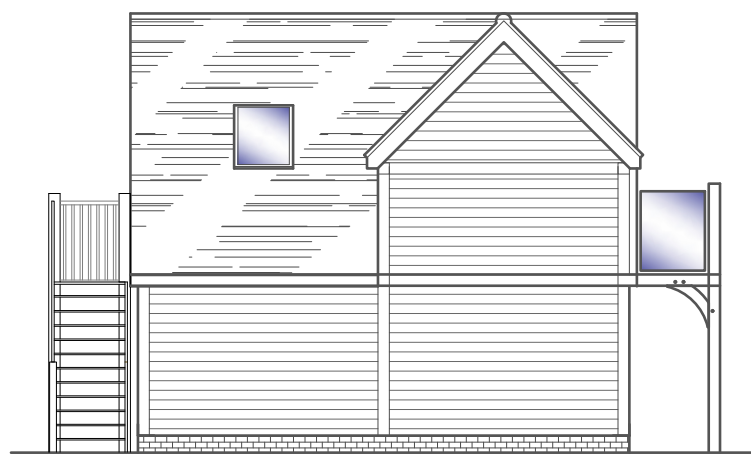


NORTH ELEVATION
Scale 1:100




EAST ELEVATION
Scale 1:100

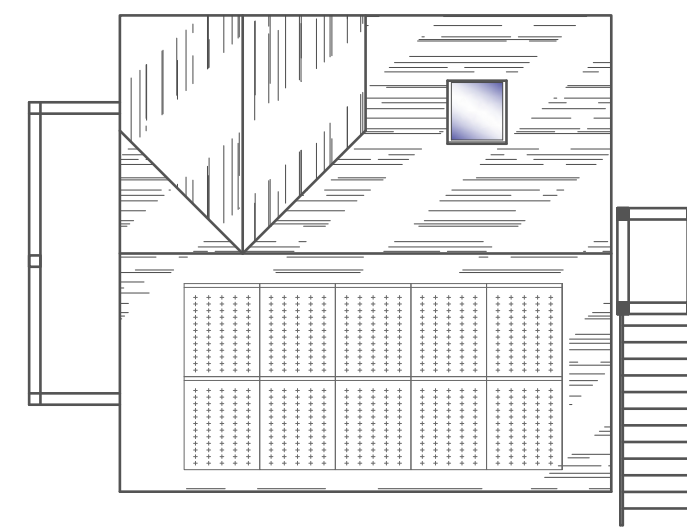

ROOF PLAN
Scale 1:100

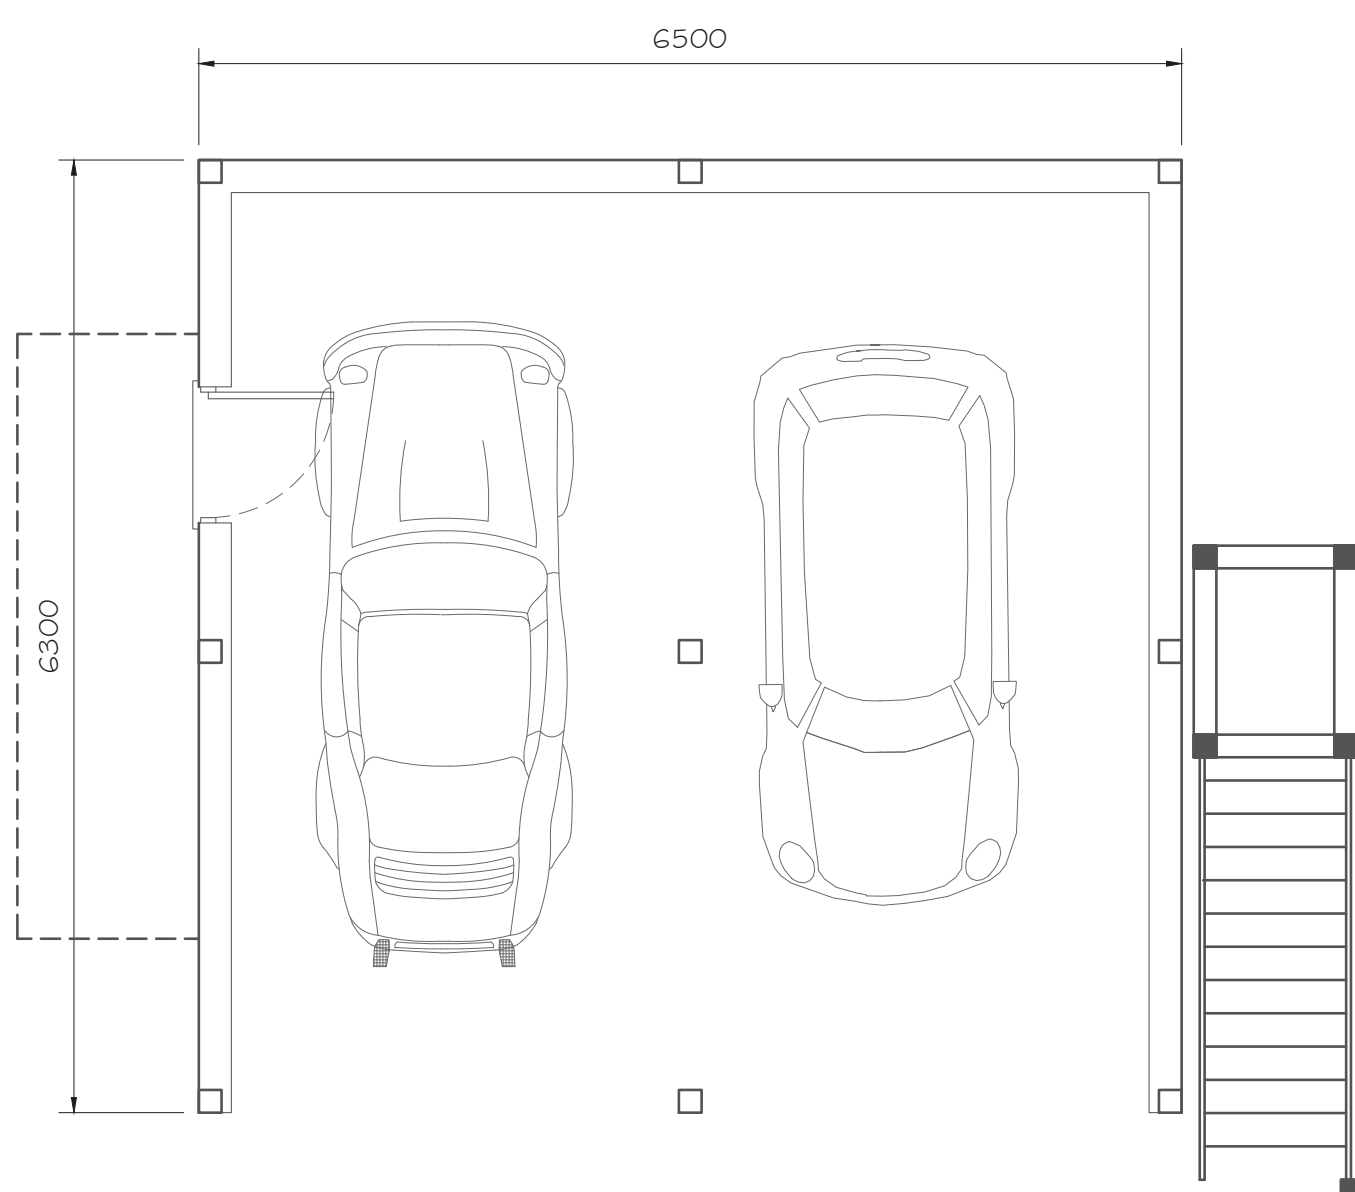


GROUND FLOOR PLAN
Scale 1:50

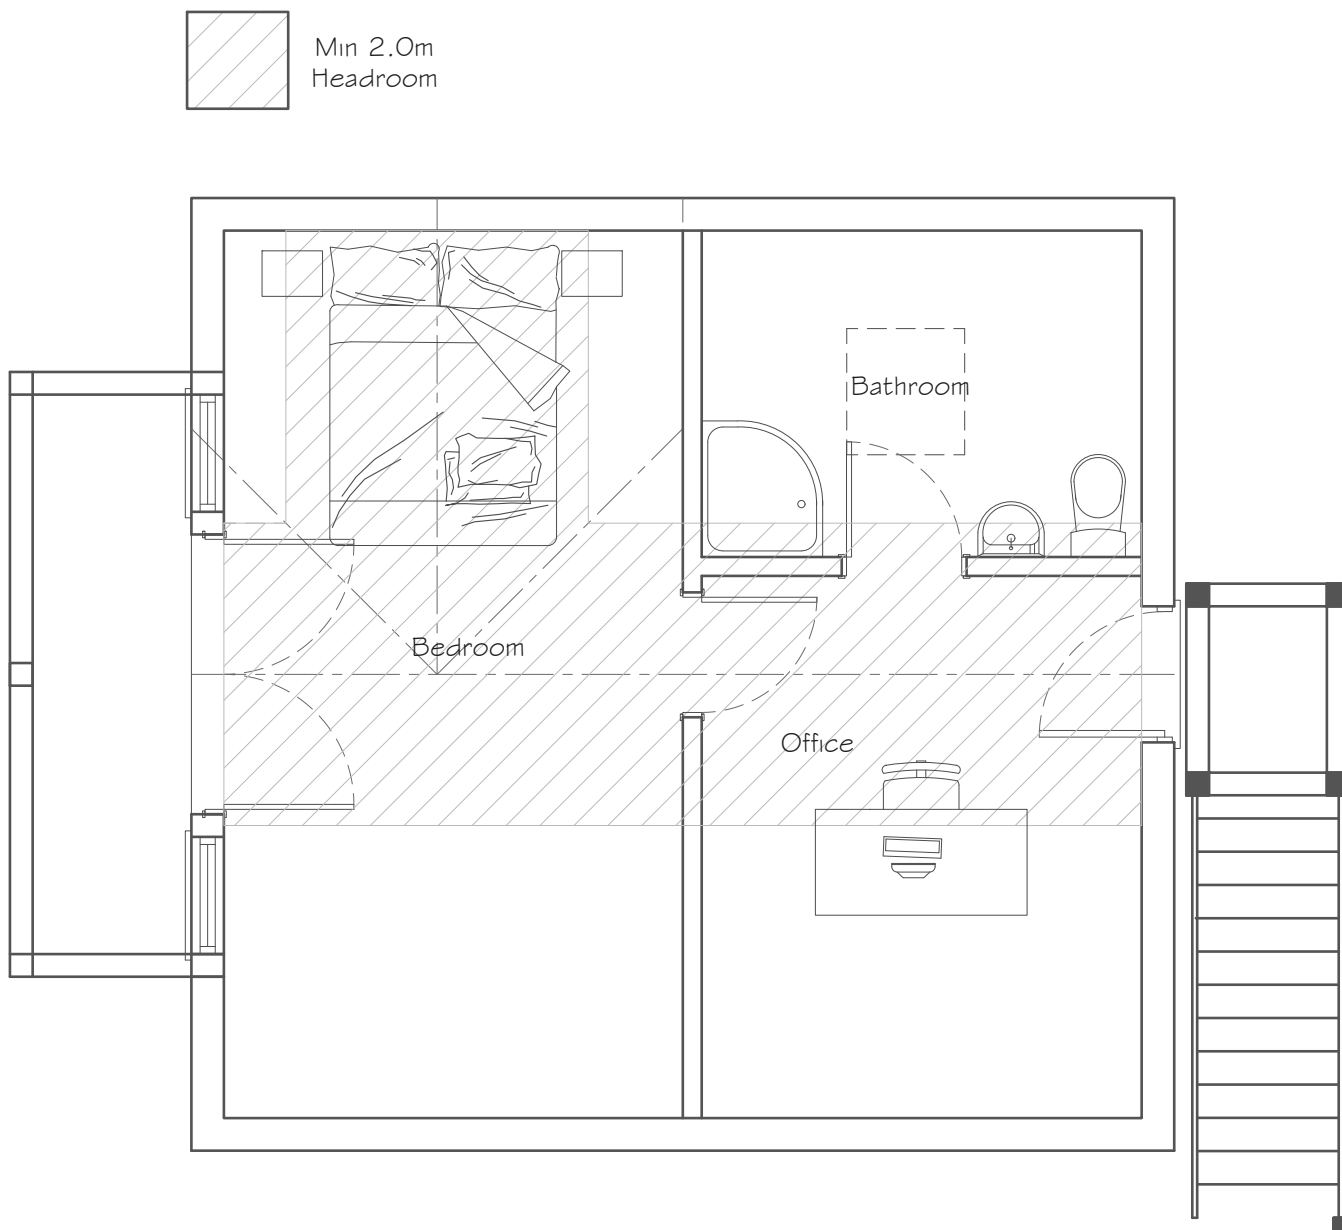


FIRST FLOOR PLAN
Scale 1:50




ARTISTS IMPRESSION
Scale NTS

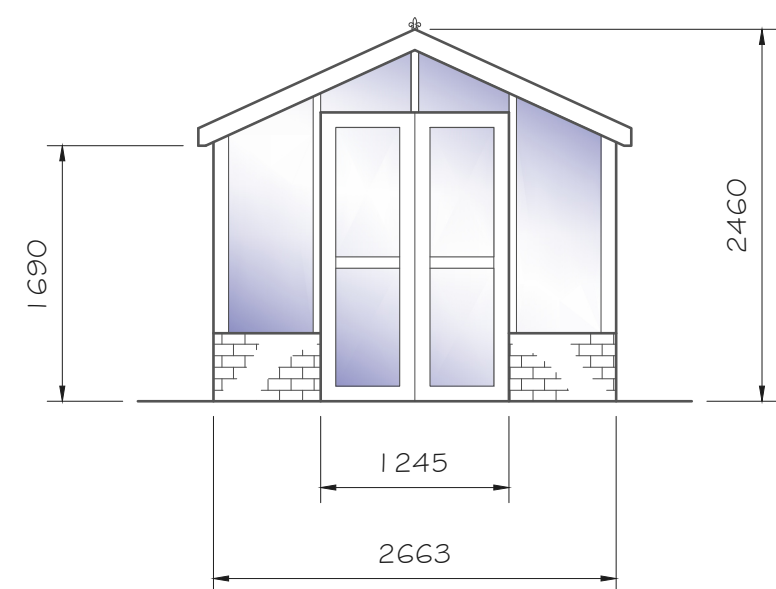


FRONT ELEVATION
Scale 1:50

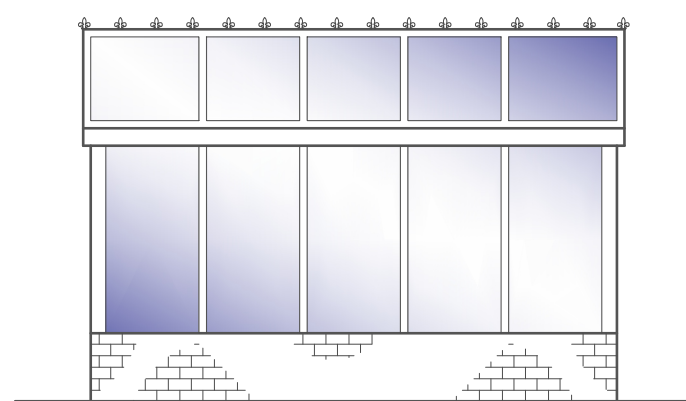


SIDE ELEVATION
Scale 1:50

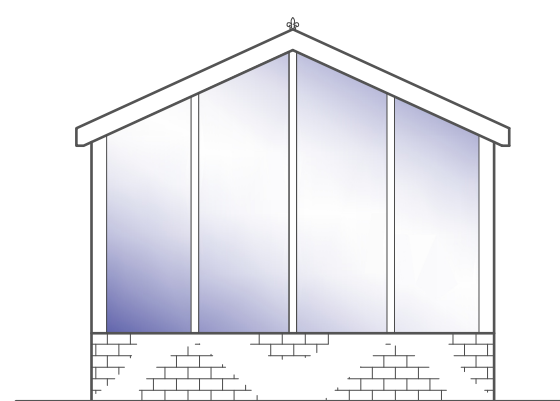


REAR ELEVATION
Scale 1:50

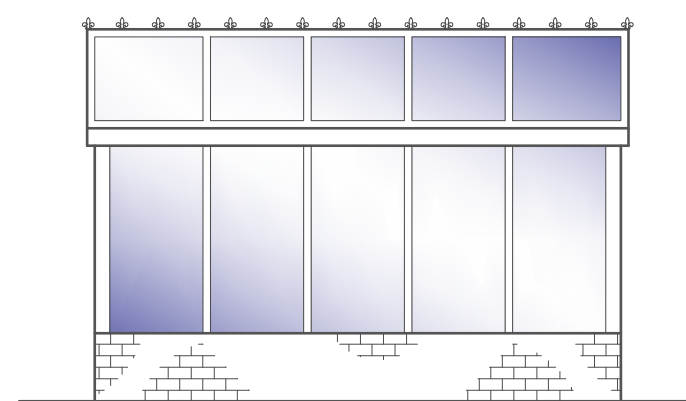

SIDE ELEVATION
Scale 1:50

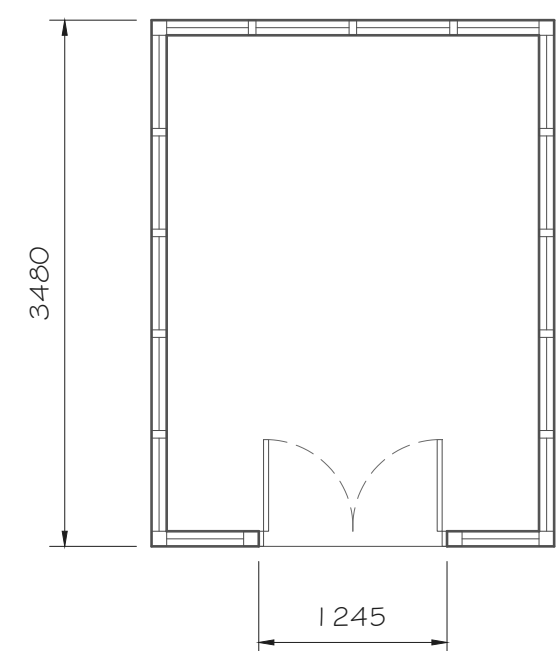


GROUND FLOOR PLAN
Scale 1:50

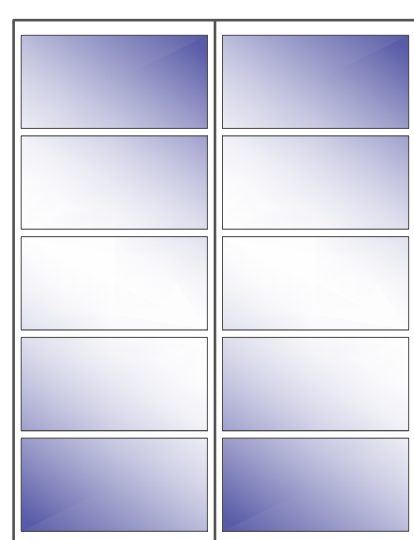

ROOF PLAN
Scale 1:50



GREENHOUSE
Scale NTS

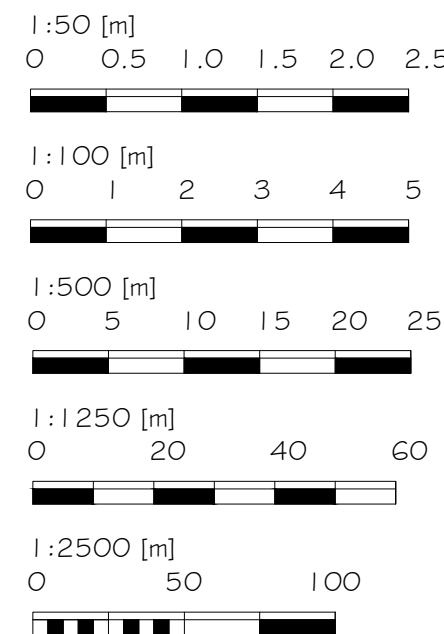

Alex Dawson
www.addraughting.co.uk
alex@addraughting.co.uk
01672 511412
07791 341698

59 Barrow Close
Marlborough
Wiltshire
SN8 2BE



AD DRAUGHTING
ARCHITECTURAL SERVICES

Client

MR & MRS DALLOS

Job Title

WORKS AT:
PARK COTTAGE,
EAST GRAFTON,
WILTSHIRE,
SN8 3DD.

Drawing Title

PROPOSED ELEVATIONS AND PLANS

Scale

A5 SHOWN

Date

15/04/2026

Drawn

AD

Drawing No.

1604-02

Rev

C