



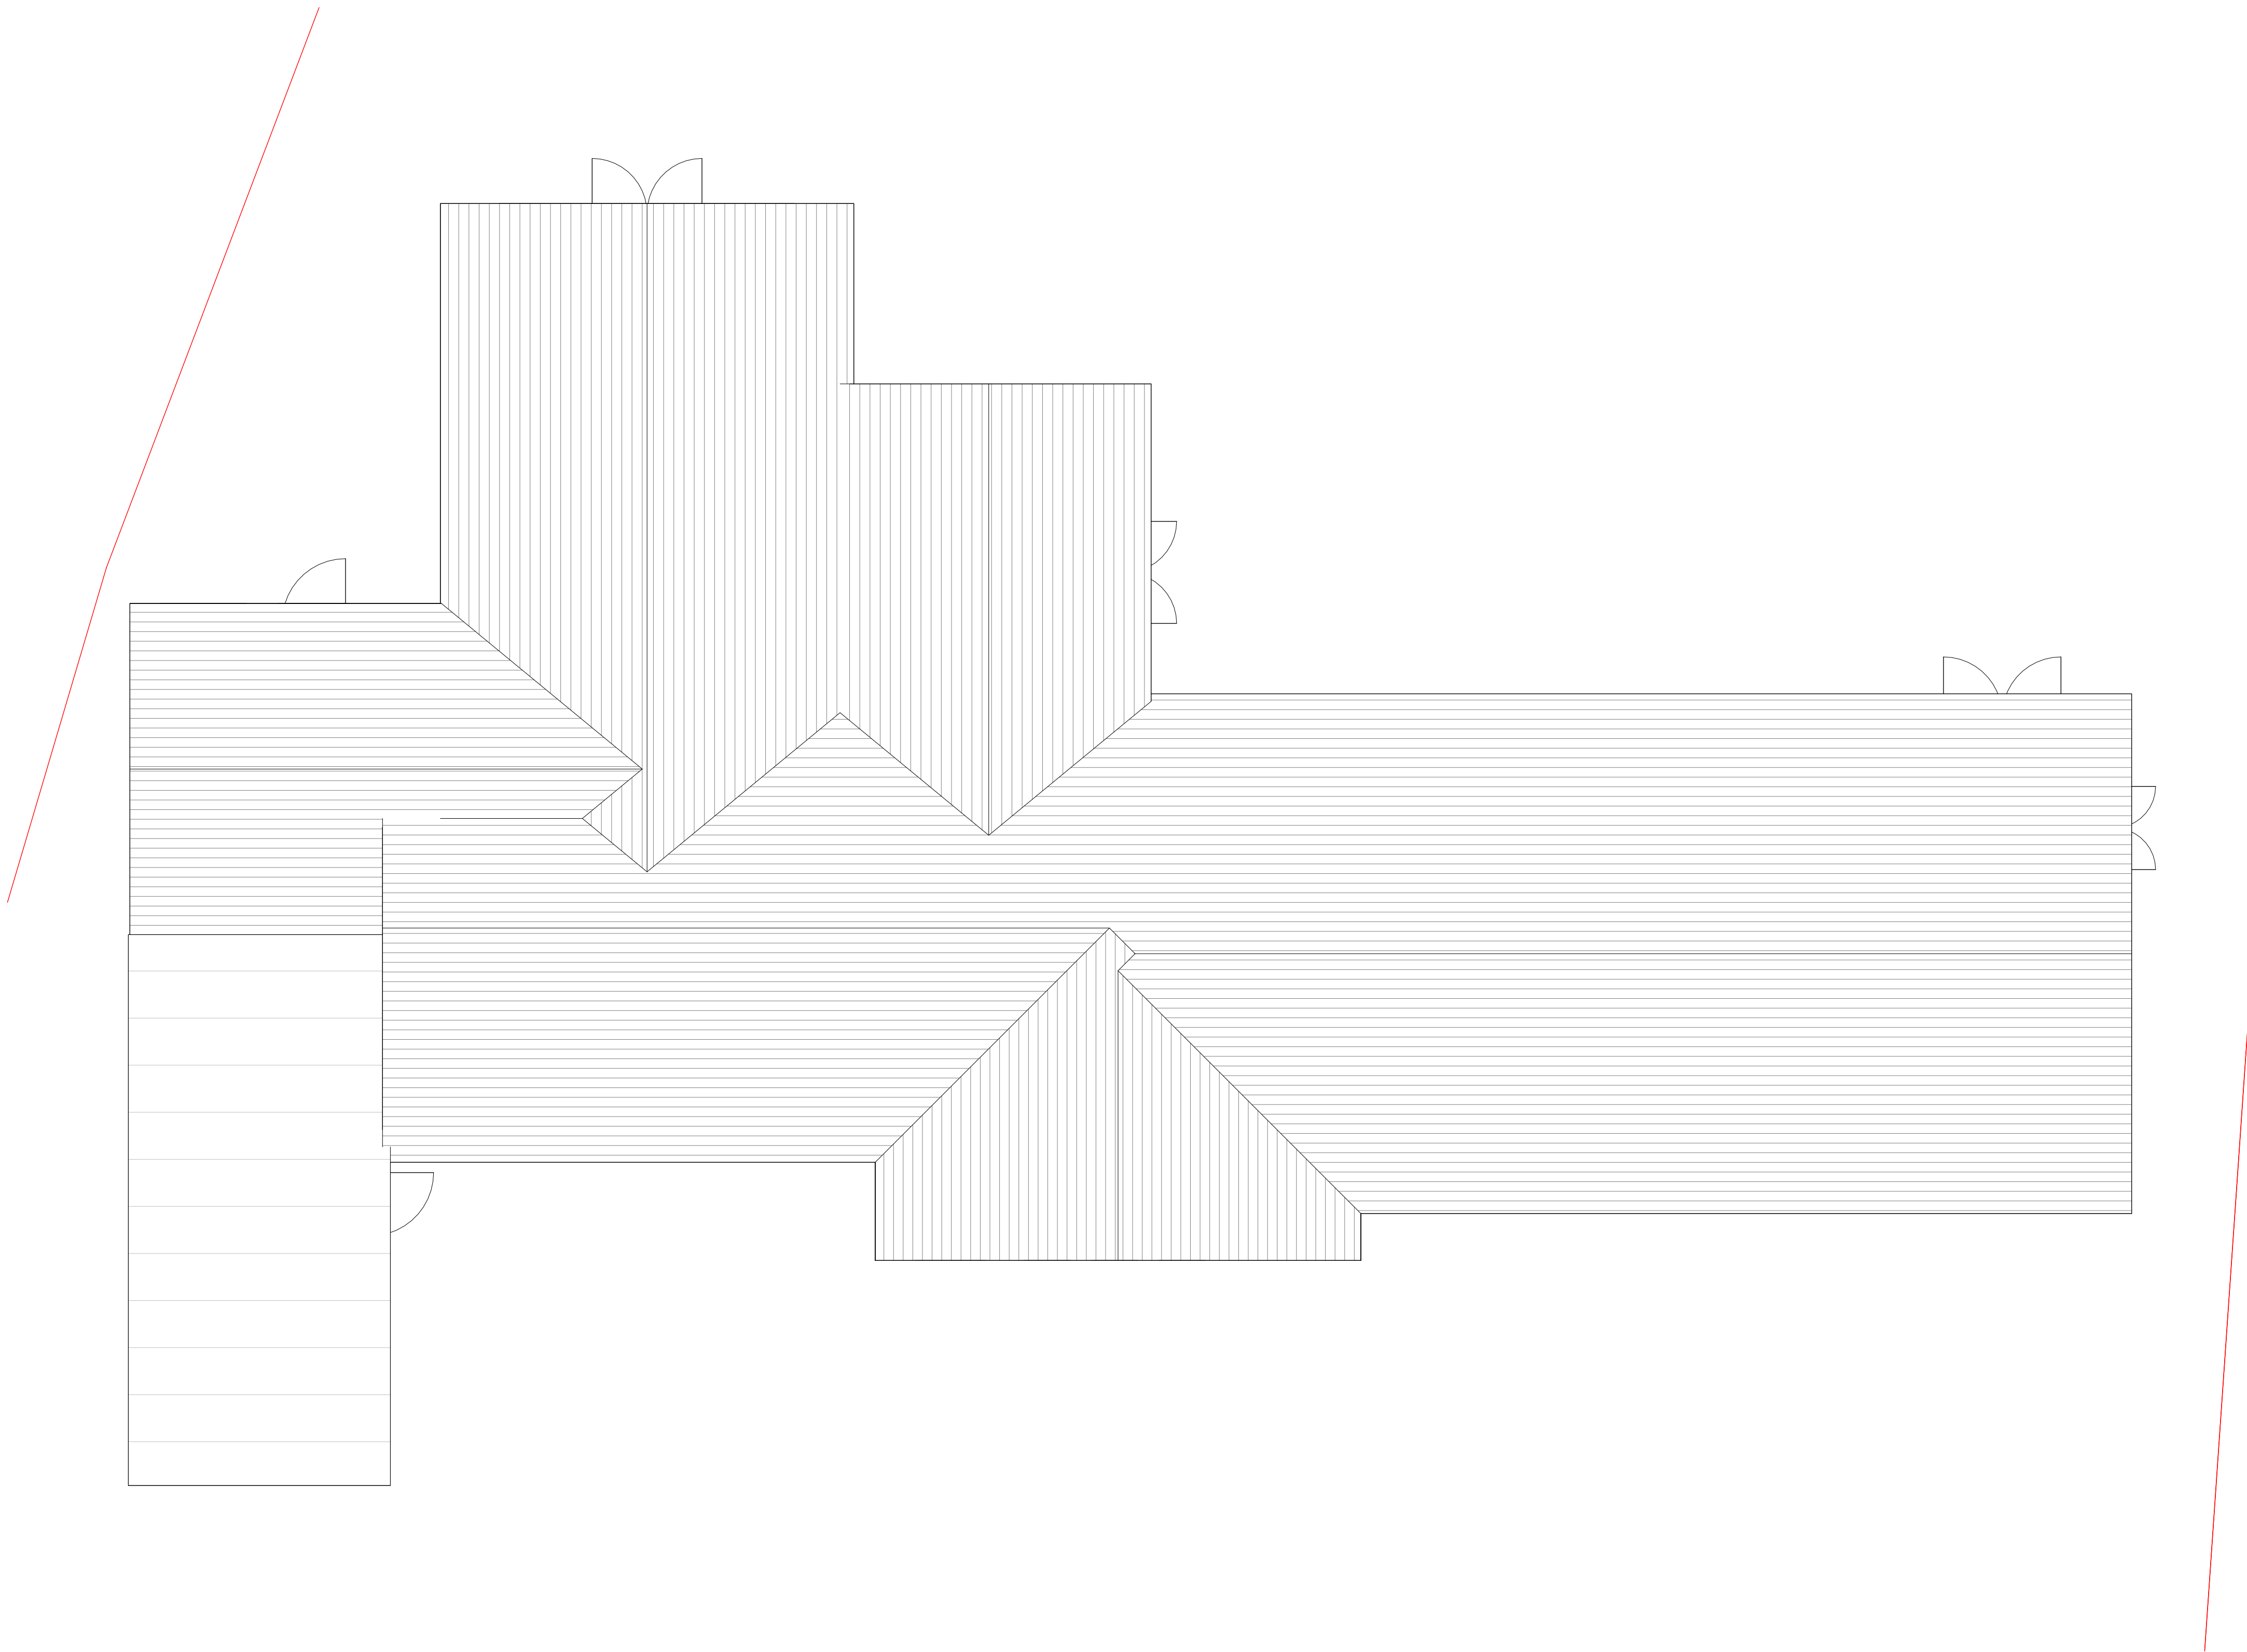

1 Existing Roof Plan
1 : 50

0m 1m 2m 3m 4m 5m

VISUAL SCALE 1:50 @ A1

 

Status PLANNING PERMISSION	
Client Elaine Larby	
Project Title 5 Lavington Lane, Littleton Panell, Devizes, SN10 4EY	
Drawing Title Existing Roof Plan A1	
Project No. 2024_31	Rev
Drawing No. 002-SI-XX-00-DR-I-P6	Scale at A1 1 : 50
Drawing Date	
Created By Author	
m83 Associates Ltd	
London Office 3rd Floor, 86-90 Paul Street, London, EC2A 4NE Manchester Office Bartle House, 9 Oxford Court, Manchester, M2 3WQ	
 ARB Architects Registration Board REG NO: 110044A	 RIBA Chartered Practitioner