



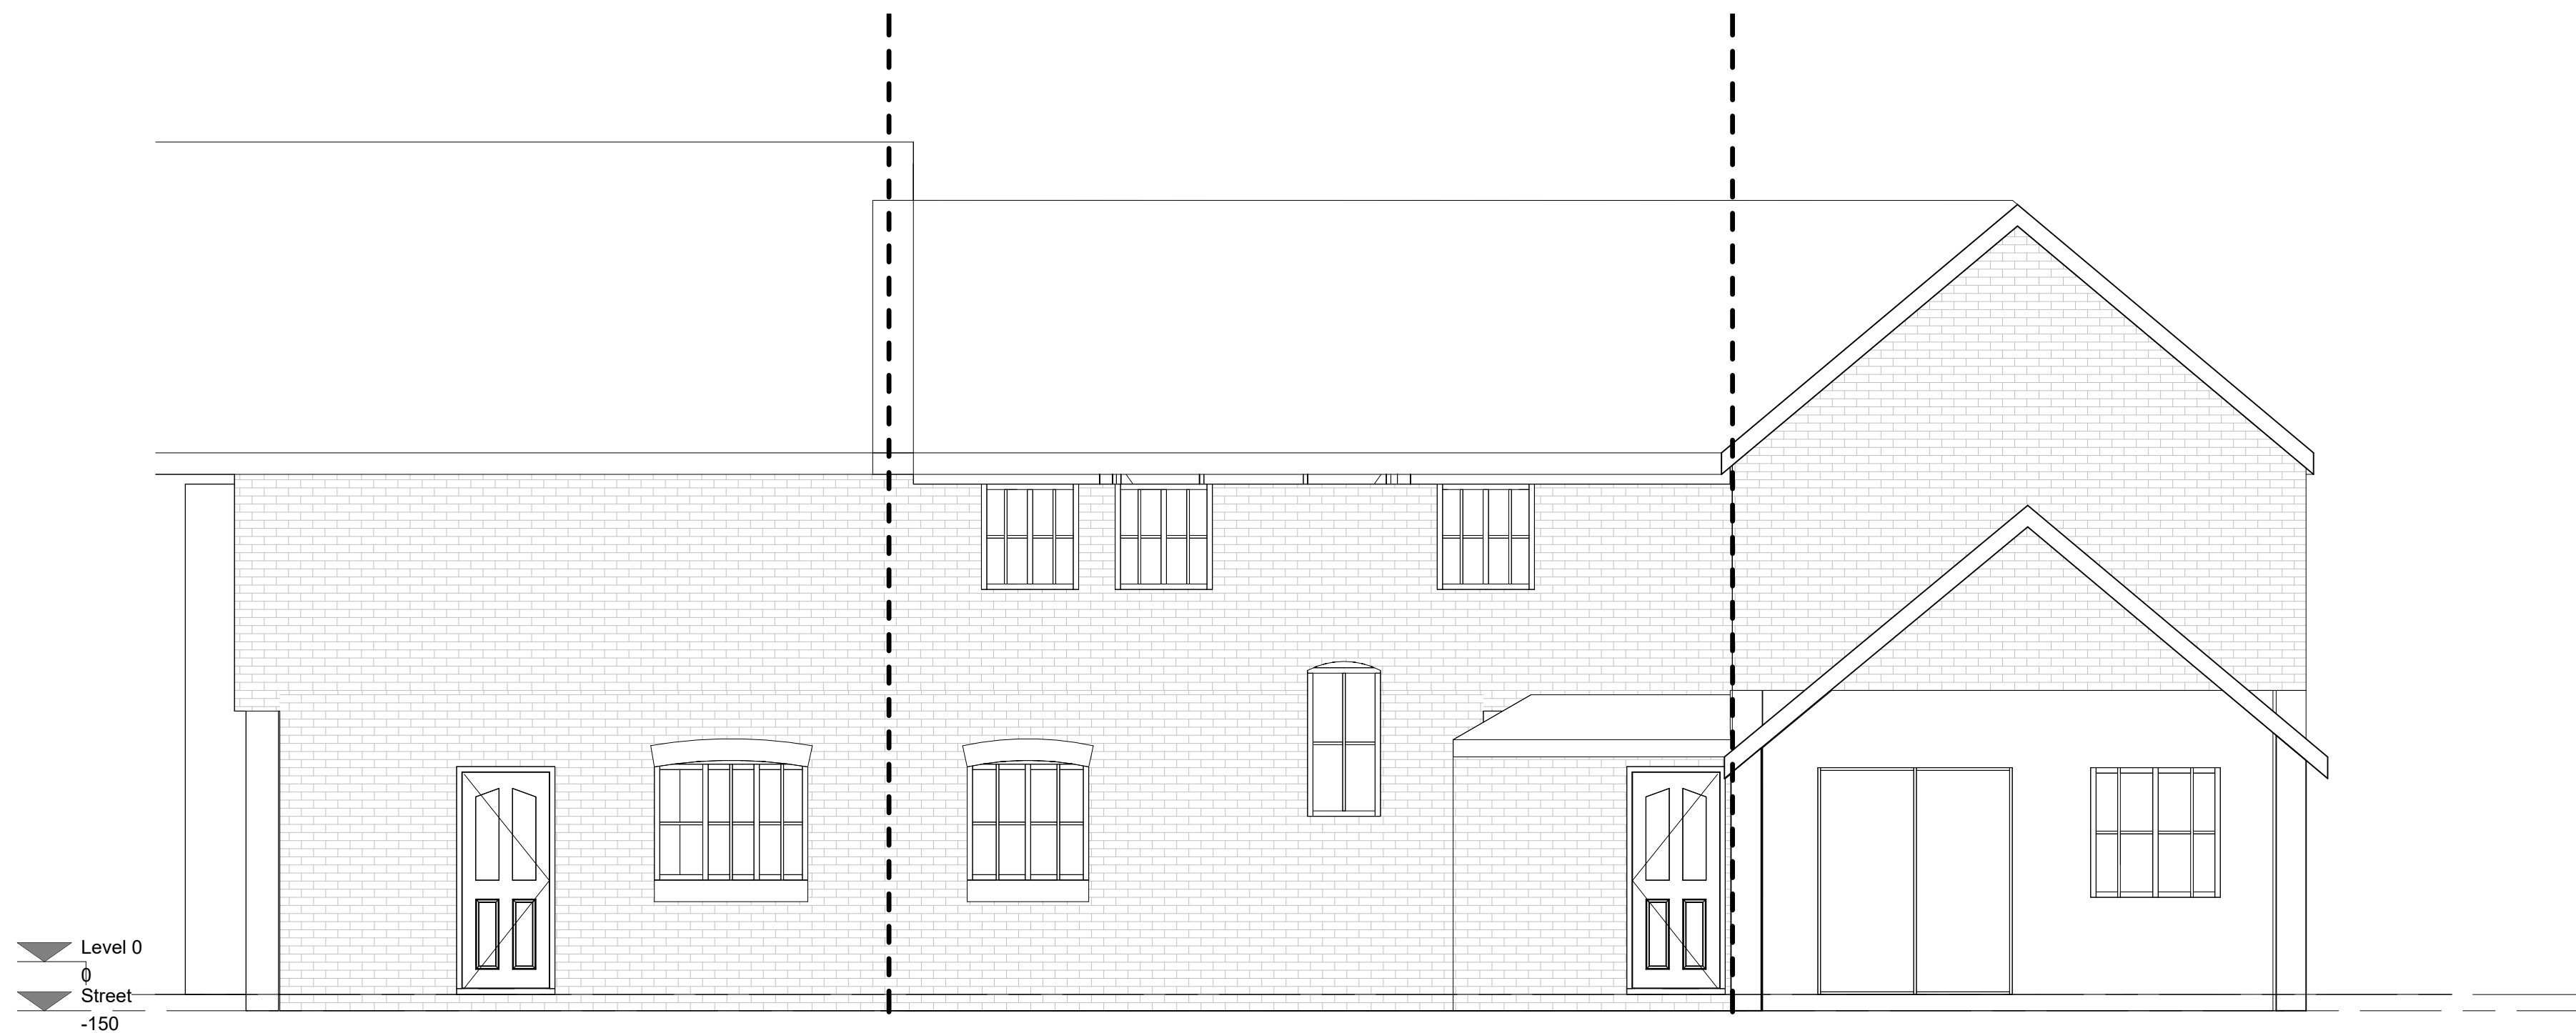

1

Existing Front Elevation
1 : 50

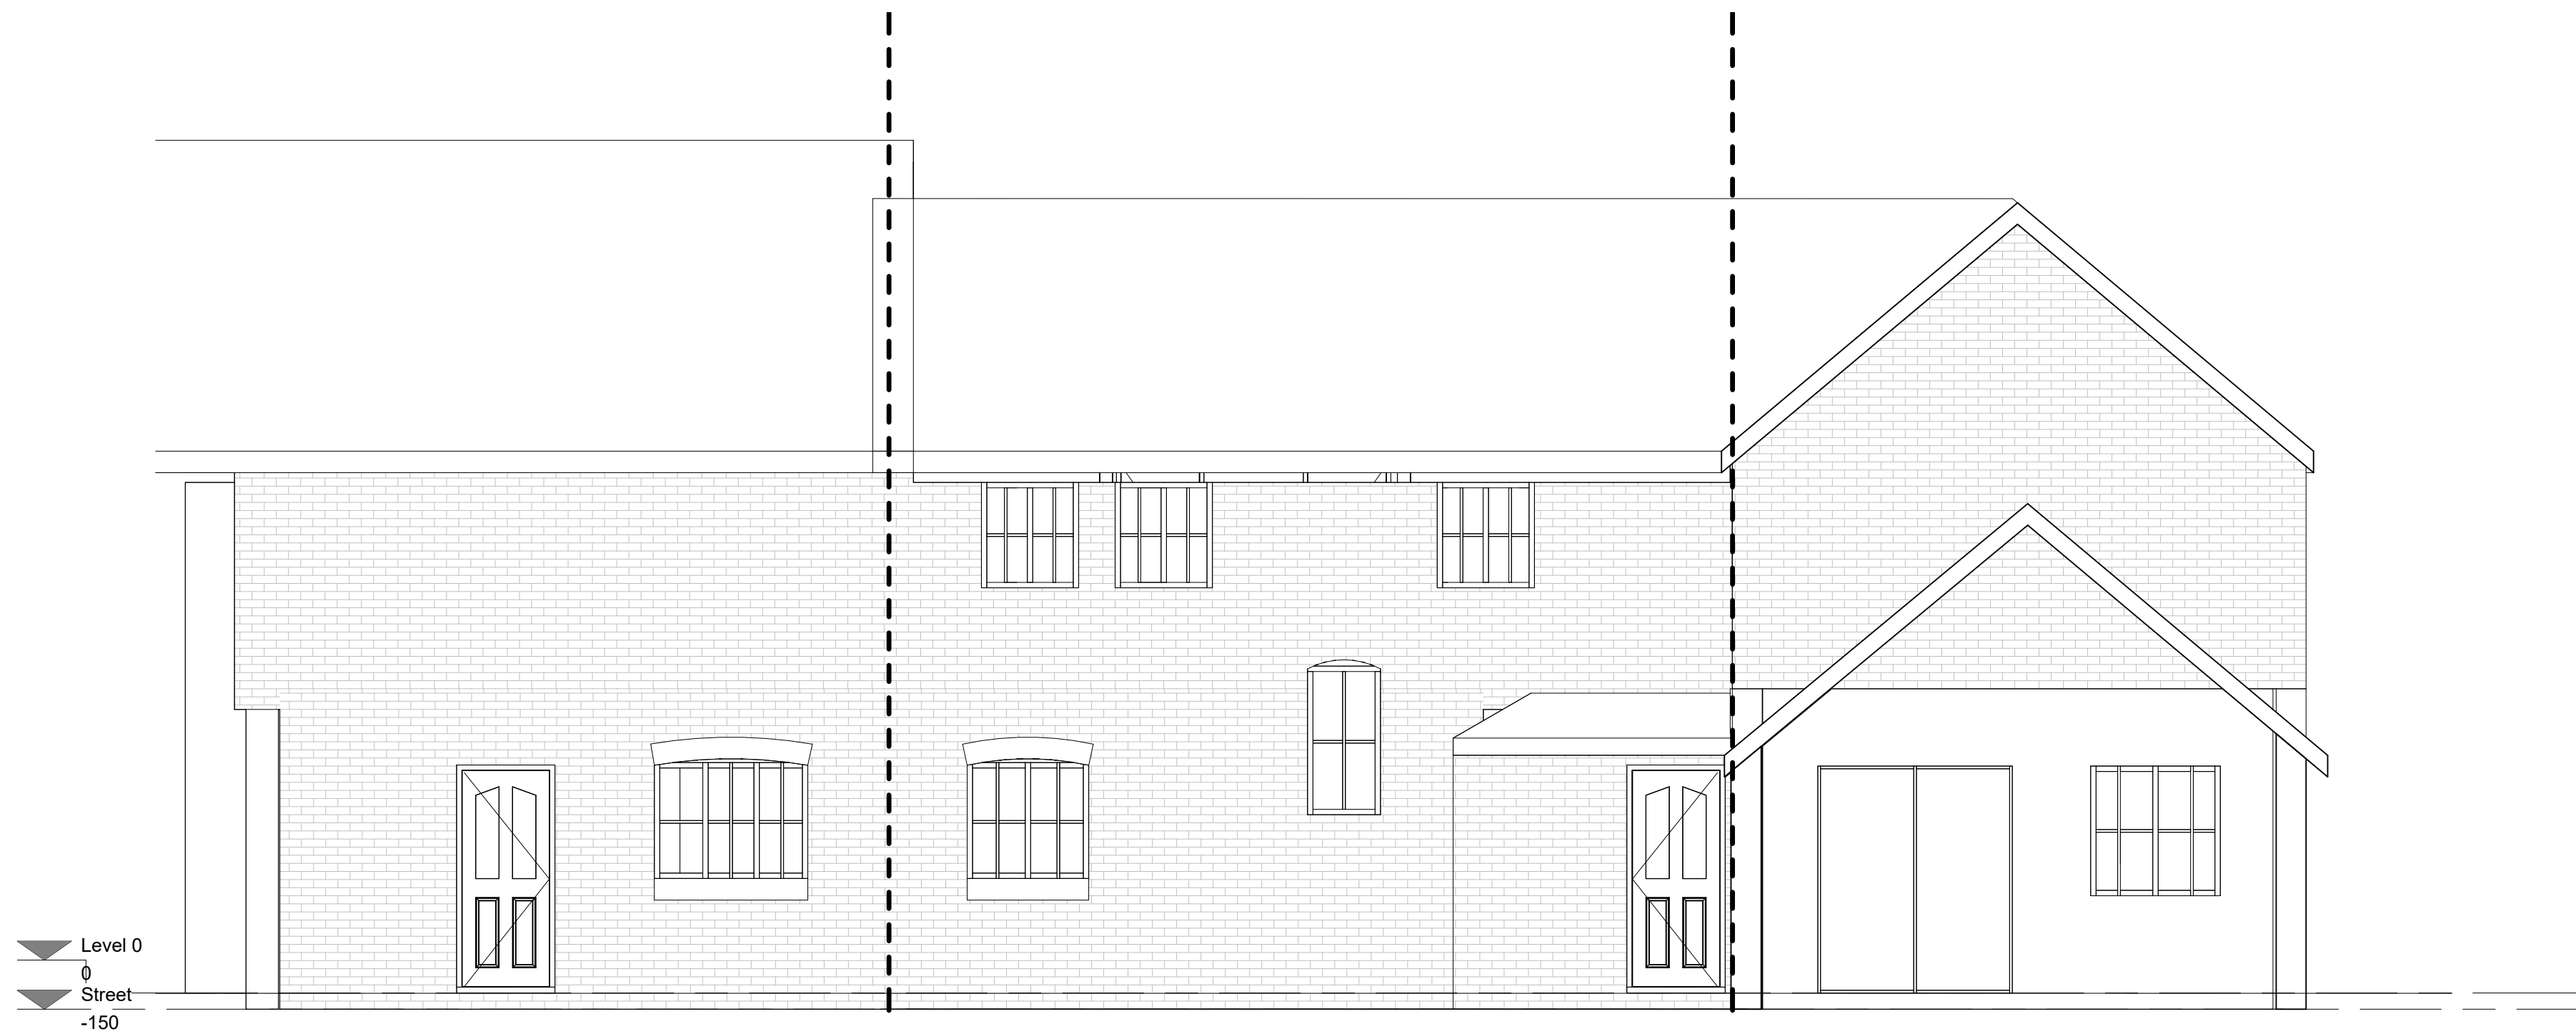

2

Proposed Front Elevation
1 : 50

0m 1m 2m 3m 4m 5m

VISUAL SCALE 1:50 @ A1

Status
PRIOR APPROVAL

Client
Mrs Jade Peta Rose Bradley

Project Title
21 HARVARD WAY AMESBURY
SALISBURY SP4 7XE

Drawing Title
Existing and Proposed Front Elevations A1

Project No.
2024_39
Drawing No.
002-SI-XX-00-DR-I-P5
Drawing Date
Rev
Scale at A1
1 : 50

Created By
Rakesh M

m83 Associates Ltd

London Office
3rd Floor, 86-90 Paul Street, London, EC2A
4NE
Manchester Office
Bartle House, 9 Oxford Court, Manchester, M2
3WQ

arb
Architects
Registration
Board
REG NO: 130844A

RIBA
Chartered Practitioner