


The creative content/information contained herein is confidential. It is the intellectual property of Property Technics . and any use and/or reproduction is expressly prohibited without our prior written consent.


Please note: All dimensions shown have been provided in good faith but Property Technics will not accept any responsibility for any incorrect measurements, therefore prior to any work being carried out, contractors should carry out their own site survey. If in doubt please consult with the site manager/ engineers before proceeding.

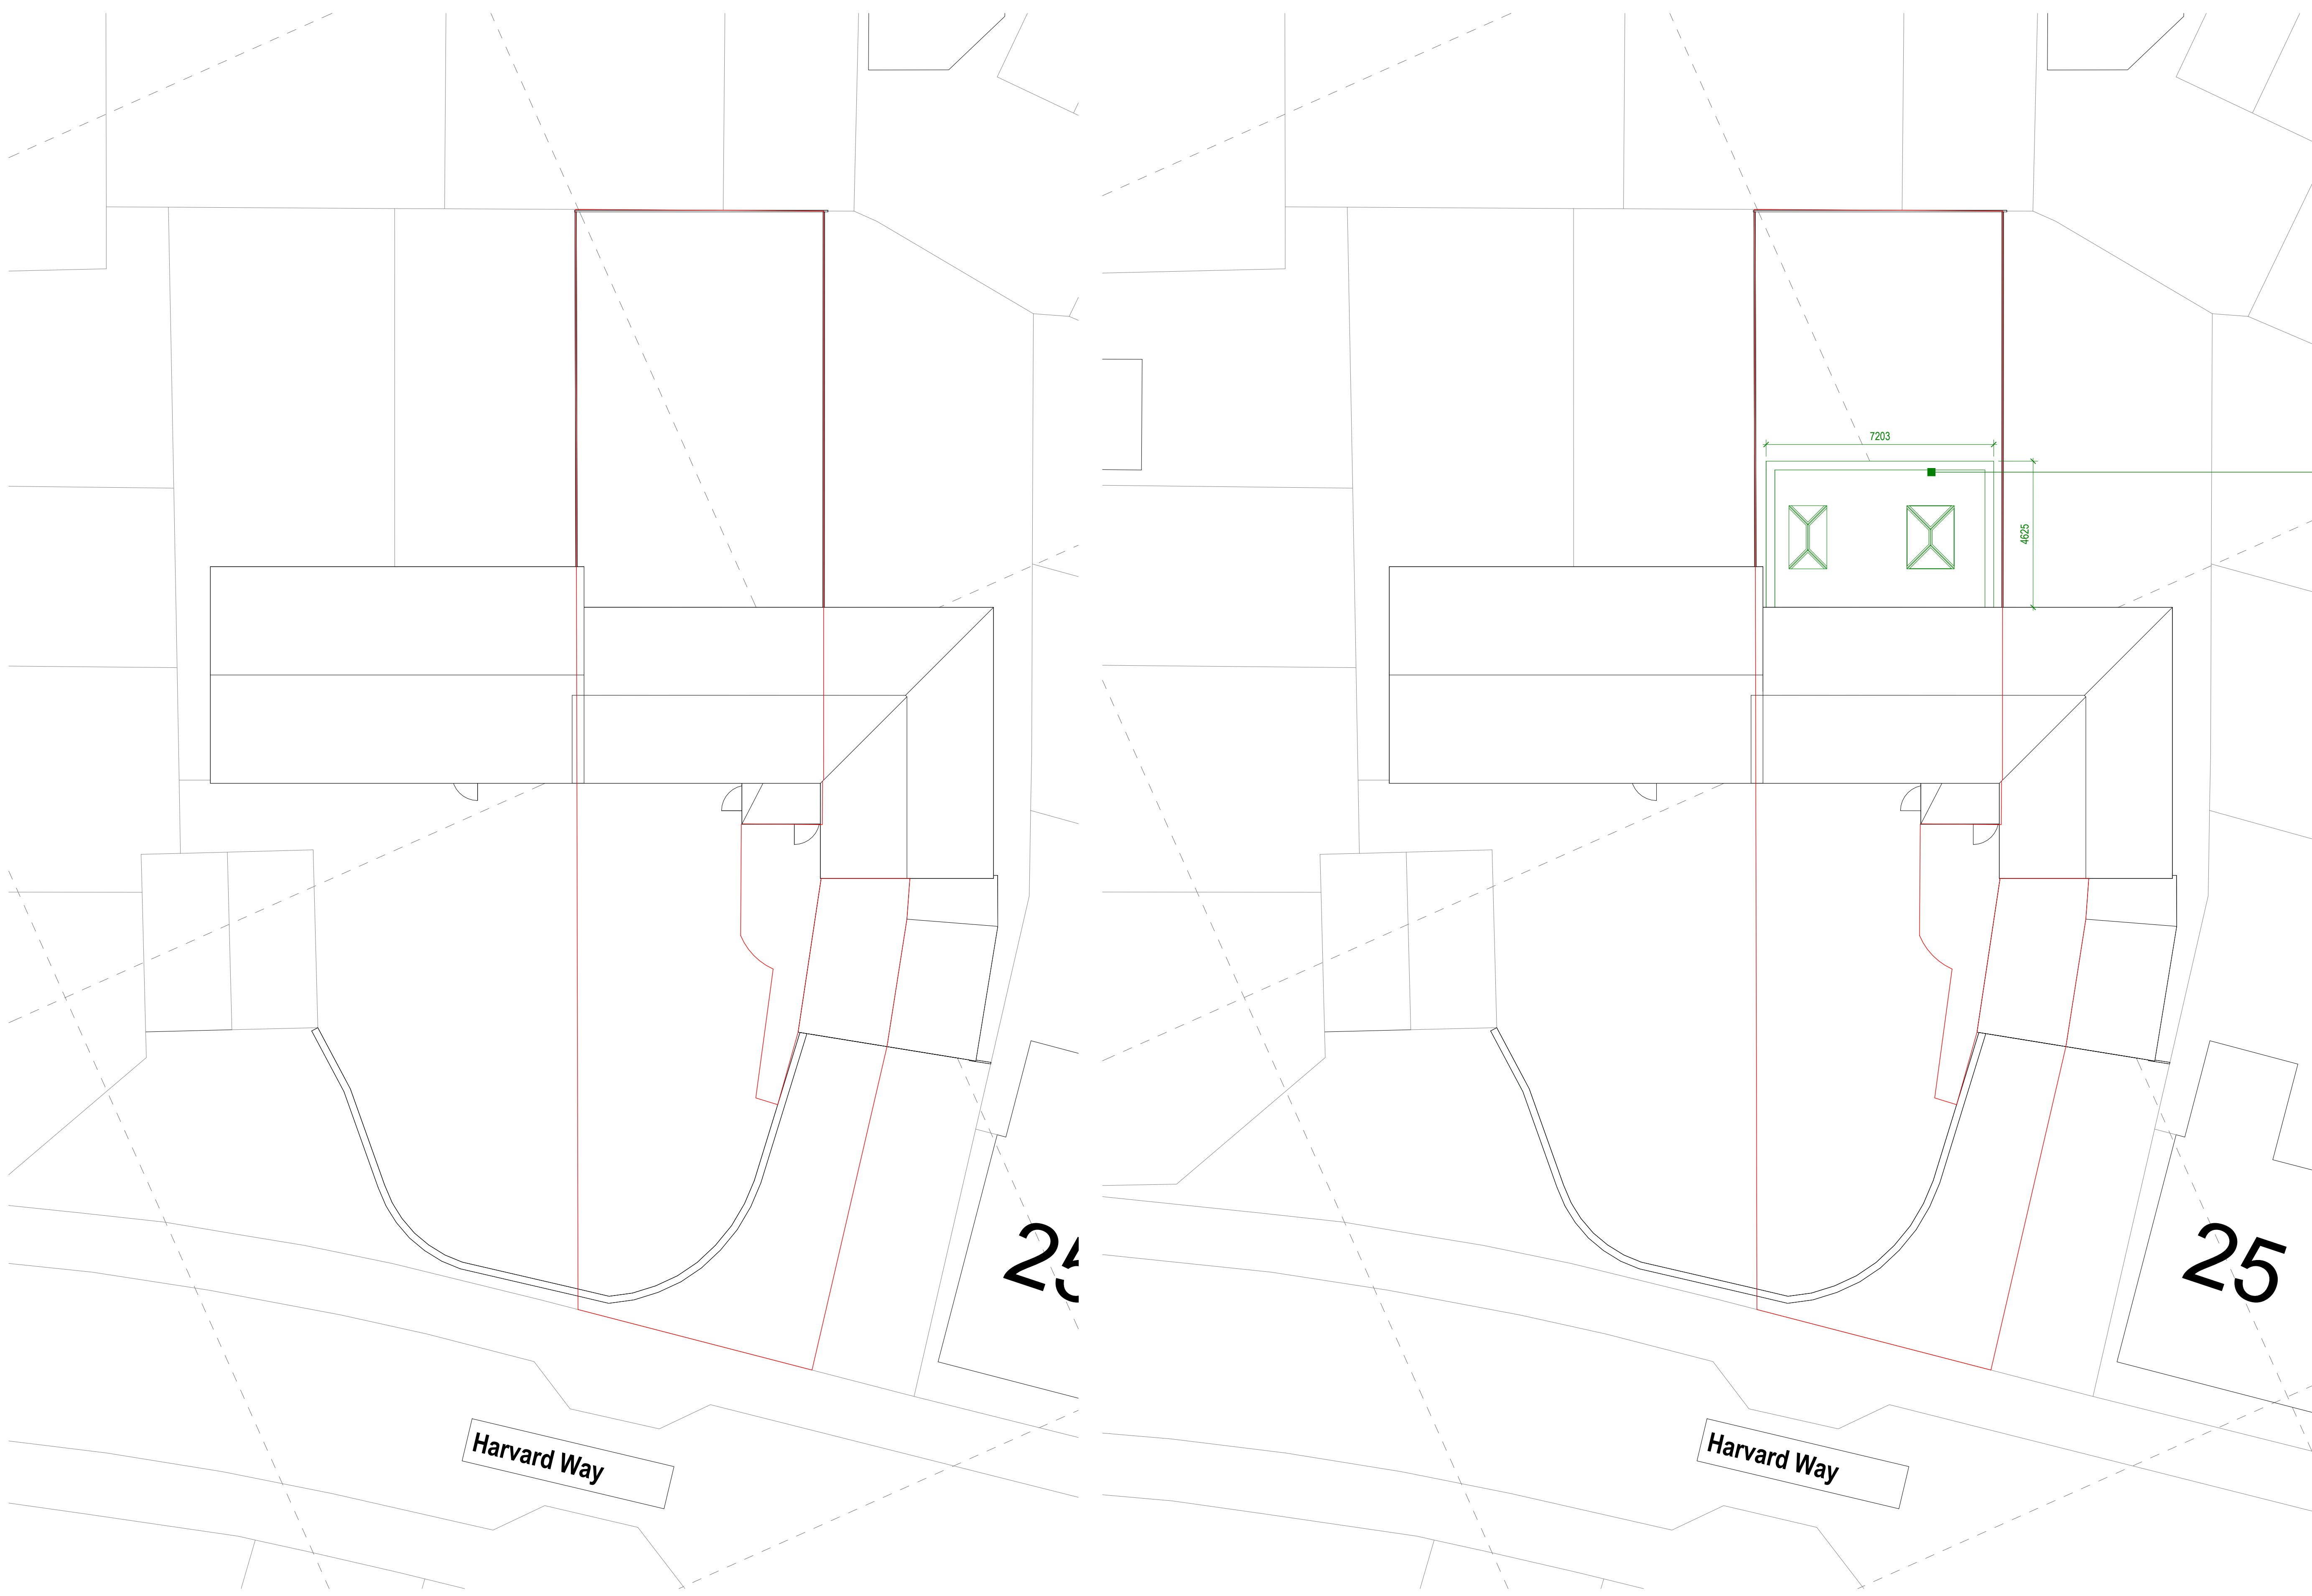


Proposed single storey rear extension
Materials used in any exterior work are to be of a similar appearance to those used in the construction of the exterior of the existing wellinghouse. All glass to be obscurely glazed.

1 Existing Site Plan
1 : 100

2 Proposed Site Plan
1 : 100

 

VISUAL SCALE 1:100 @ A1

 

Status
PRIOR APPROVAL

Client
Mrs Jade Peta Rose Bradley

Project Title
21 HARVARD WAY AMESBURY
SALISBURY SP4 7XE

Drawing Title
Existing and Proposed Site Plan A1

Project No. 2024_39	Rev
Drawing No. 002-SI-XX-00-DR-I-P2	
Drawing Date	Scale at A1 1 : 100

Created By
Rakesh M

m83 Associates Ltd

London Office
3rd Floor, 86-90 Paul Street, London, EC2A 4NE
Manchester Office
Bartle House, 9 Oxford Court, Manchester, M2 3WQ

