


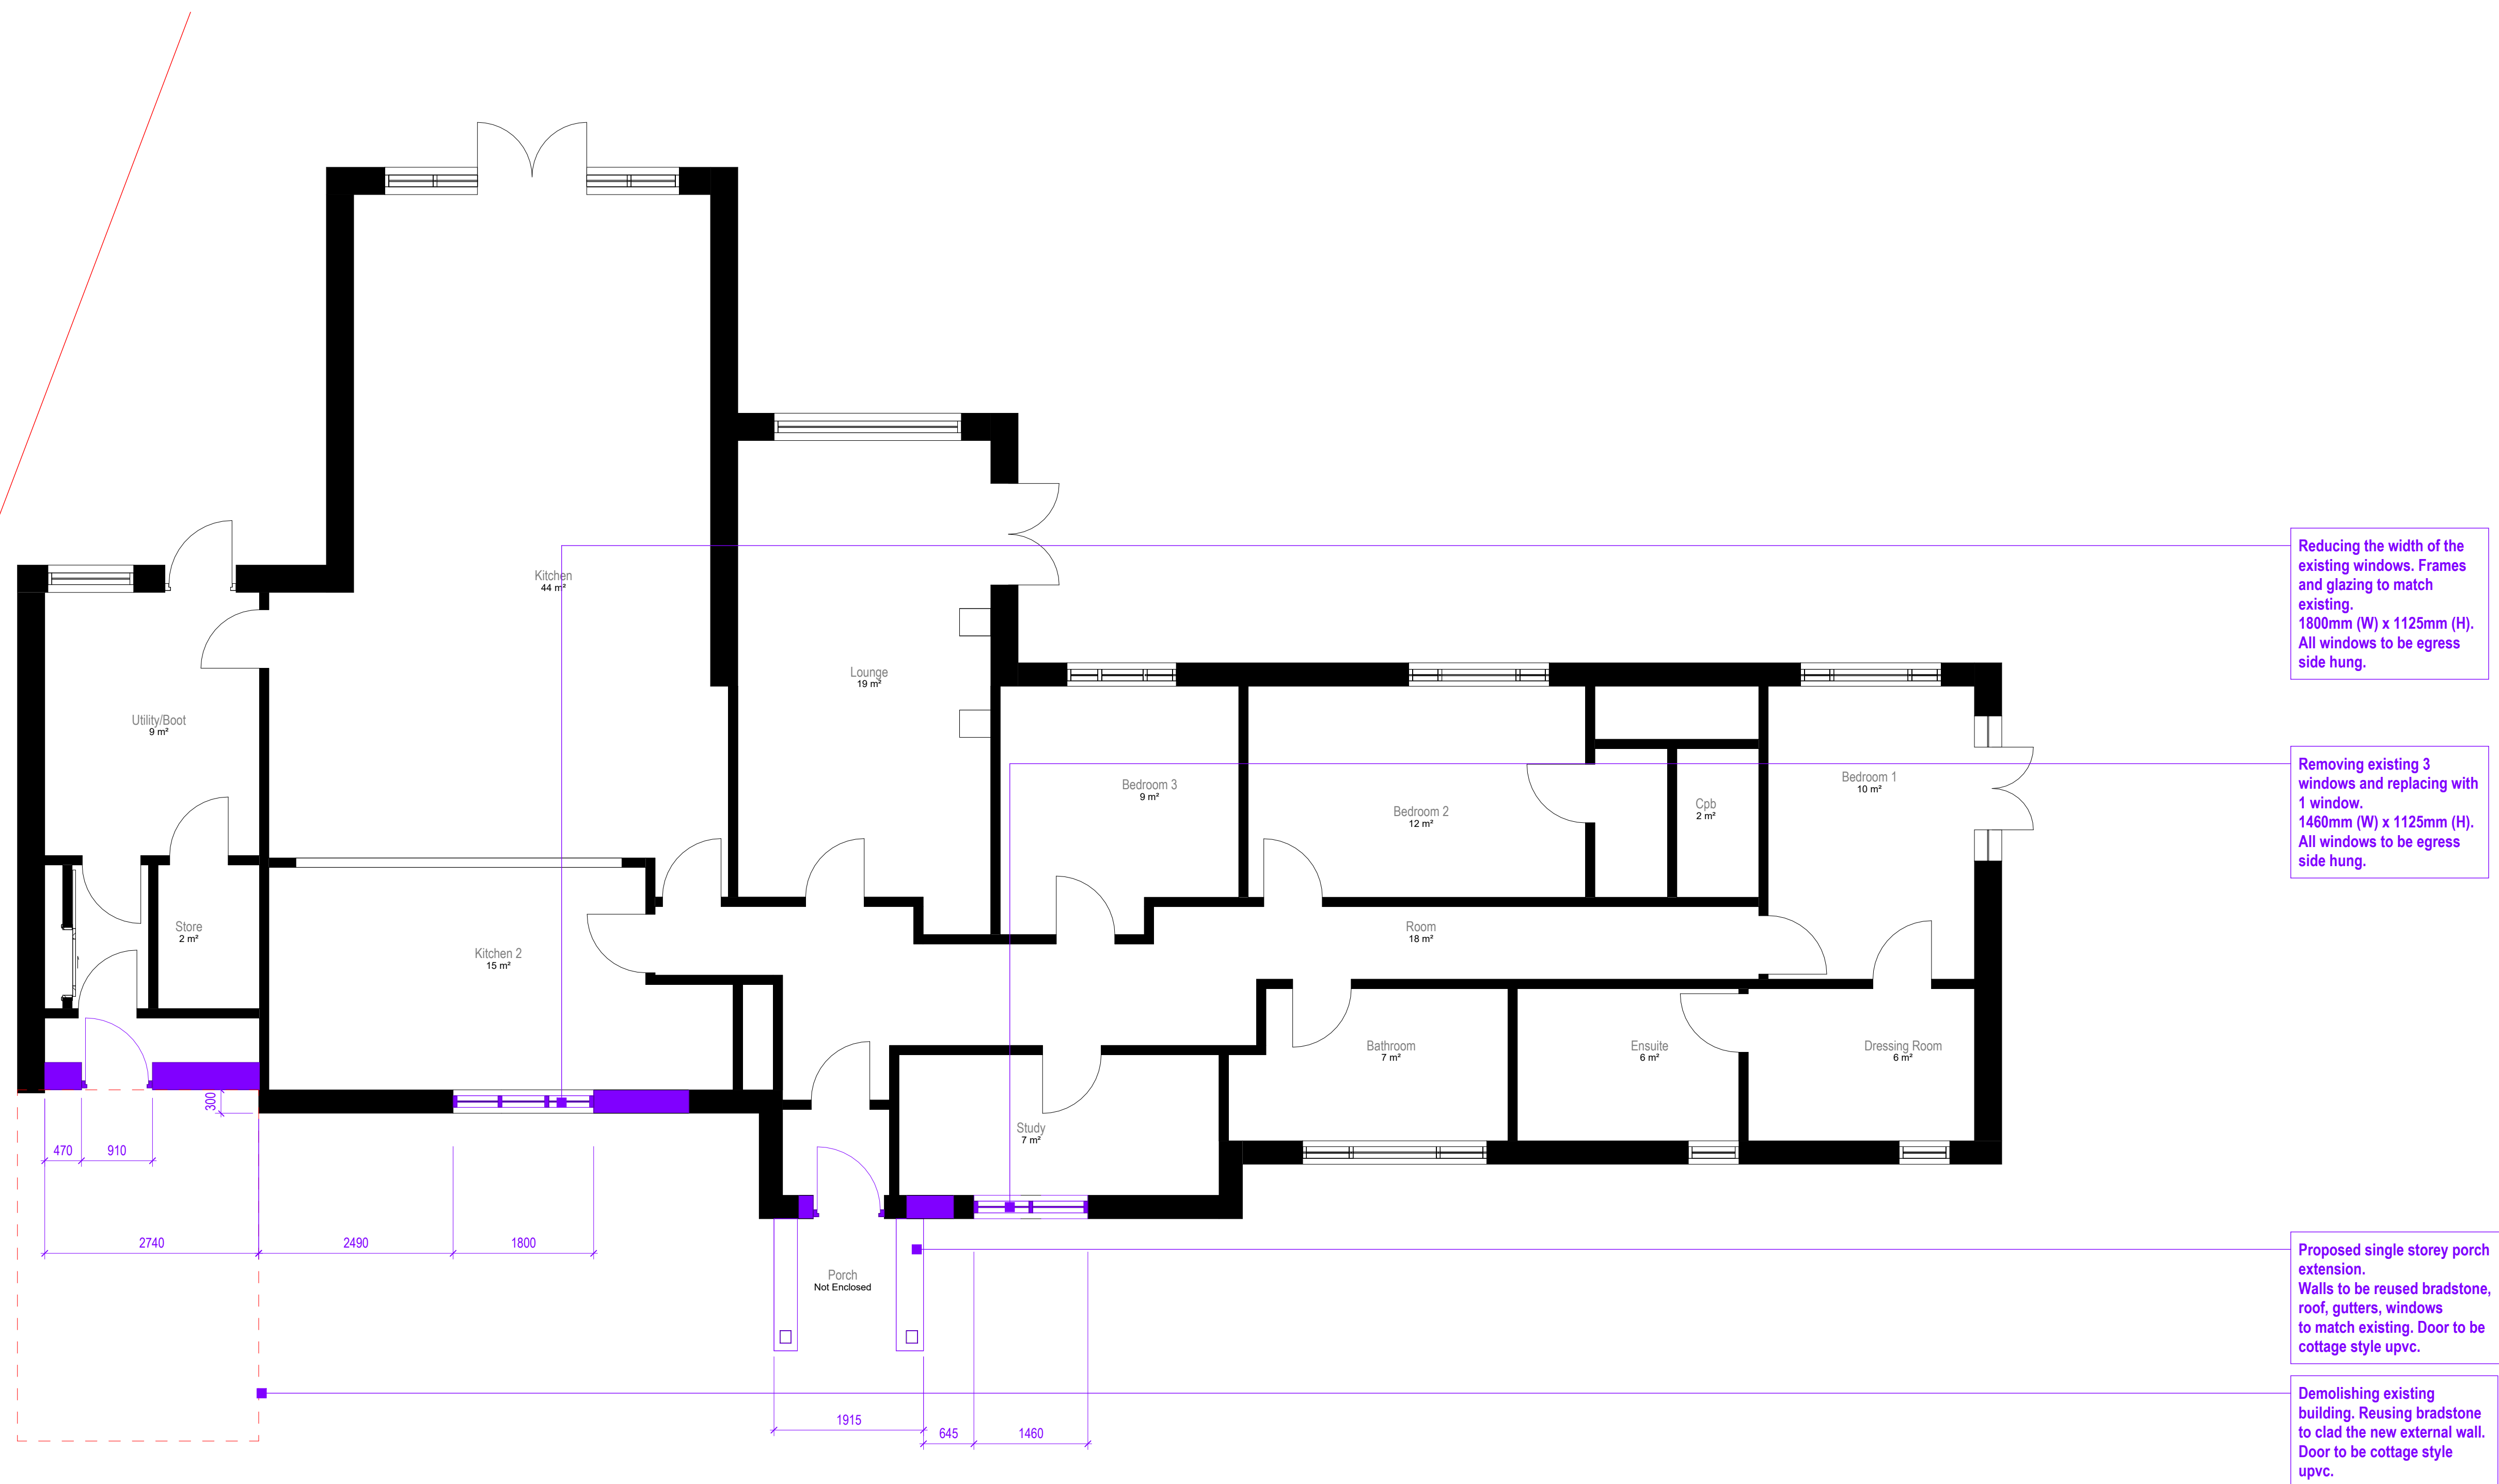


1

Level 0 Proposed
1 : 50

0m 1m 2m 3m 4m 5m

VISUAL SCALE 1:50 @ A1

 

Status
PLANNING PERMISSION

Client
Elaine Larby

Project Title
5 Lavington Lane, Littleton Panell, Devizes,
SN10 4EY

Drawing Title
Proposed Ground Floor Plan A1

Project No.
2024_31
Drawing No.
002-SI-XX-00-DR-I-P5
Drawing Date
Rev
Scale at A1
1 : 50

Created By
Author

m83 Associates Ltd

London Office
3rd Floor, 86-90 Paul Street, London, EC2A
4NE
Manchester Office
Bartle House, 9 Oxford Court, Manchester, M2
3WQ

arb
Architects
Registration
Board
REG NO: 130844A

RIBA
Chartered Practitioner