



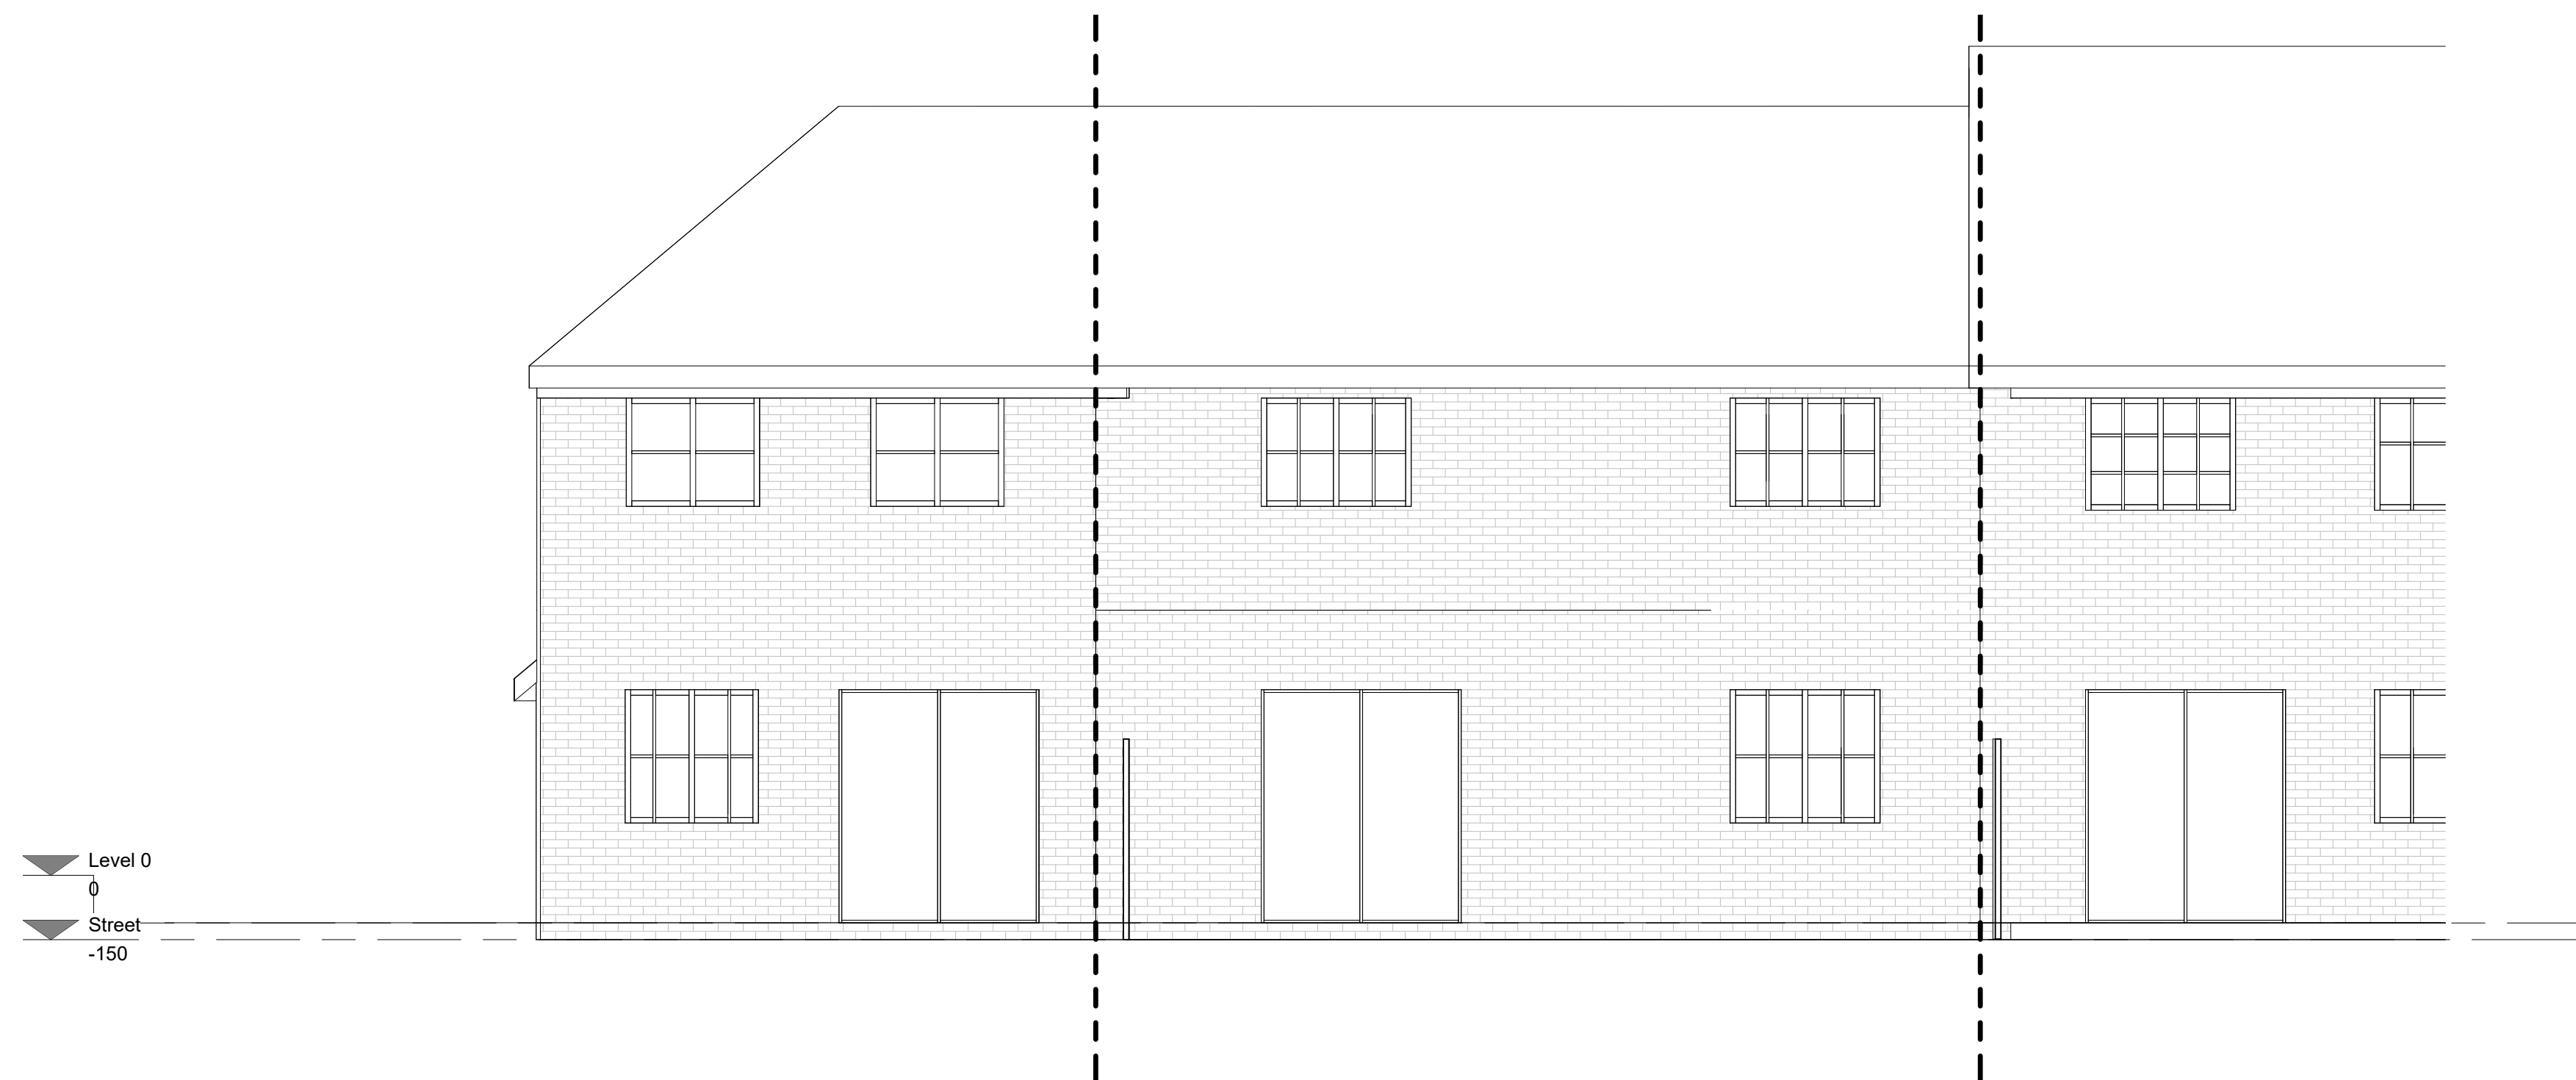

1 Existing Rear Elevation
1 : 50

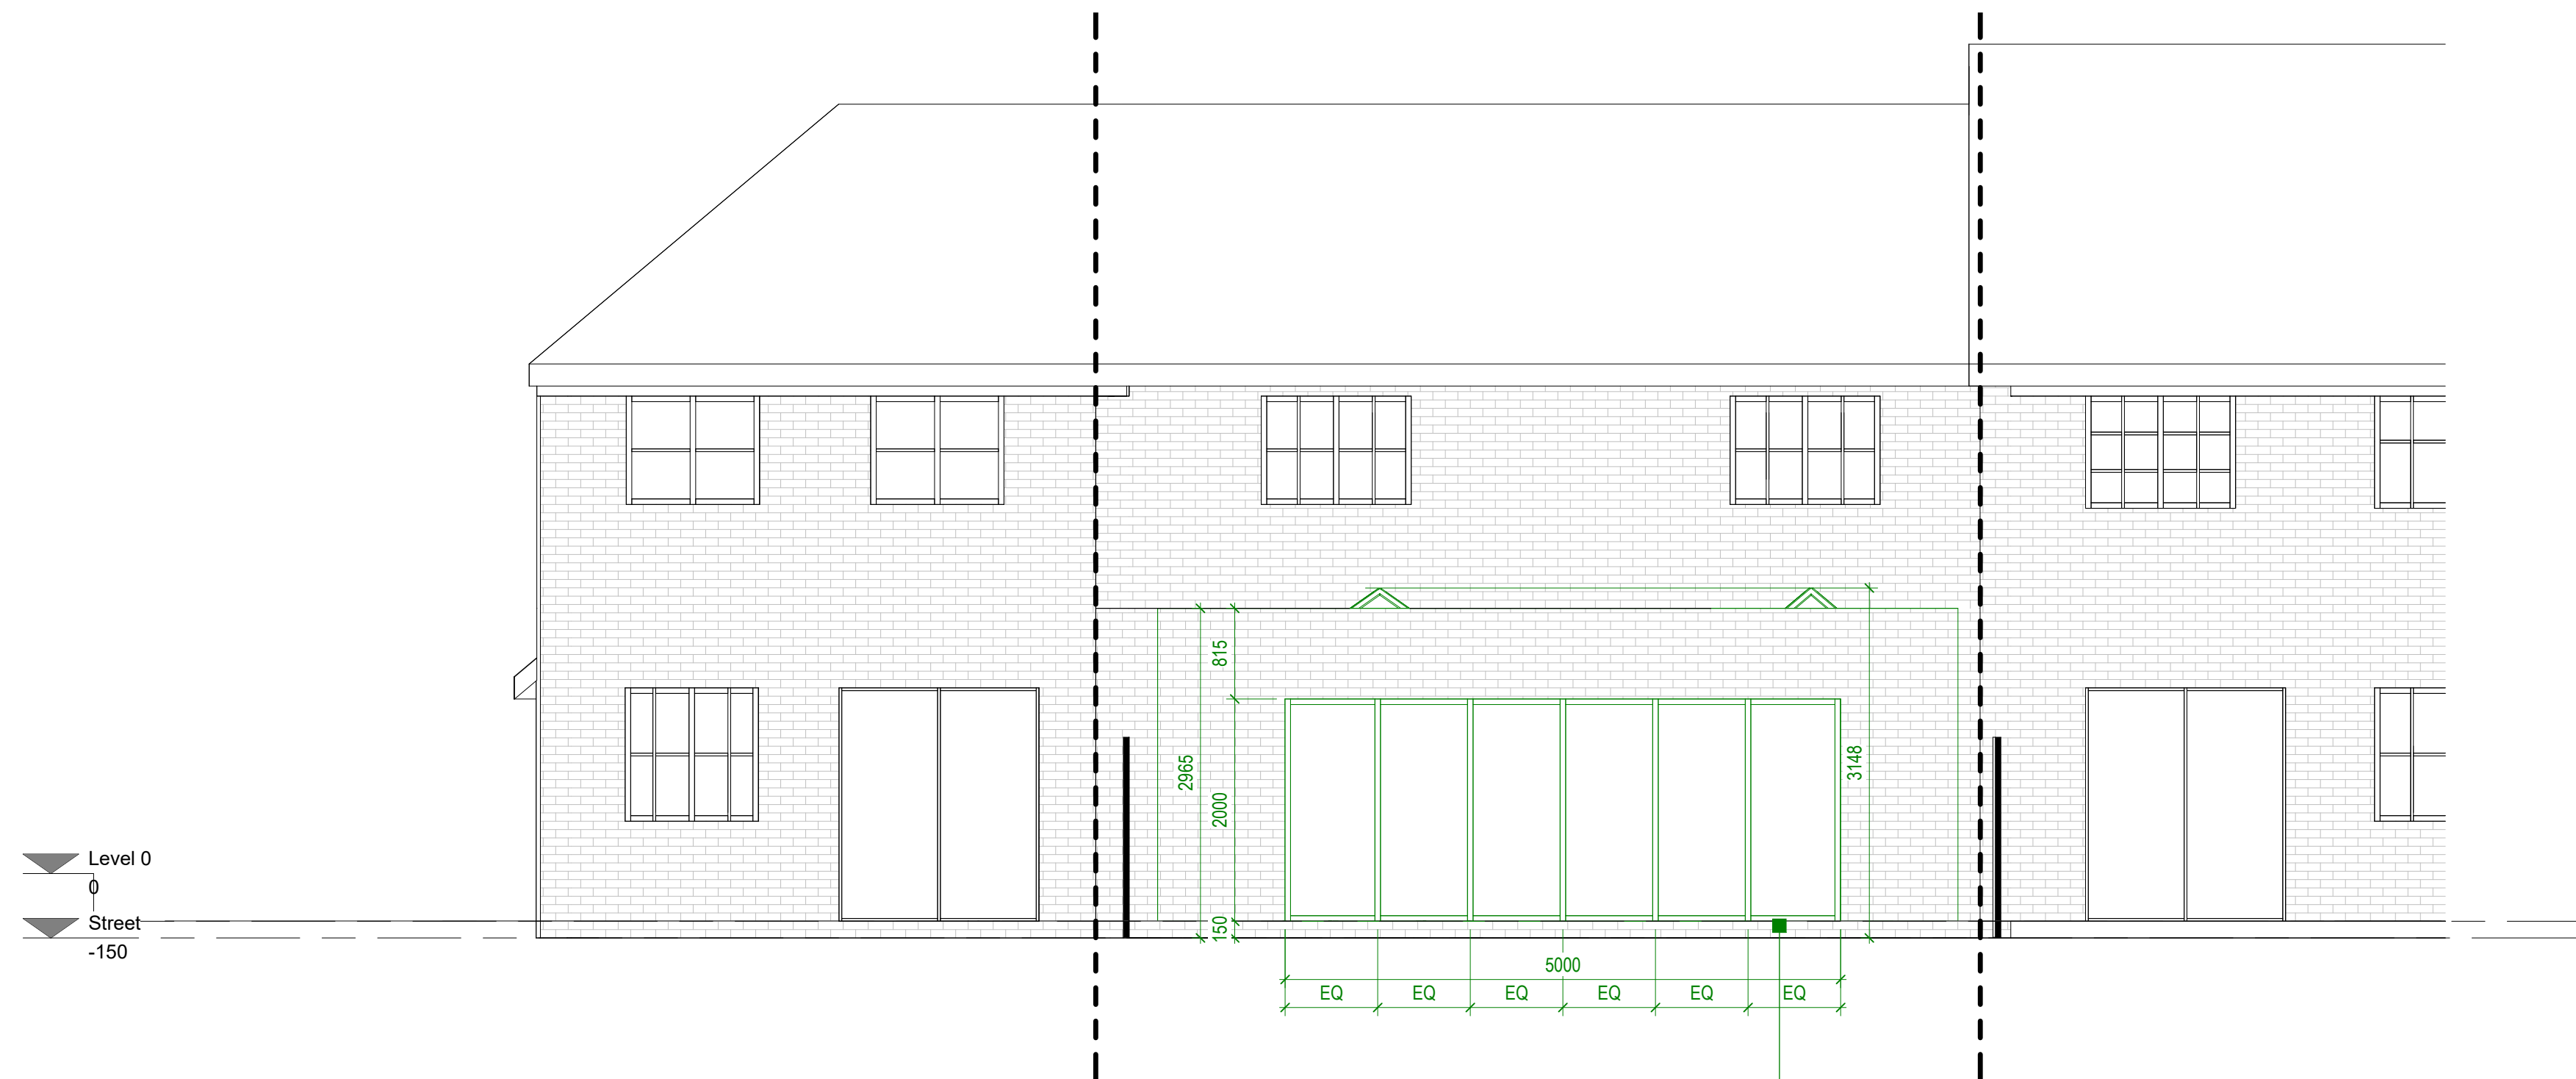

2 Proposed Rear Elevation
1 : 50

Proposed single storey rear extension
Materials used in any exterior work are to be of a similar appearance to those used in the construction of the exterior of the existing wellinghouse.
All glass to be obscurely glazed.

0m 1m 2m 3m 4m 5m

VISUAL SCALE 1:50 @ A1

Status
PRIOR APPROVAL

Client
Mrs Jade Peta Rose Bradley

Project Title
21 HARVARD WAY AMESBURY
SALISBURY SP4 7XE

Drawing Title
Existing and Proposed Rear Elevations A1

Project No.

2024_39

Drawing No.
002-SI-XX-00-DR-I-P7

Drawing Date

Created By
Rakesh M

m83 Associates Ltd

London Office
3rd Floor, 86-90 Paul Street, London, EC2A 4NE
Manchester Office
Bartle House, 9 Oxford Court, Manchester, M2 3WQ

arb
Architects
Registration
Board
REG NO: 130844A

RIBA
Chartered Practitioner