



EXISTING DRAWINGS

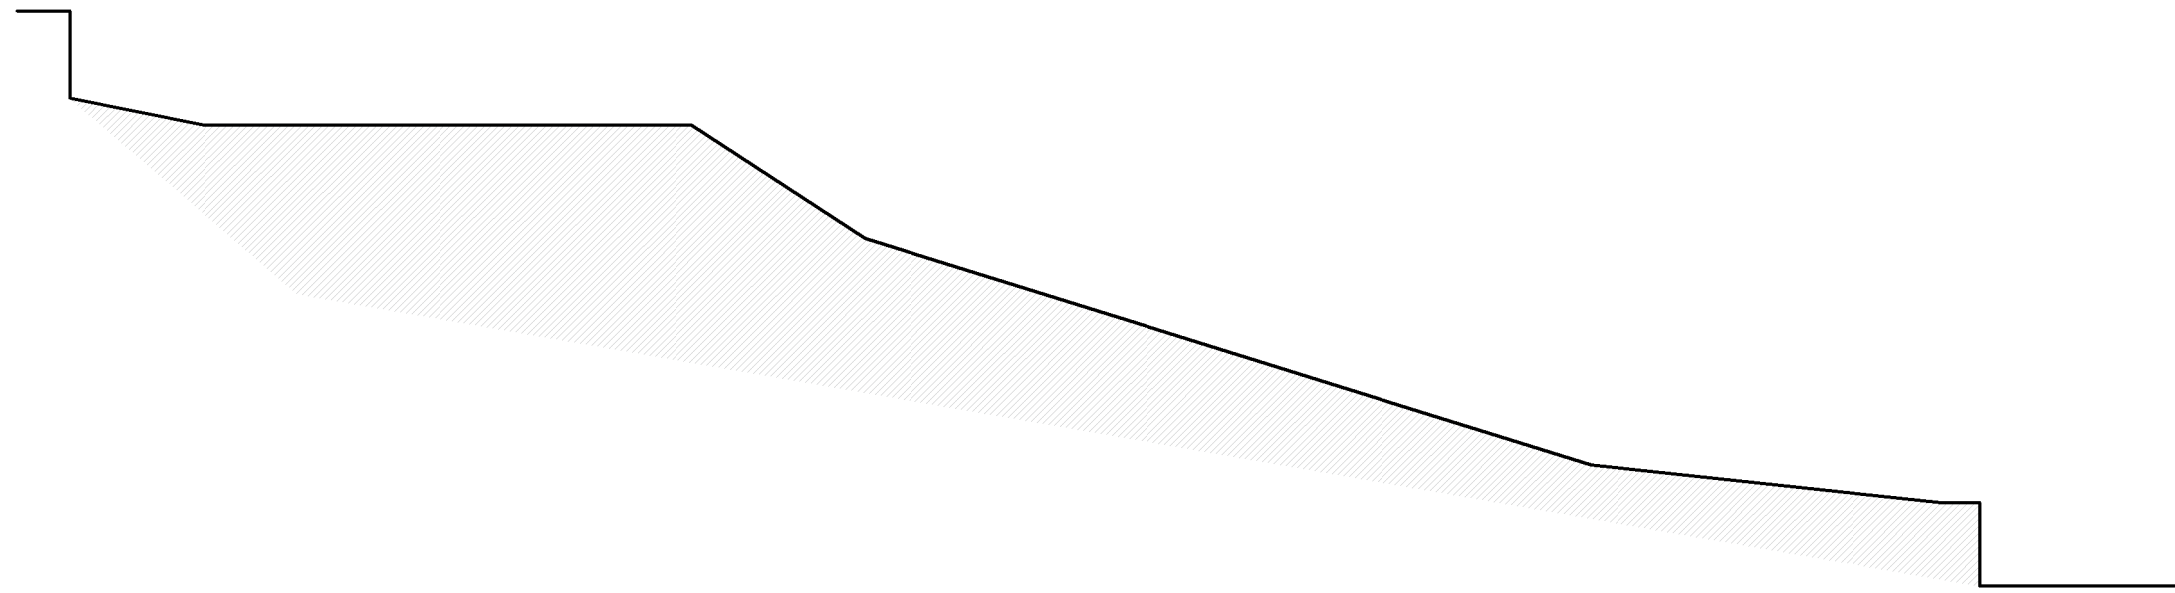

EXISTING SECTION
SCALE 1:100




EXISTING SITE PLAN
SCALE 1:500

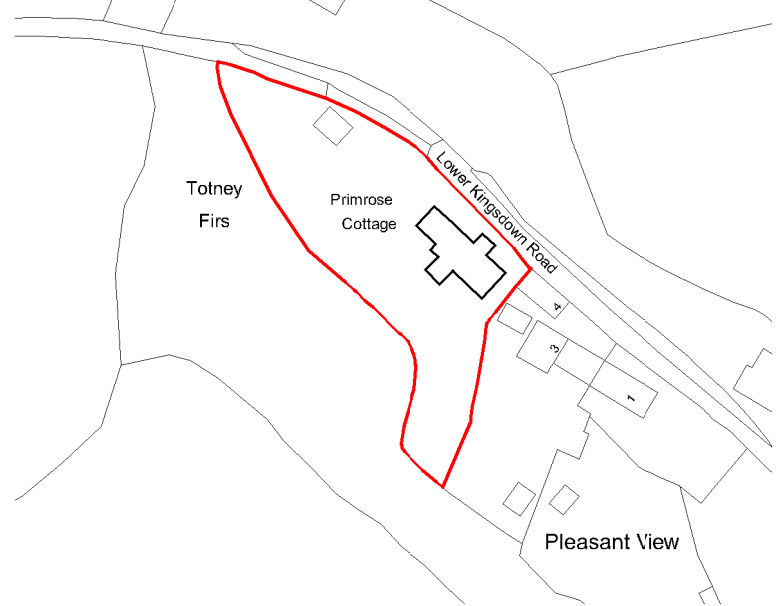


LOCATION PLAN
SCALE 1:1250


PROPOSED DRAWINGS

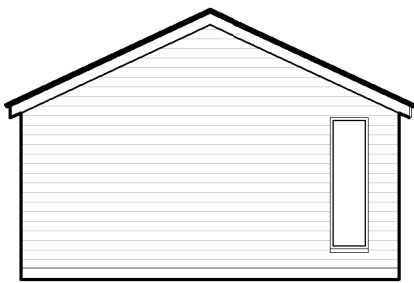


PROPOSED EAST ELEVATION
SCALE 1:100

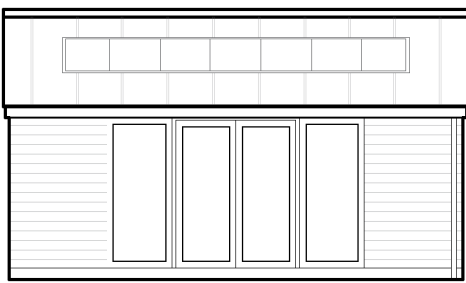

PROPOSED NORTH ELEVATION
SCALE 1:100

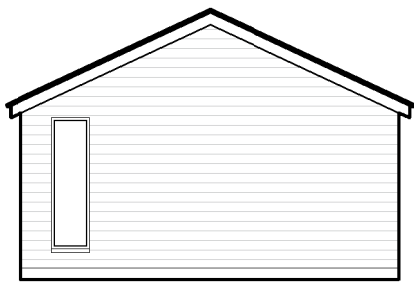


PROPOSED WEST ELEVATION
SCALE 1:100

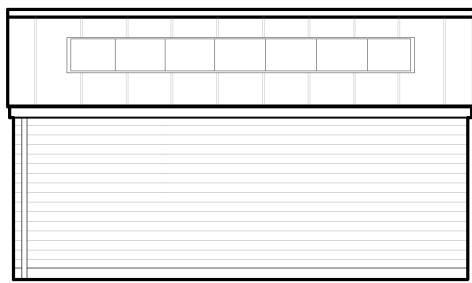


PROPOSED SOUTH ELEVATION
SCALE 1:100


Standing seam roof
Solar panels
Horizontal timber cladding

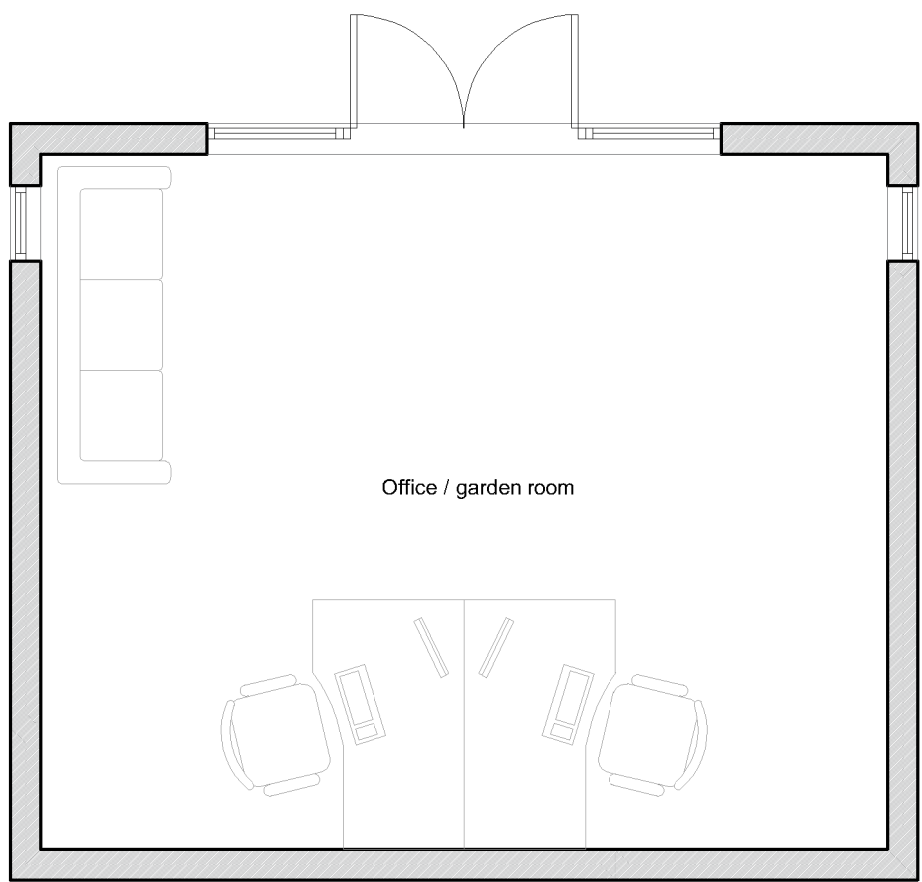


PROPOSED FLOOR PLAN
SCALE 1:50

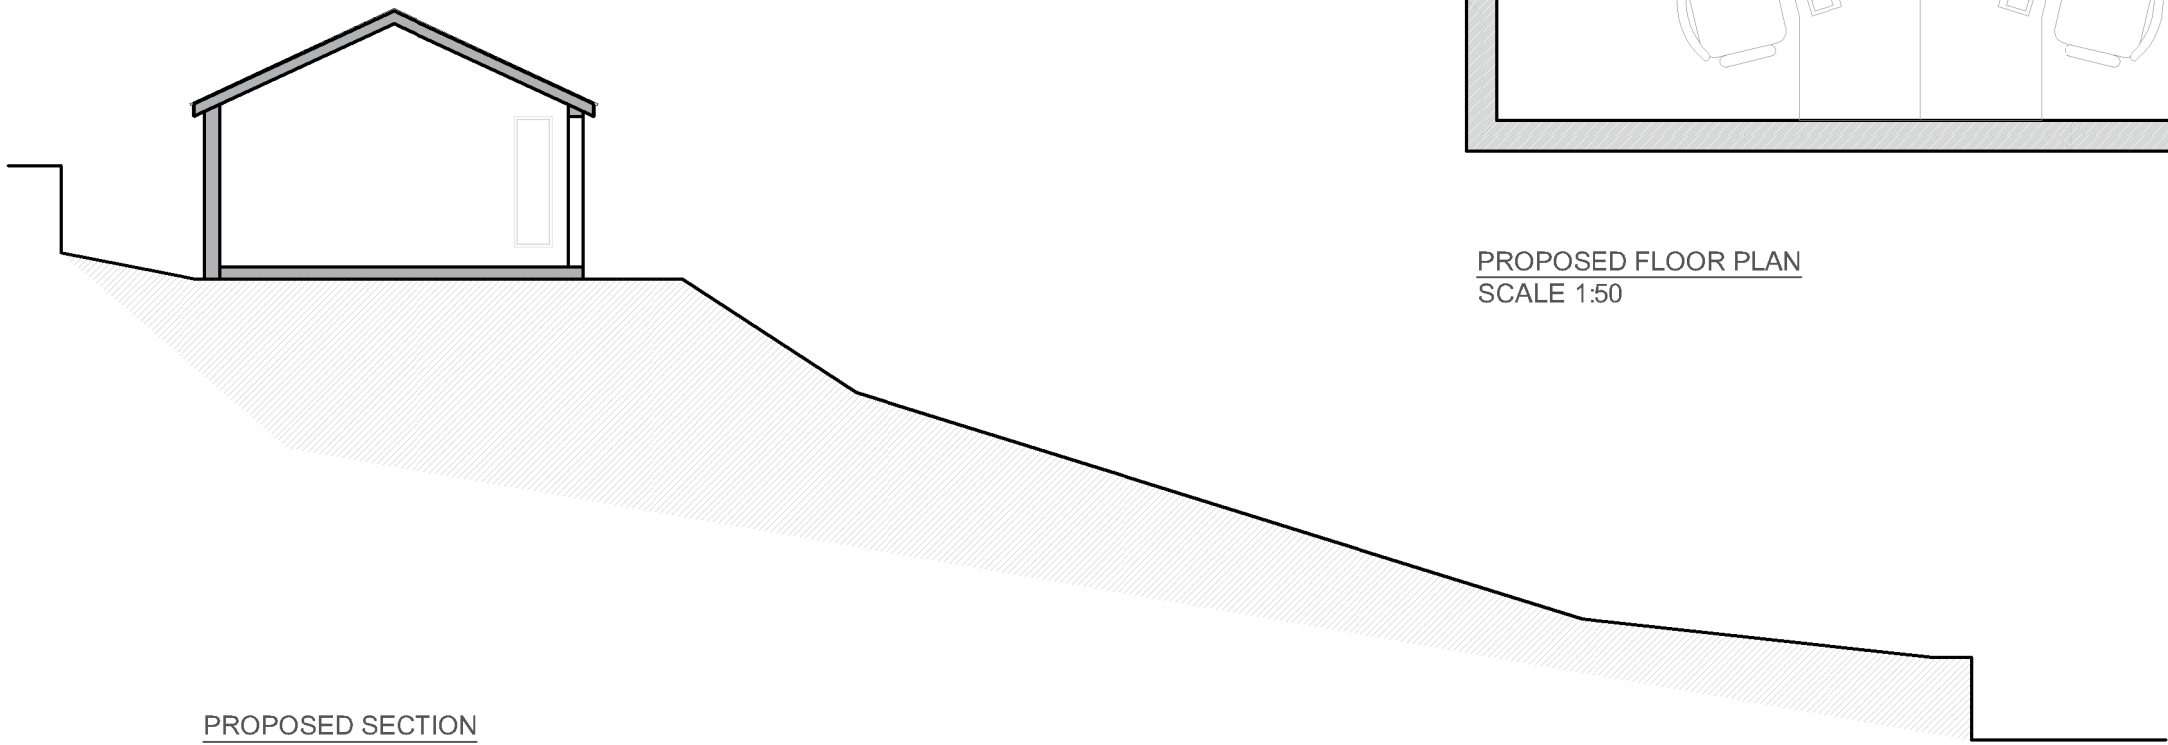

PROPOSED SECTION
SCALE 1:100

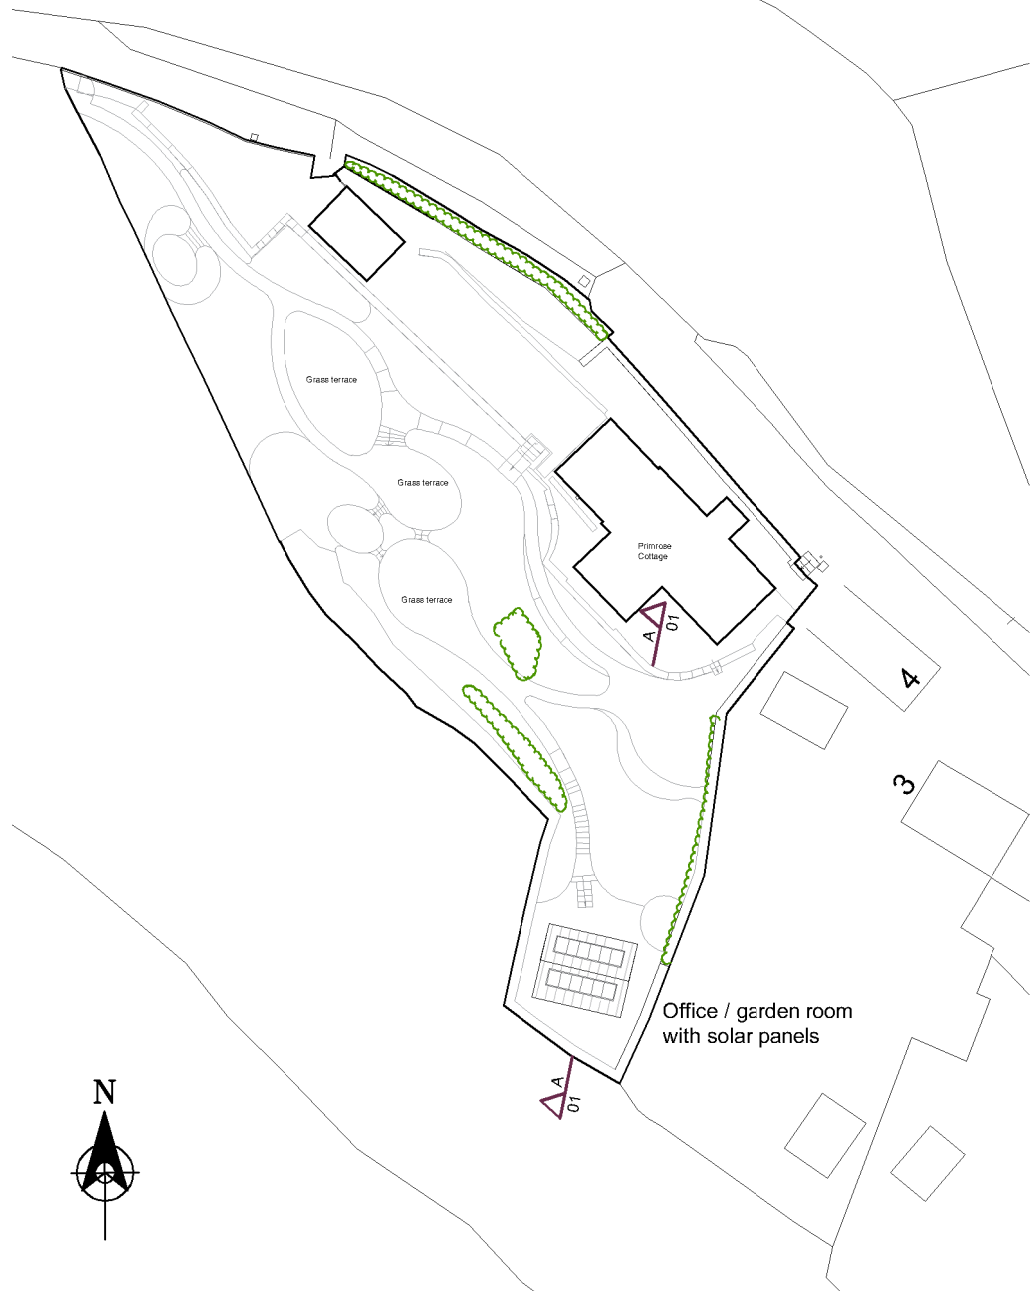


PROPOSED SITE PLAN
SCALE 1:500

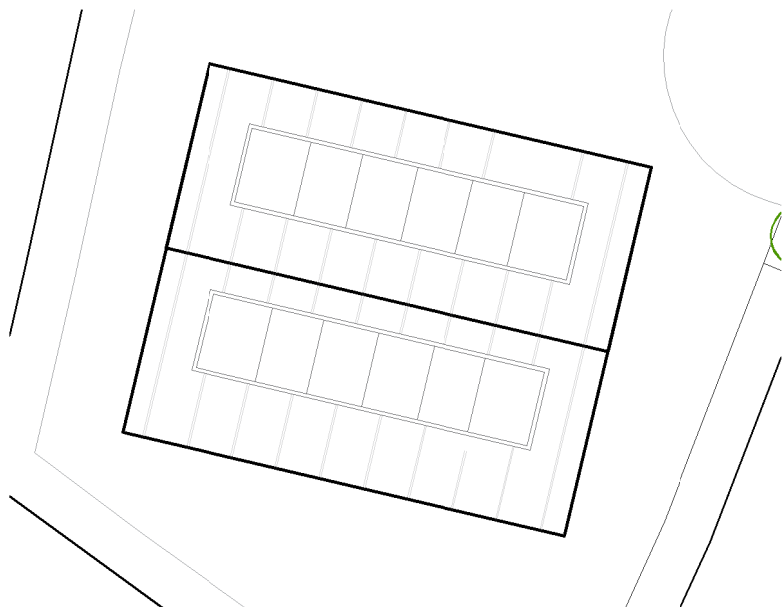

PROPOSED ROOF PLAN
SCALE 1:100

Do not scale off these drawings for construction purposes. If any discrepancies are found, please contact LSP architectural services.
This drawing and design is copyright and must not be reproduced in part or in whole unless agreed by LSP Partnership Ltd in writing.

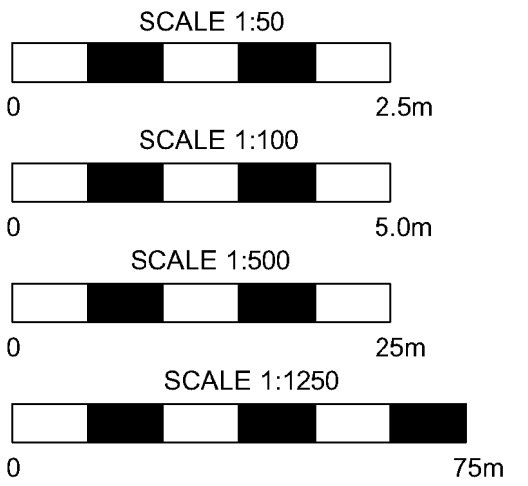

A	27.03.26	Rooflights removed / windows updated	LH
Rev	Date	Details	
LSP Architectural Services www.lsparchitecturalservices.com 5 Moorshill Cottages Stoke St Michael Somerset BA3 5JZ lsparchitecturalservices@gmail.com Mobile: 07910 454898 - 07890511507 LSP Partnership Ltd - 15898276			
LABC Registered Partner Authority Scheme			
CLIENT: Jo Clayton			
SITE ADDRESS: Primrose Cottage, Lower Kingsdown Road, Kingsdown, Corsham, SN13 8AZ			
PROJECT: Garden room			
TITLE: Existing site plan, section and location plan Proposed elevations, floor plan, section, roof and site plan			
SCALE: 1:50 or as shown @ A1			
DRAWN: LH/SH		DATE: 5 th February 2026	
DRAWING NO: 130 - 01			REV: A