


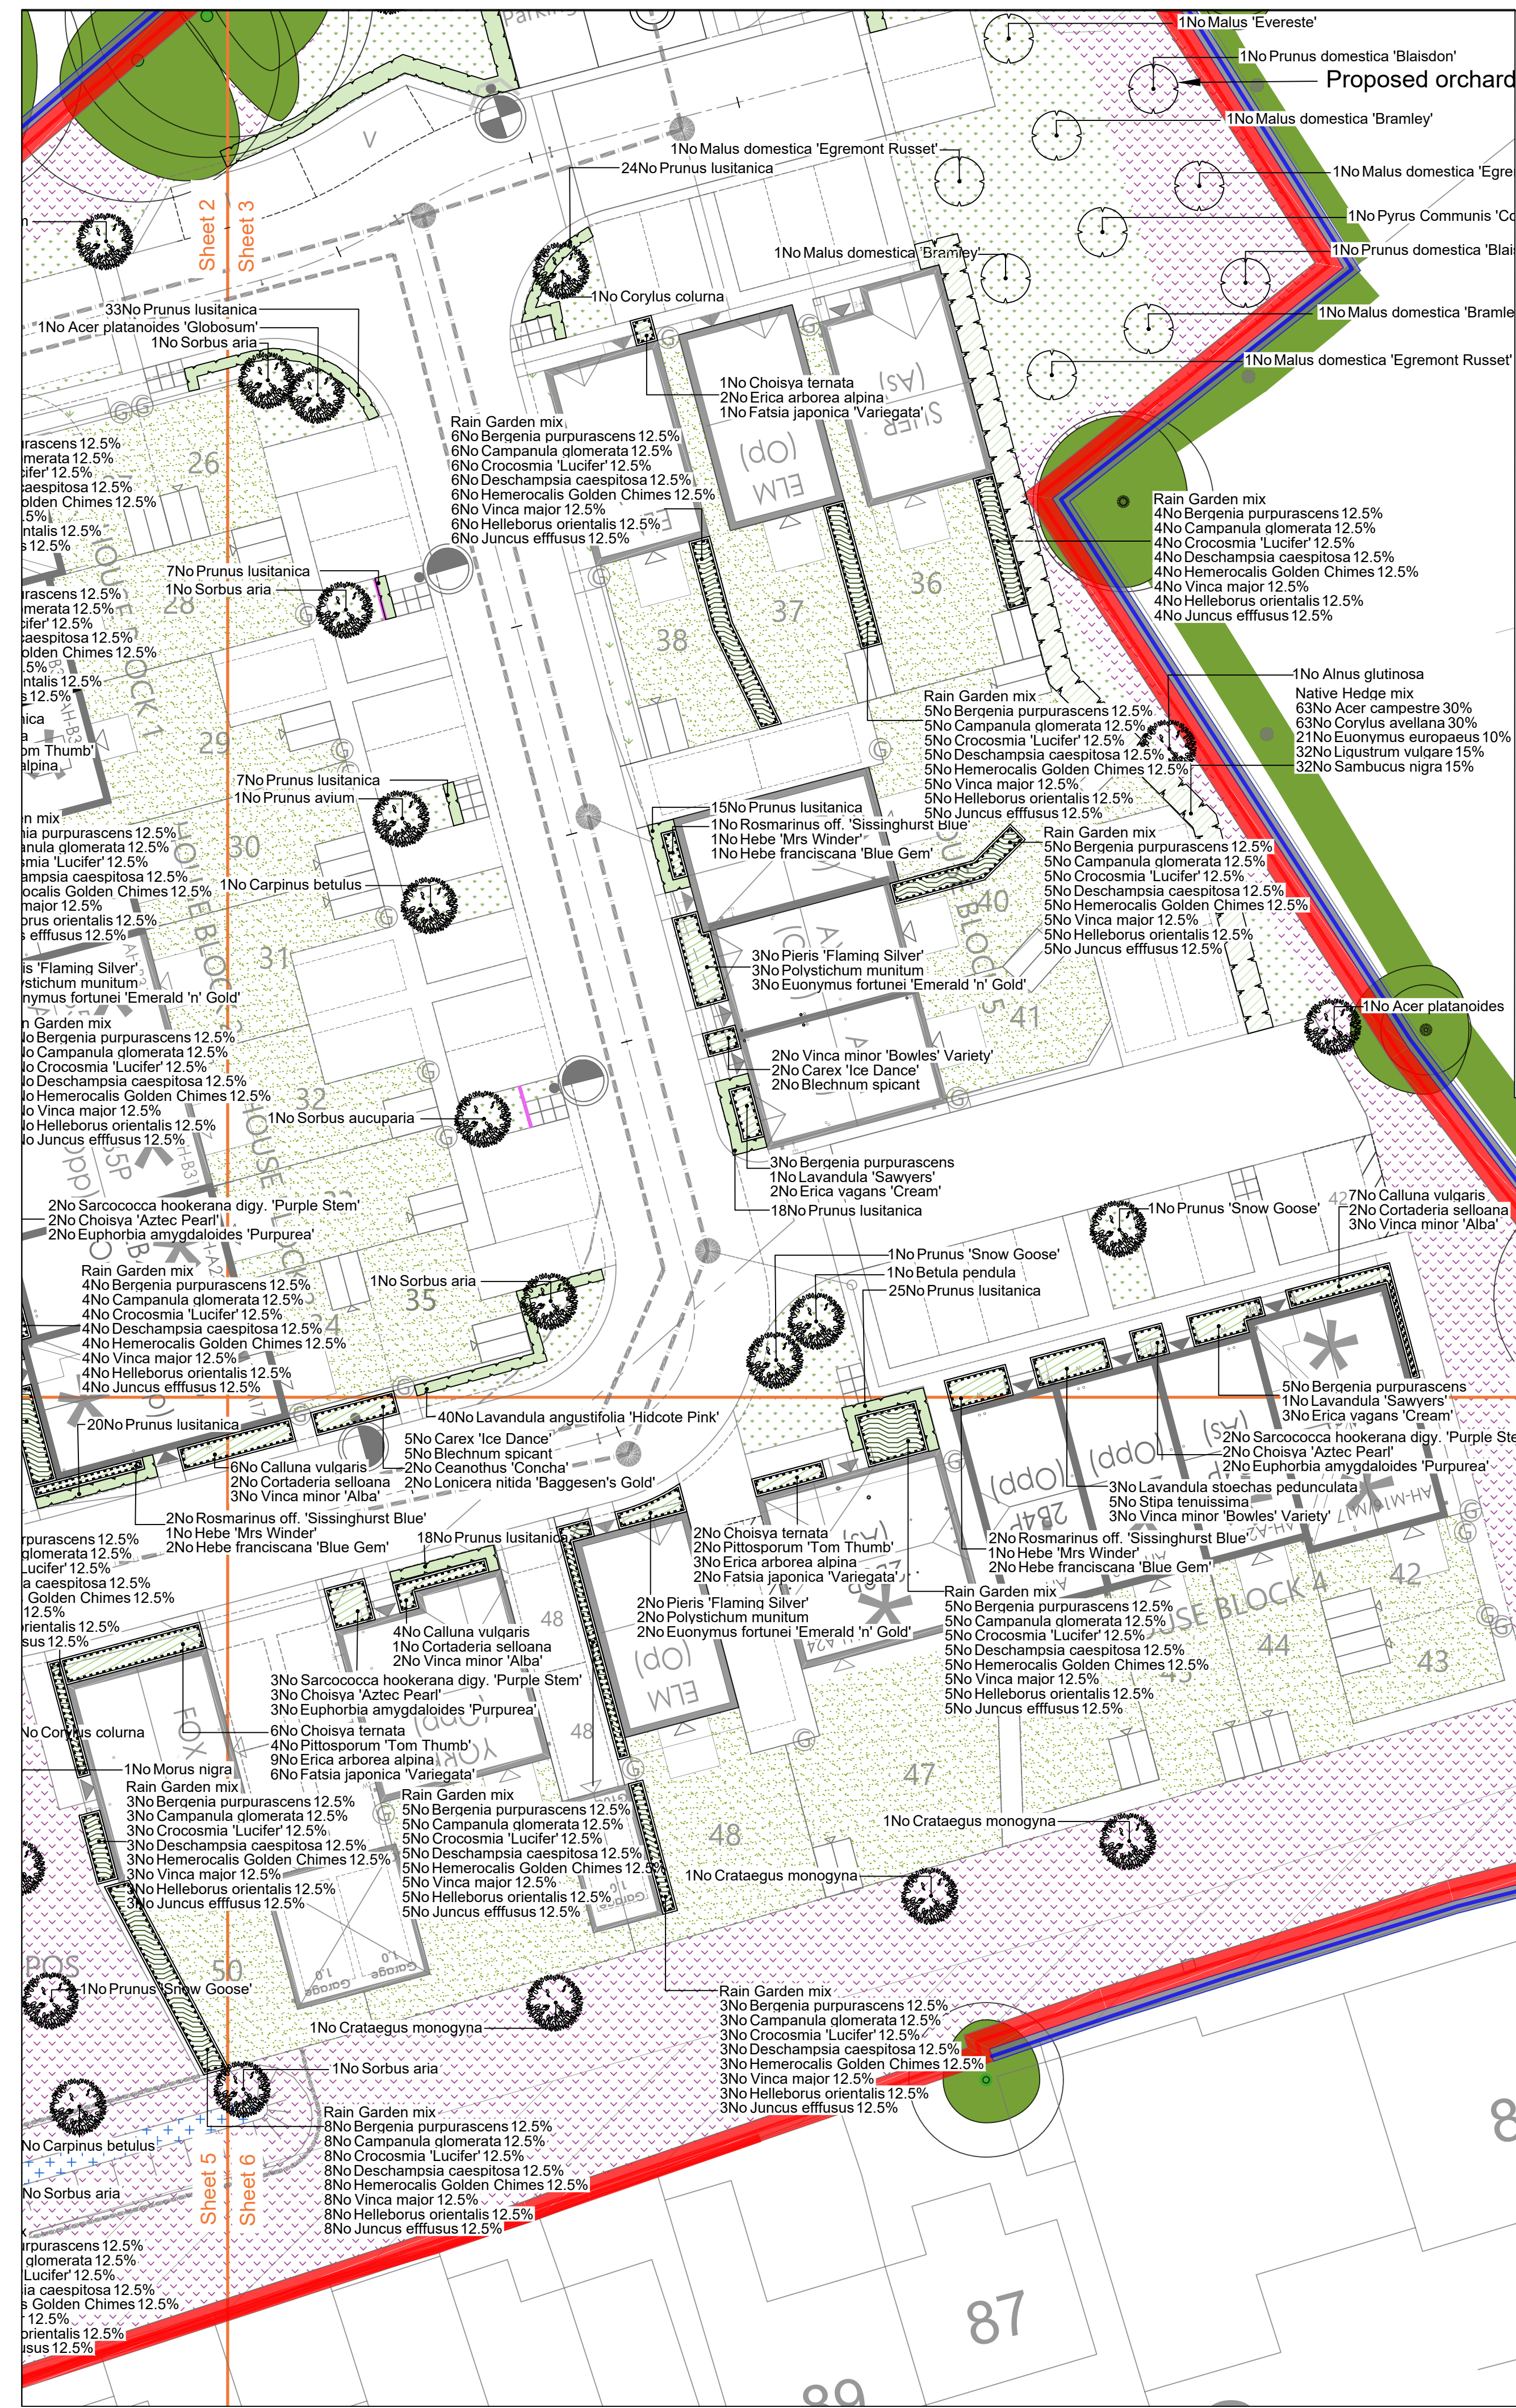

Trees					
Species Name	Girth	Height	Density	Specification	No.
Acer campestre	18-20cm	100-125cm	0.4Ctr	Double Staggered at 0.3m offset	184
Acer platanoides	18-20cm	425-600cm	Counted	3x Extra Heavy Standard, Clear Stem minimum 200	RB 1
Acer platanoides 'Globosum'	18-20cm	350-400cm	Counted	3x Extra Heavy Standard, Clear Stem minimum 200	RB 2
Acer rubrum	14-16cm	400-450cm	Counted	3x Extra Heavy Standard, Clear Stem min. 200 & brks	RB3
Alnus cordata	14-16cm	400-450cm	Counted	3x Extra Heavy Standard, Clear Stem 175-200, 5 brks	RB1
Alnus glutinosa	18-20cm	425-600cm	Counted	3x Extra Heavy Standard, Clear Stem minimum 200	RB 4
Betula pendula	18-20cm	450-500cm	Counted	3x Extra Heavy Standard, Clear Stem minimum 200	RB 3
Carpinus betulus	18-20cm	450-500cm	Counted	3x Extra Heavy Standard, Clear Stem minimum 200	RB 7
Carpinus betulus	80-100cm	5/m²		Transplant BR, Planted in mixed native hedge	305
Corylus avellana	100-125cm	0.4Ctr	Double Staggered at 0.3m offset	Transplant BR, Planted and maintained as mixed hedge	184
Corylus avellana	80-100cm	5/m²		Transplant BR, Planted in mixed native hedge	115
Crataegus monogyna	18-20cm	450-500cm	Counted	3x Extra Heavy Standard, Clear Stem minimum 200	RB 3
Crataegus monogyna	80-100cm	5/m²		Transplant BR, Planted in mixed native hedge	115
Crataegus monogyna	16-18cm	400-450cm	Counted	3x Extra Heavy Standard, Clear Stem minimum 200	RB 4
Euonymus europaeus	100-125cm	0.4Ctr	Double Staggered at 0.3m offset	Transplant BR, Planted and maintained as mixed hedge	62
Euonymus europaeus	80-100cm	5/m²		Transplant BR, Planted in mixed native hedge	115
Liquidambar 'Worplesdon'	18-20cm	450-500cm	Counted	3x Extra Heavy Standard, Clear Stem minimum 200	RB 1
Malus 'Evereste'	18-20cm	400-500cm	Counted	3x Extra Heavy Standard, Clear Stem minimum 200	RB 1
Malus domestica 'Bramley'	18-20cm	400-500cm	Counted	3x Extra Heavy Standard, Clear Stem minimum 200	RB 3
Malus domestica 'Egremont Russet'	18-20cm	400-500cm	Counted	3x Extra Heavy Standard, Clear Stem minimum 200	RB 3
Malus sylvestris	18-20cm	400-500cm	Counted	3x Extra Heavy Standard, Clear Stem minimum 200	RB 1
Morus nigra	18-20cm	425-600cm	Counted	3x Extra Heavy Standard, Clear Stem minimum 200	RB 4
Prunus 'Snow Goose'	18-20cm	400-500cm	Counted	3x Extra Heavy Standard, Clear Stem minimum 200	RB 7
Prunus avium	18-20cm	450-500cm	Counted	3x Extra Heavy Standard, Clear Stem minimum 200	RB 4
Prunus domestica 'Blaision'	18-20cm	450-500cm	Counted	3x Extra Heavy Standard, Clear Stem minimum 200	RB 2
Prunus communis 'Conference'	12-14cm	350-425cm	Counted	3x Heavy Standard, Clear Stem 175-200, 3/5 brks	RB 1
Quercus robur	14-16cm	400-450cm	Counted	3x Extra Heavy Standard, Clear Stem 175-200, 5 brks	RB 2
Sorbus aria	18-20cm	400-450cm	Counted	3x Extra Heavy Standard, Clear Stem minimum 200	RB 6
Sorbus aucuparia	18-20cm	400-450cm	Counted	3x Extra Heavy Standard, Clear Stem minimum 200	RB 1

Shrubs				
Species Name	Height	Pot Size	Specification	Density
Calluna vulgaris	5L	5L	Bushy	5/m²
Ceanothus 'Concha'	80-100cm	3L	Bushy	4/6 brks
Choisya 'Aztec Pearl'	30-40cm	3L	Bushy	5 brks
Choisya ternata	30-40cm	3L	Bushy	4 brks
Cistus purpureus 'Alan Fradd'	40-60cm	5-7.5L	Bushy	6 brks
Erica arborea alpina	3L	3L	Bushy	5/m²
Erica vagans 'Cream'	20-30cm	3L	Bushy	5 brks
Euonymus fortunei 'Emerald 'n' Gold'	25-30cm	3L	Bushy	9 brks
Fatsia japonica 'Variegata'	30-40cm	3L	Leader	3/m²
Hebe 'Green Globe'	20-30cm	3L	Bushy	9 brks
Hebe 'Mrs Winder'	30-40cm	3L	Bushy	5 brks
Hebe 'Red Edge'	30-40cm	5-7.5L	Bushy	7 brks
Hebe franciscana 'Blue Gem'	20-30cm	3L	Bushy	7 brks
Hedera helix 'Erecta'	20-30cm	3L	Bushy	7 brks
Lavandula 'Sawyers'	20-30cm	3L	Bushy	6/9 brks
Lavandula angustifolia 'Hidcote Pink'	20-30cm	3L	Bushy	7 brks
Lavandula stoechas pedunculata	20-30cm	3L	Bushy	7 brks
Ligustrum vulgare	100-125cm	0.4Ctr	Double Staggered at 0.3m offset	184
Lonicera nitida 'Baggesen's Gold'	30-40cm	3L	Bushy	5 brks
Mahonia media 'Charity'	40-60cm	5-7.5L	Bushy	2 brks
Pieris 'Flaming Silver'	30-40cm	3L	Bushy	5 brks
Pittosporum 'Tom Thumb'	20-30cm	3L	Bushy	5 brks
Pittosporum tenuifolium 'Tom Thumb'	20-30cm	3L	Bushy	5 brks
Potentilla fruticosa 'Abbotswood'	30-40cm	3L	Bushy	5 brks
Prunus lusitanica	80-100cm	5L	Bushy	4 brks
Pyracantha coccinea 'Red Cushion'	30-40cm	3L	Bushy	6/9 brks
Rosmarinus officinalis 'Sissinghurst Blue'	30-40cm	3L	Bushy	5 brks
Rosmarinus officinalis 'Miss Jessop's Upright'	30-40cm	3L	Bushy	5 brks
Sambucus nigra	100-125cm	0.4Ctr	Double Staggered at 0.3m offset	184
Sarcococca hookerana digy. 'Purple Stem'	30-40cm	3L	Bushy	6 brks
Skimmia japonica	30-40cm	3L	Bushy	4 brks
Sorbus japonica 'Little Princess'	30-40cm	3L	Bushy	7 brks
Viburnum opulus	80-100cm	3L	Bushy	7 brks
Vinca major	50-60cm	3L	Several shoots	5/m²
Vinca minor 'Alba'	5-7.5L	5L	Several shoots	5 brks
Vinca minor 'Bowles' Variety'	5-7.5L	5L	Several shoots	5 brks
Vinca minor 'Bowles' Variety'	5-7.5L	5L	Several shoots	5 brks

Herbaceous					
Species Name	Height	Pot Size	Specification	Density	No.
Agrostis reptans 'Catin's Giant'	5L	Full Pot	5/m²	34	
Bergenia purpurascens	3L	Full Pot	5/m²	340	
Bergenia purpurascens	3L	Full Pot	5/m²	23	
Campanula glomerata	3L	Full Pot	5/m²	340	
Crocsmia 'Lucifer'	3-4L	Full Pot	5/m²	340	
Euphorbia amygdaloides 'Purpurea'	5L	Full Pot	3/m²	10	
Helleborus orientalis	3L	Full Pot	5/m²	340	
Hemerocallis Golden Chimes	3L	Full Pot	5/m²	340	

Ferns					
Species Name	Height	Pot Size	Specification	Density	No.
Blechnum spicant	5L	Full Pot	5/m²	49	
Polystichum munitum	5L	Full Pot	2/m²	14	

Marginal / Aquatics					
Species Name	Pot Size	Specification	Density	No.	
Carex acuta	2L	Well Rooted	4/m²	53	
Carex pseudocyperus	2L	Well Rooted	4/m²	53	
Juncus effusus	2L	Well Rooted	4/m²	53	
Mentha aquatica	2L	Well Rooted	4/m²	53	
Myosotis scorpioides	2L	Well Rooted	4/m²	53	

Grasses					
Species Name	Height	Pot Size	Specification	Density	No.
Carex 'Ice Dance'	3L	Full Pot	5/m²	79	
Cortaderia selloana	3L	Full Pot	1/m²	11	
Deschampsia caespitosa	3L	Full Pot	5/m²	340	
Juncus effusus	3L	Full Pot	5/m²	340	
Stipa tenuissima	5-7.5L	Full Pot	4/m²	15	

Legend

- Existing trees to be retained and protected during construction
- Proposed tree planting within soft landscape. Full planting schedule on sheet 6 and tree pit detail on sheet 1.
- Proposed fruit tree within soft landscape
- Proposed *Prunus lusitanica* and *Lavandula angustifolia* 'hidcote pink' hedge planting to be planted in a single row at 330mm centres
- Proposed mixed native hedge planting to be planted in a double staggered row 300mm apart and at 400mm centres in each row. To be maintained at 1m height and 1.8m height adjacent to site boundaries
- Proposed shrub mix planting to receive 75mm bark mulch after planting operations
- Proposed scrub mix to be planted in groups of 5-7 no. of each species and as above
- Rain Gardens to be installed in line with engineer specification and to be edged with 40-100mm size locally sourced river cobbles with a small cluster of cobble around RWP outlet to reduce erosion and entire bed mulched with 75mm depth bark mulch after planting operations.
- Plants to be distributed evenly across the rain garden bed.
- Proposed marginal aquatic planting mix, to be planted in groups of 5-7 no. of each species.
- Existing Lowland Meadow to be retained
- Proposed pathway to be formed by mowing grass
- Proposed area to have Translocated meadow. Min. area of 206 m², final area subject to survey
- Proposed grass areas to receive good quality amenity grass turves laid in line with good horticultural practices
- Proposed grassland areas, EL1F mix as supplied by Emorsgate seeds, sown at 4 g/m², or equivalent.
- Proposed meadow mix, EM3 special general purpose meadow mixture as supplied by Emorsgate Seed, sown at 4 g/m², or equivalent.
- Proposed wet tolerant meadow mixture, to be seeded with EM8 seed mix as supplied by Emorsgate Seeds and sown at 4 grams per msq, or equivalent.
- Proposed root barrier
- Cut lines

Location plan@ NTS

D 30.03.26 Orchard tree updated RHP
C 27.03.26 Planting updated RHP
B 25.03.26 Trim Trail and lighting layout updated RHP
A 24.03.26 Layout updated RHP
rev date details drawn

Arbiculture
Archaeology
Ecology
Landscape Architecture

Phone: 01666 825646
Email: mail@acdenv.co.uk
Web: www.acdenvironmental.co.uk

project: Land to rear of 117 High Street, Dilton Marsh
client: Redcliffe Homes Limited

drawing: Soft Landscape Proposals
purpose: planning
date: March 2026
scale: 1:200@A1
drawing no: REDC25060 11D
Sheet 6
drawn: RHP checked: JC

Copyright of ACD Environmental Ltd. All rights described in Chapter IV of the Copyright, Designs and Patents Act 1988 have been generally asserted. 2011. Copyright of this plan remains with ACD until all fees have been paid in full.