


EXISTING SITE PLAN [SCALE 1:500]

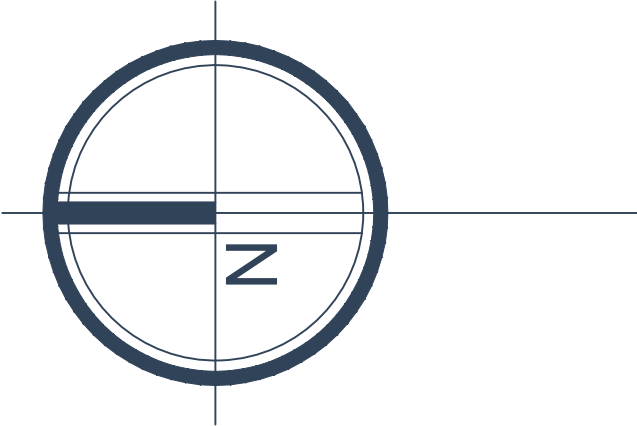

P04	Discrepancy in Red line boundary fixed	16.04.2026
P03	Change in description	02.02.2026
P02	Biodiversity additions	22.12.2025
P01	First Issue	20.10.2025

Drawn by	Checked by	Date created
MC	DW	September 2025

Project
AGM 2025 039
Ashley Stables, Box, Corsham, SN13 8AN.
Installation of an outdoor Riding Manège, a supporting temporary Log Cabin and extending the existing barn.

Title
Existing Site Plan

Drawing No.	Revision No.
2025_039_04	P04

Scale
1:500 @ A1