



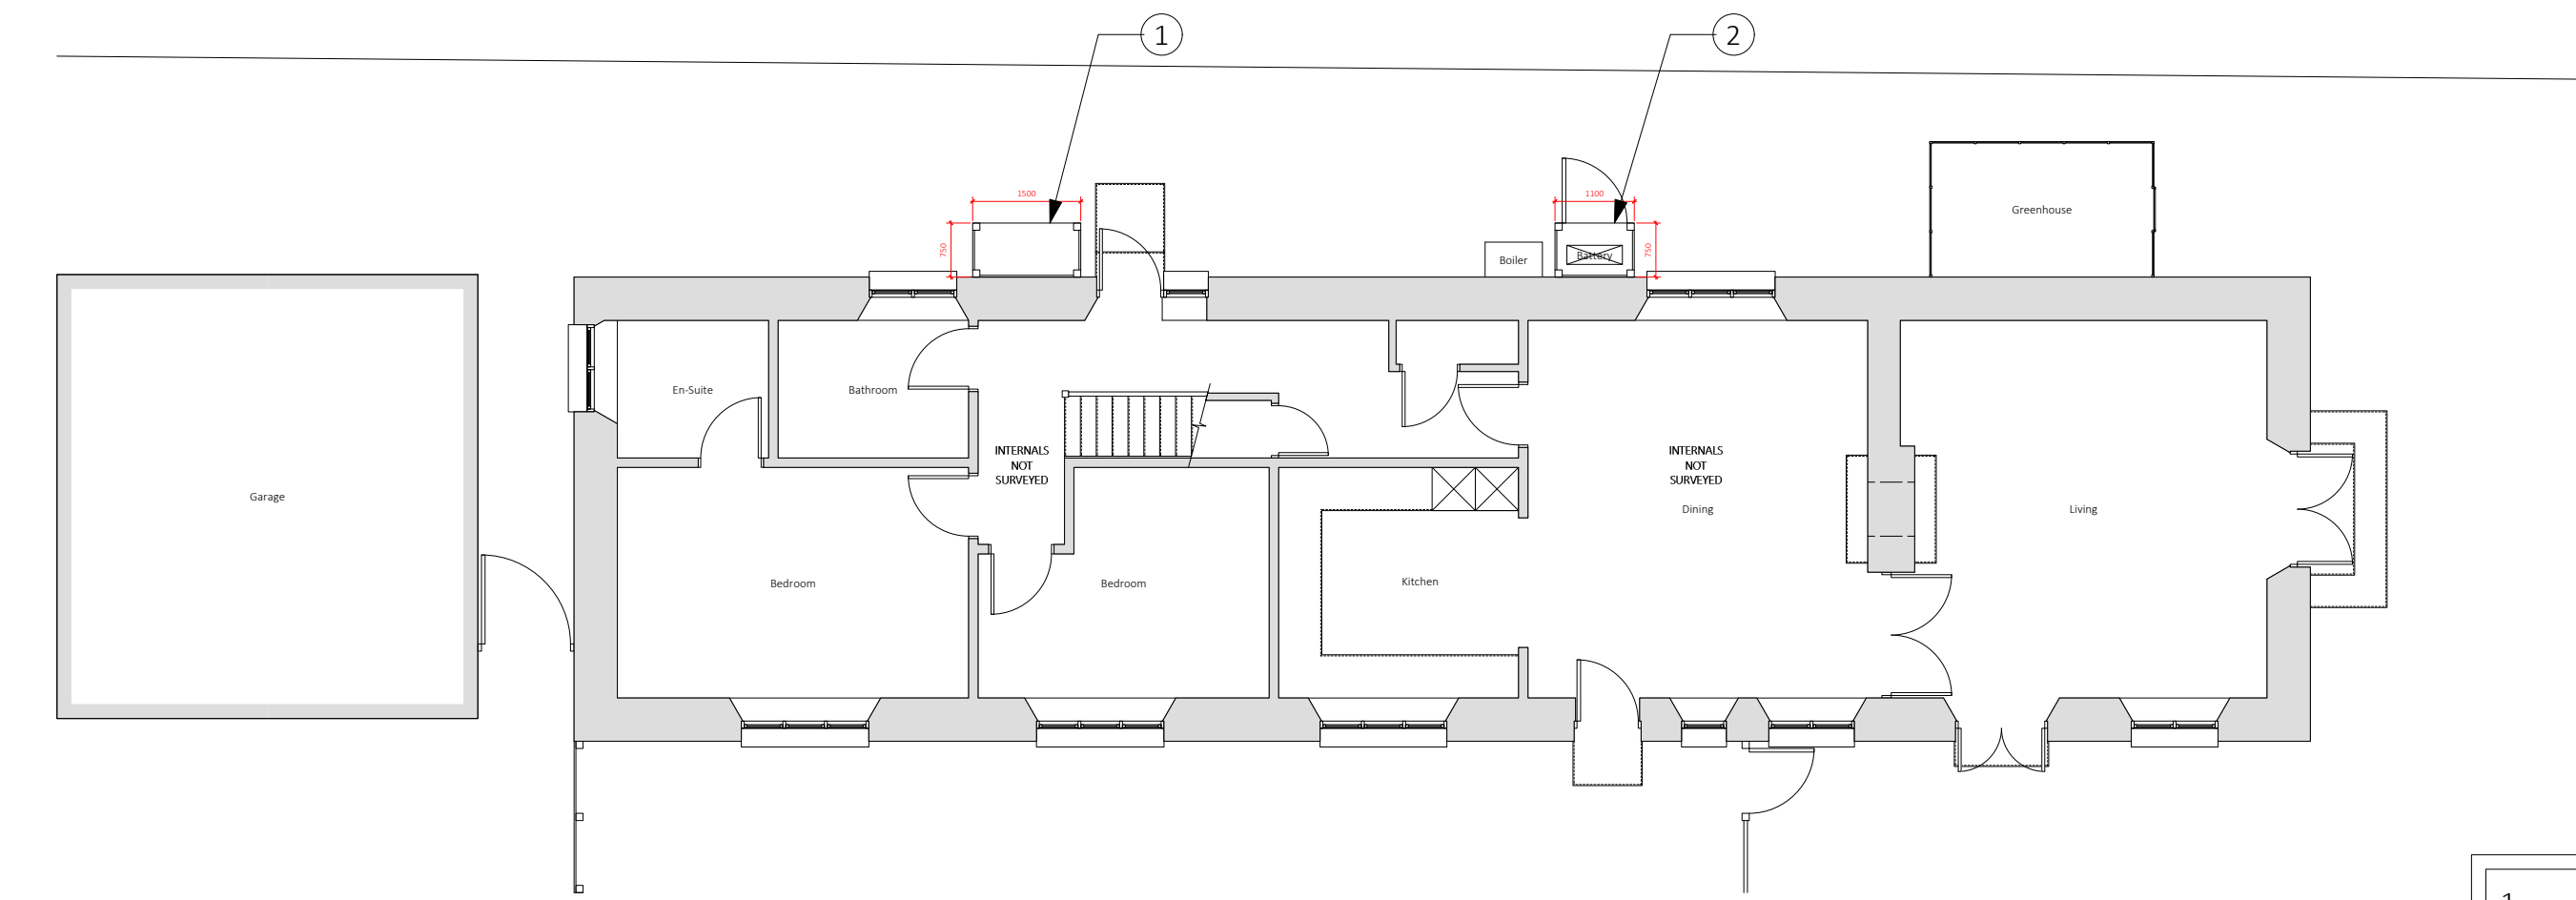

PLN Proposed GF Plan
01 1:100

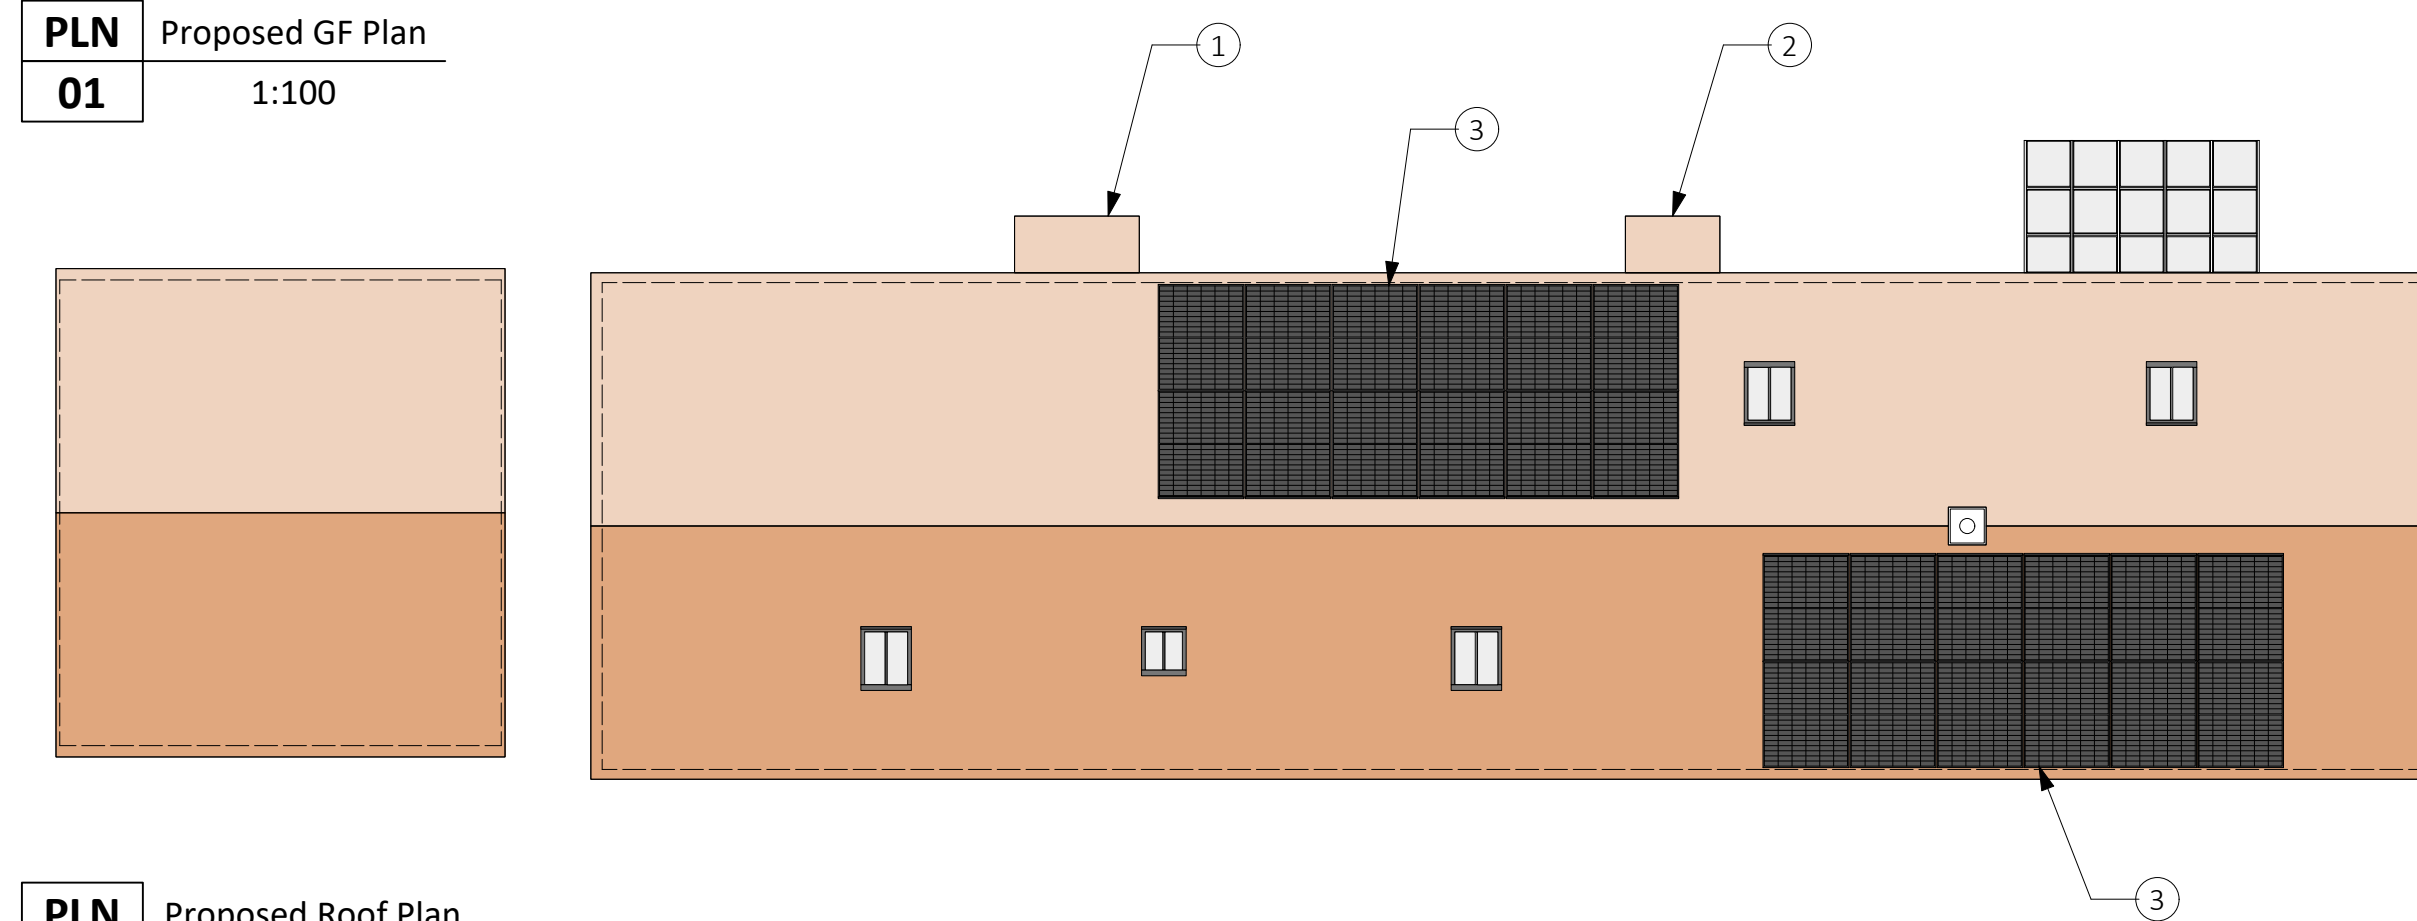


PLN Proposed Roof Plan
02 1:100


- 1 Timber Wood Store
- 2 Timber Battery Store (with access door)
- 3 10x Aiko Neostar 25+ 510W Dual Glass All Black ANC N-Type Mono Solar Panels (1955x1135mm) - No.20 in total
- 4 Fastensol Bracket and Rail System




ELV Proposed W Elevation
01 1:100

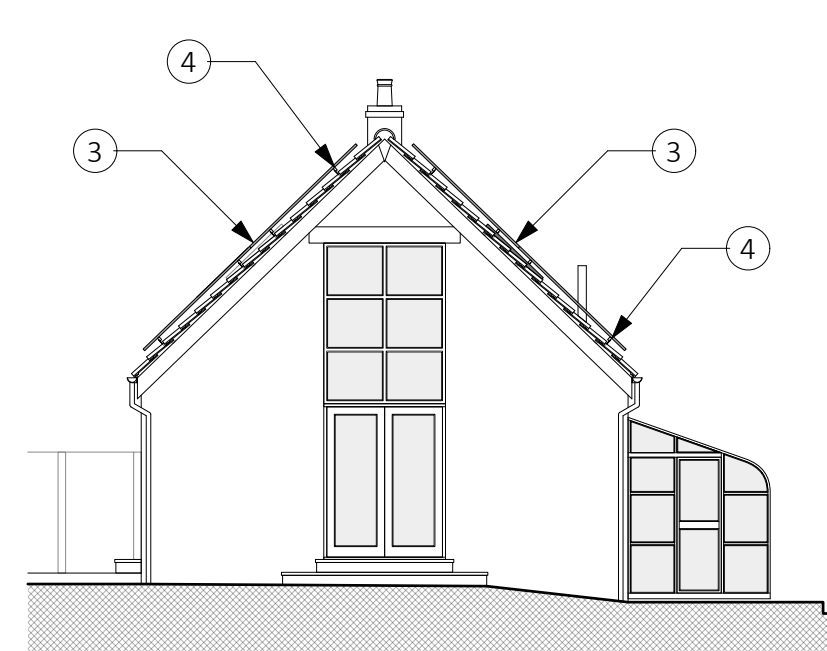


ELV Proposed S Elevation
02 1:100

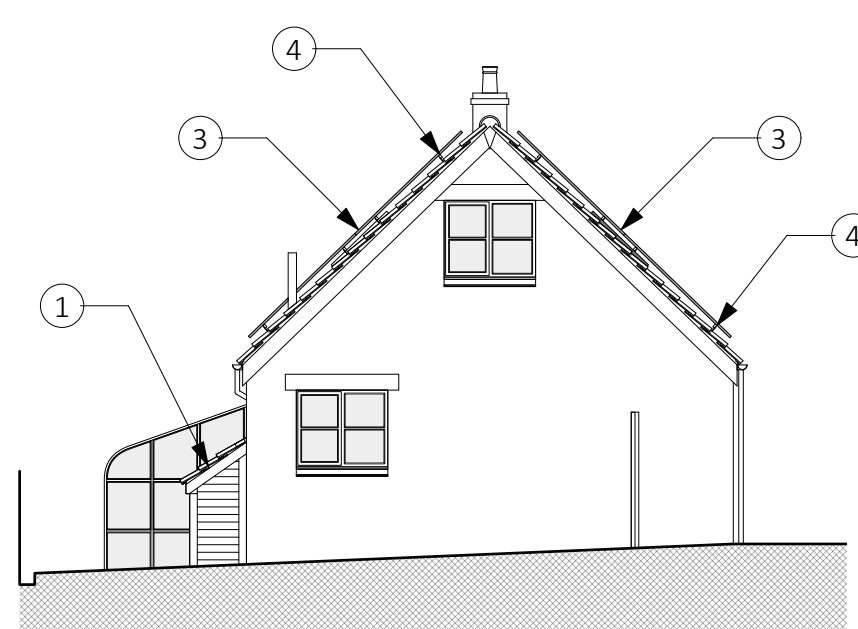


ELV Proposed N Elevation
03 1:100

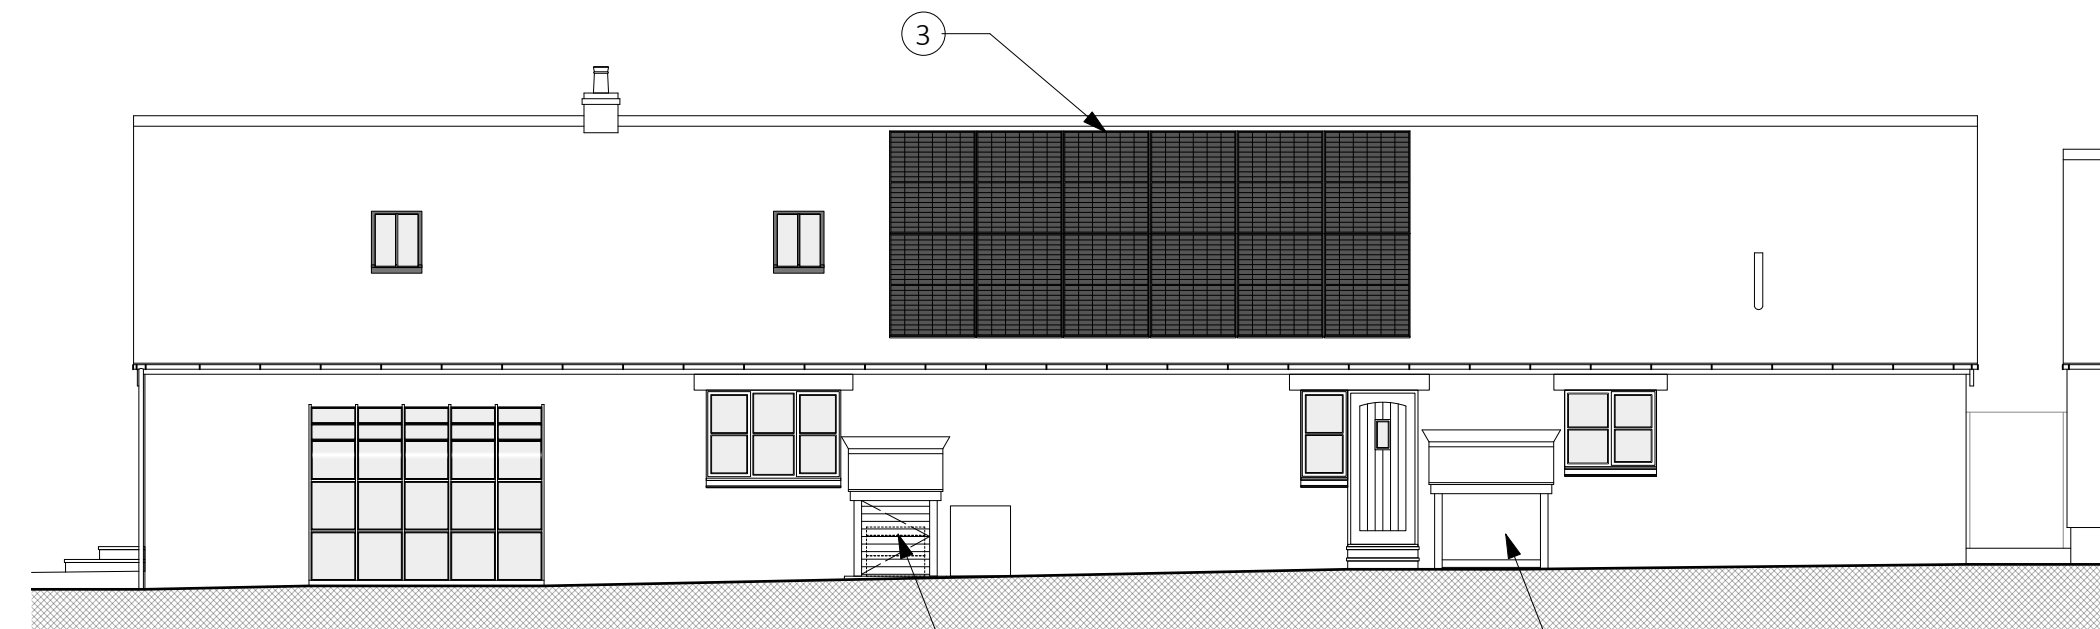

ELV Proposed E Elevation
04 1:100

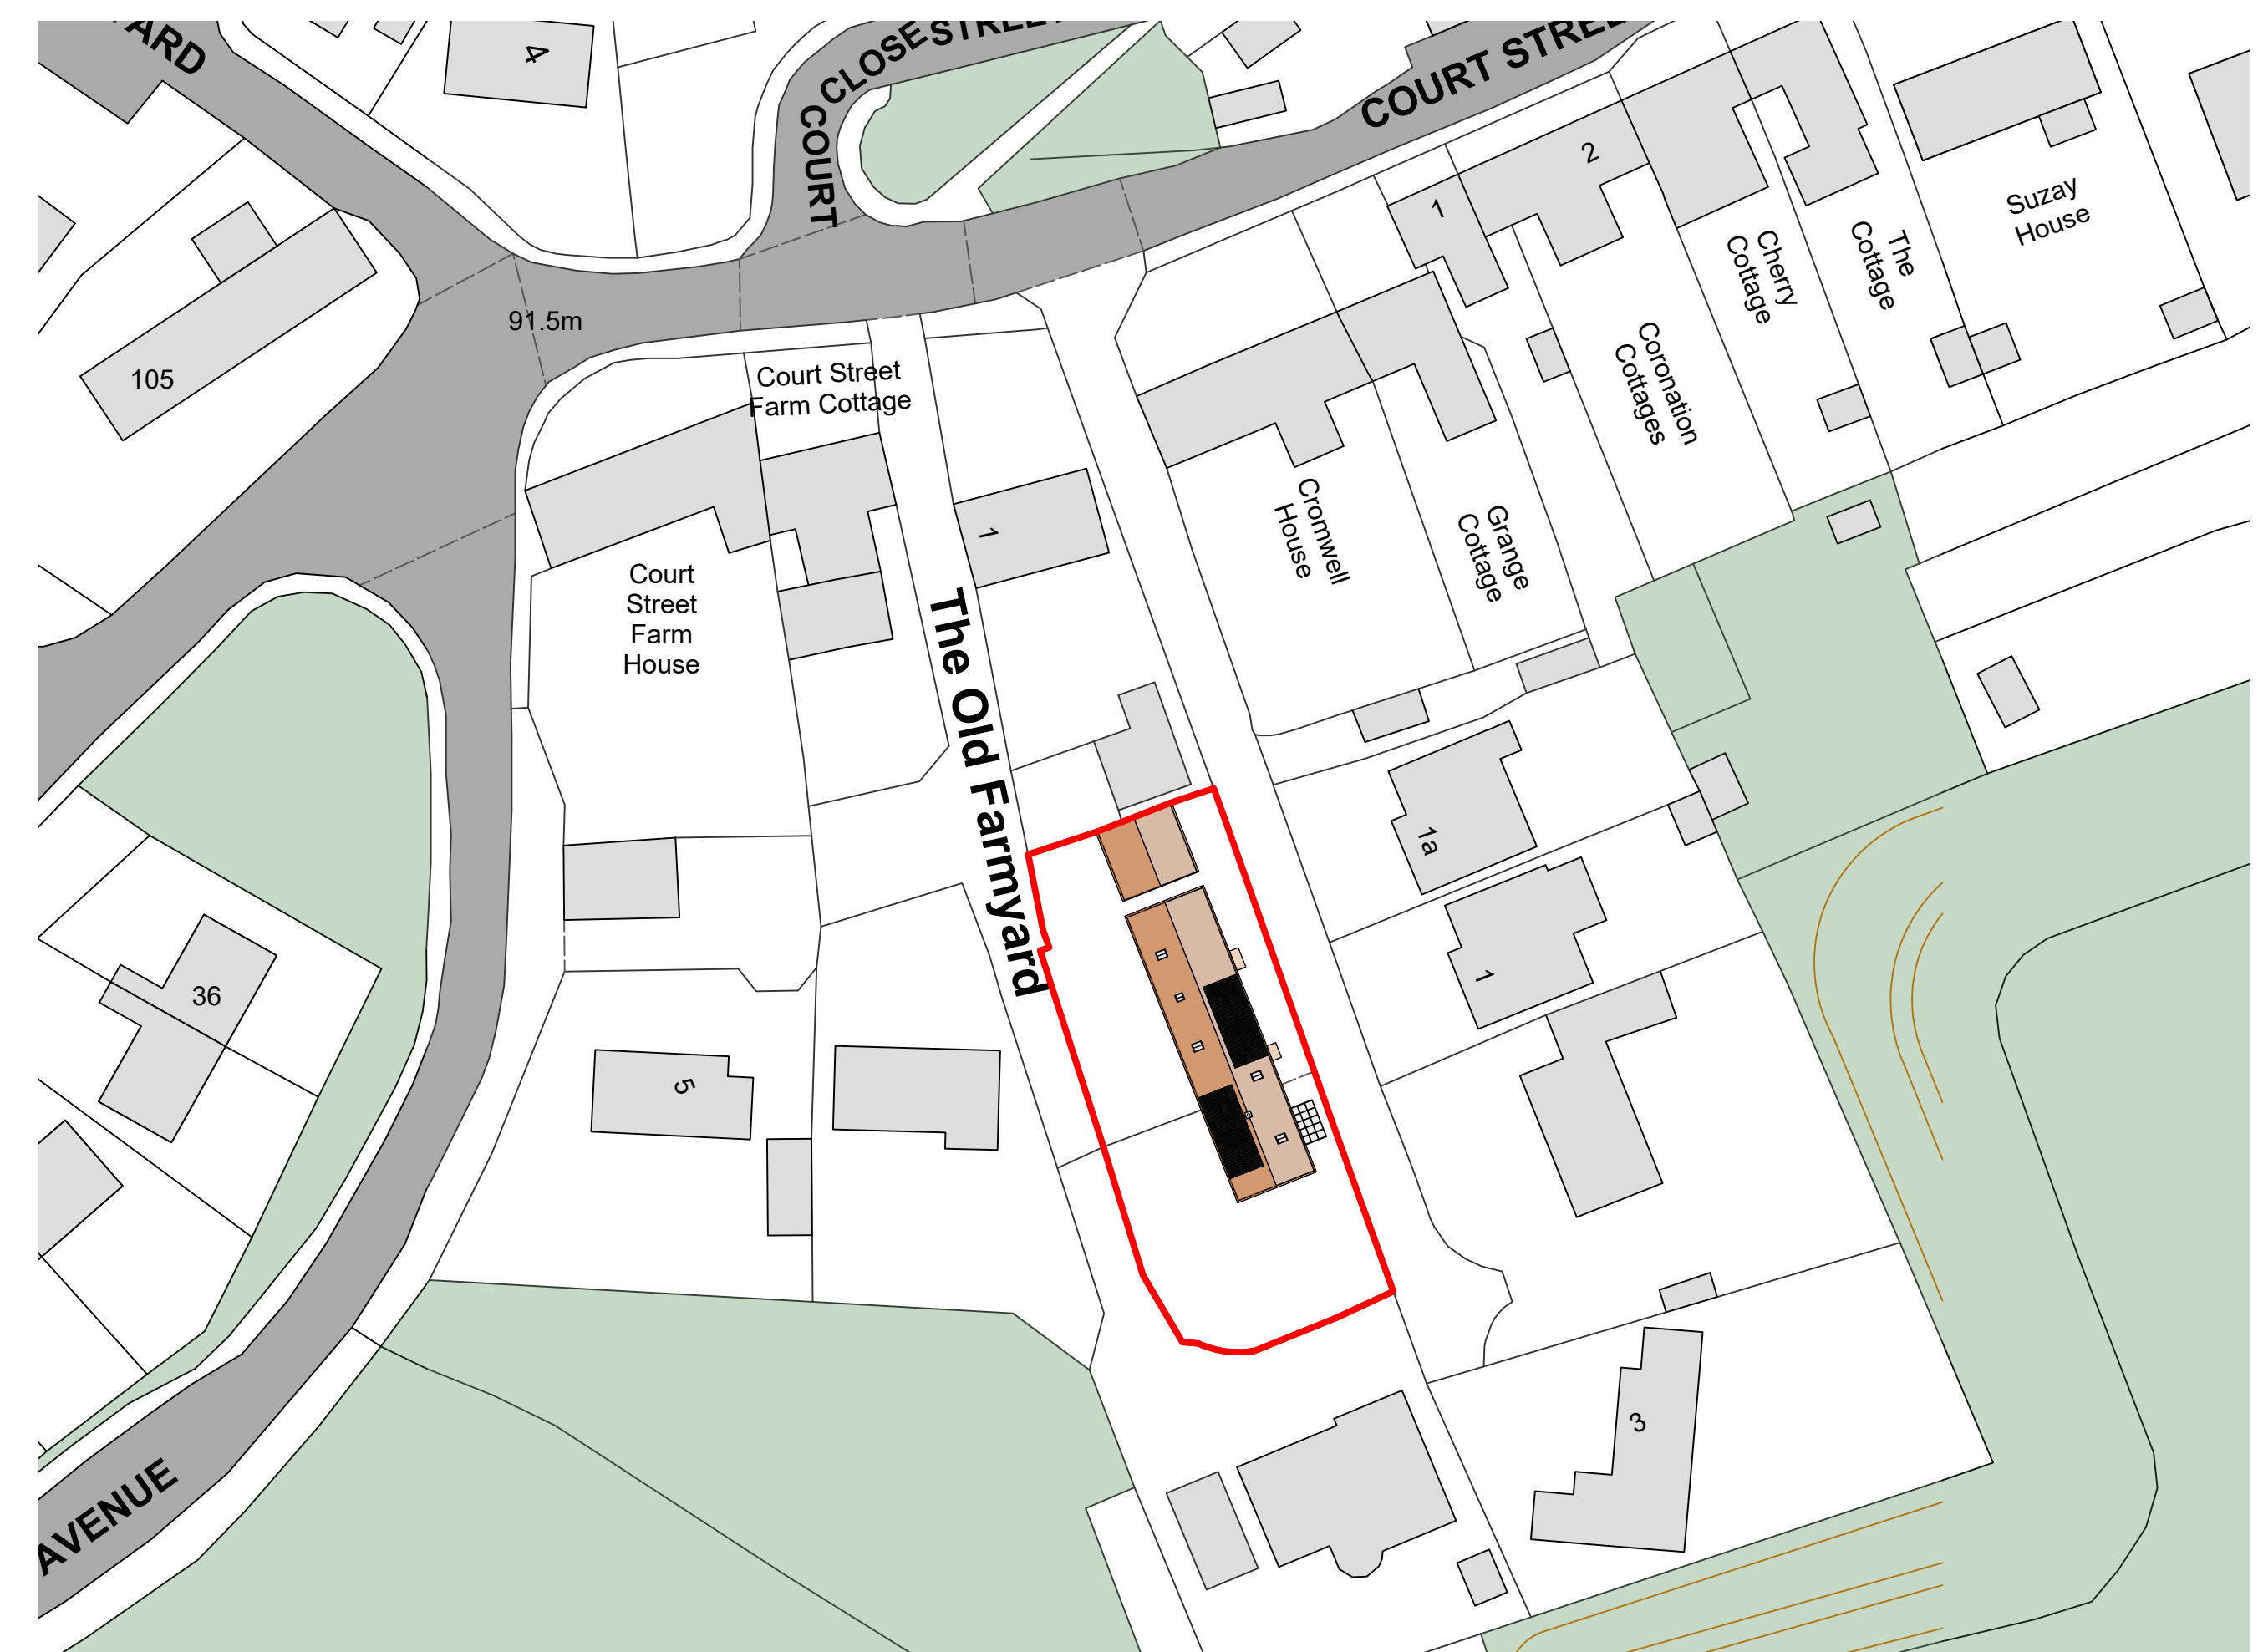

PLN Proposed Site Plan
03 1:500

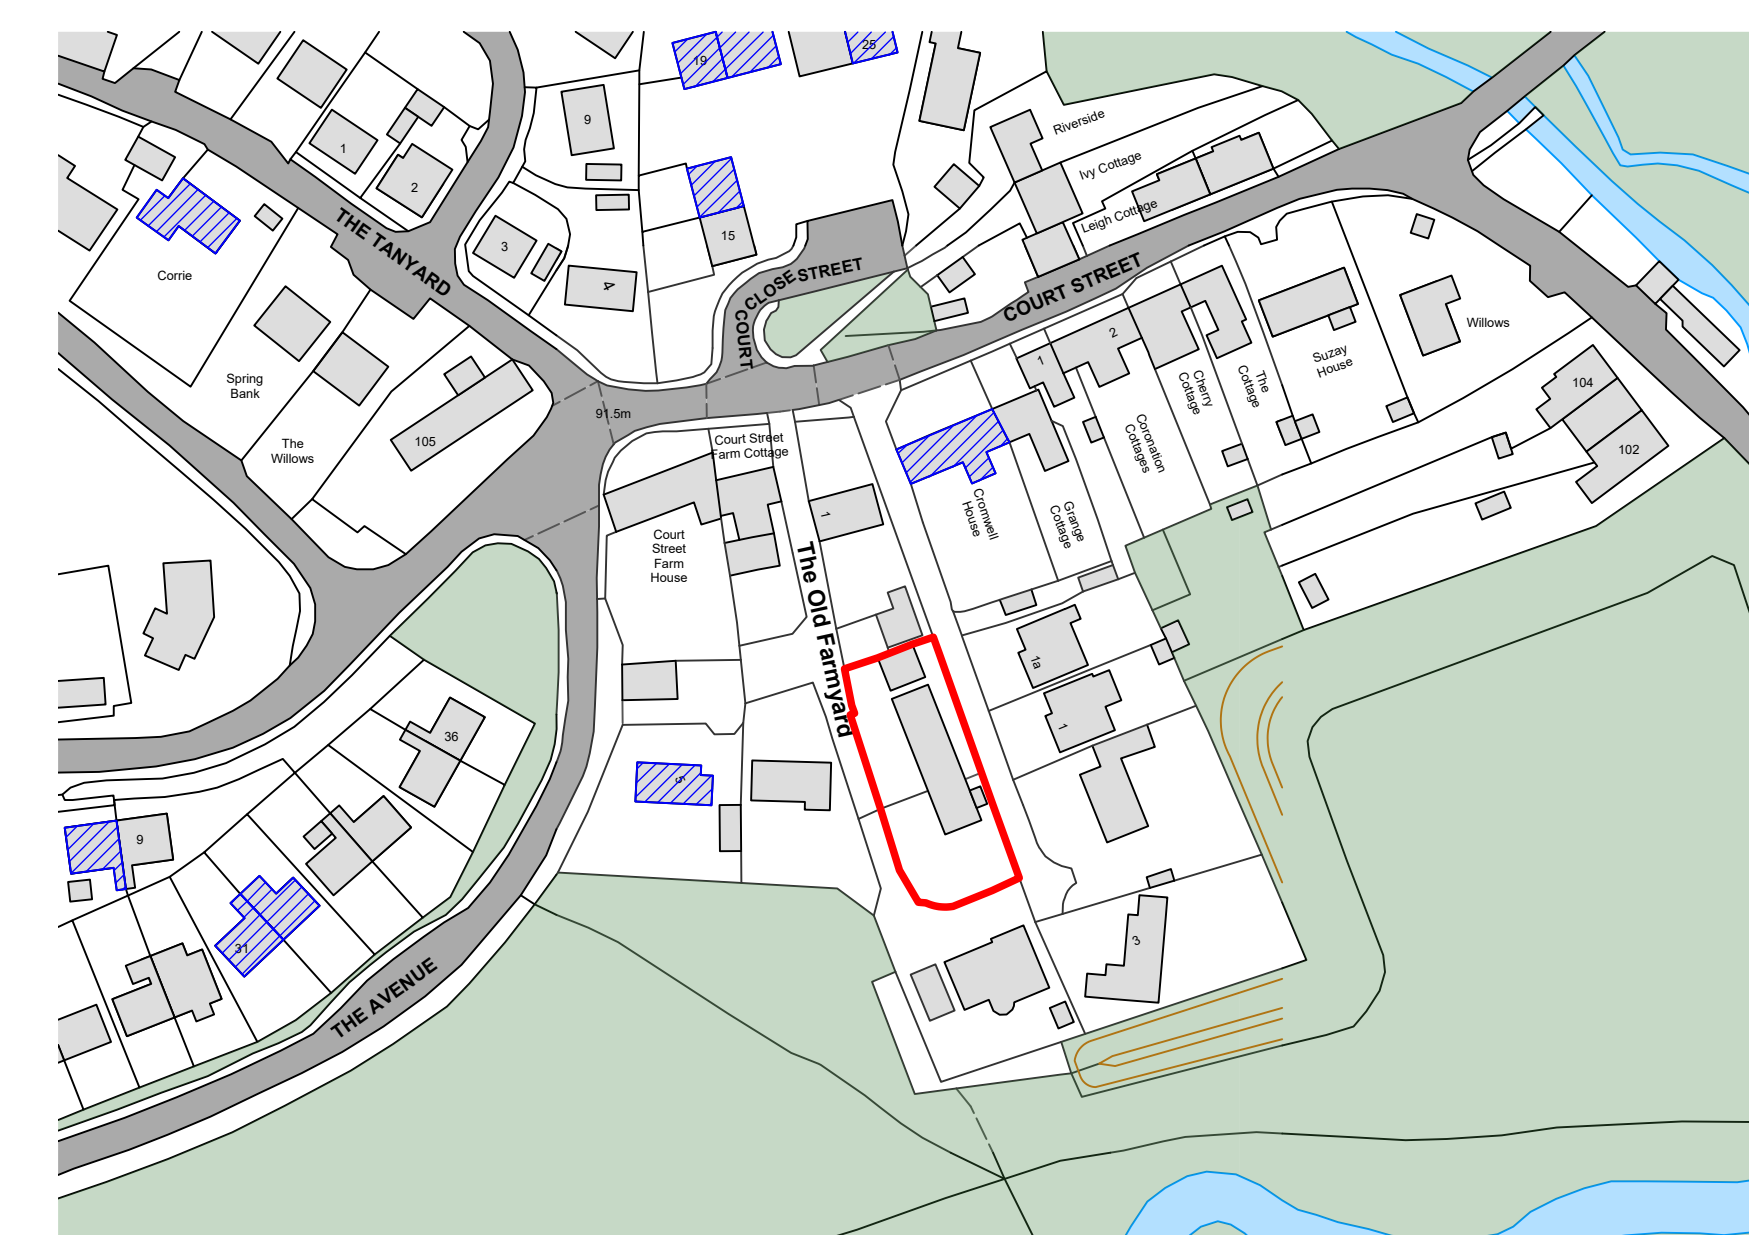

PLN Proposed Location Plan
04 1:1250

Neighbouring Properties with Solar Panels


0 25 50 75 100 125
Metres 1:1250

DESIGN



PAUL STEVENS ARCHITECTURE LTD
Unit 3 Boathouse Meadow Business Park
Cherry Orchard Lane
Salisbury
Wiltshire
SP2 7LD
Tel No: 01722 349384

THIS DRAWING IS COPYRIGHT AND MUST NOT BE COPIED OR USED WITHOUT WRITTEN CONSENT. DO NOT SCALE FROM THIS DRAWING - FIGURED DIMENSIONS ONLY. ALL DIMENSIONS AND LEVELS TO BE VERIFIED ON SITE PRIOR TO WORKS. ANY DISCREPANCIES MUST BE REPORTED TO THE ARCHITECT IMMEDIATELY. THIS DRAWING IS FOR [PLANNING / BUILDING REGULATIONS] PURPOSES ONLY UNLESS EXPRESSLY STATED OTHERWISE. ALL STRUCTURAL ELEMENTS AND SPECIALIST INSTALLATIONS TO BE DESIGNED AND CERTIFIED BY OTHERS. CONTRACTORS ARE RESPONSIBLE FOR SAFE WORKING PRACTICES AND COMPLIANCE WITH CURRENT REGULATIONS.

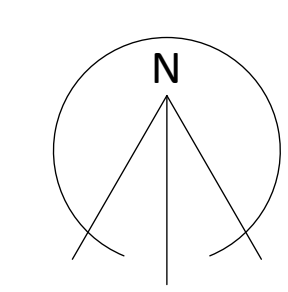

0 10 20 30 40 50
Metres 1:500
0 2 4 6 8 10
Metres 1:100

Scale:
1:100, 1:500 & 1:1250 @ A1
Drawn by: DJH
Date: 16/03/2026

Project: NADDER BARN
2 THE OLD FARMYARD
COURT STREET
TISBURY
WILTSHIRE
SP3 6NZ

Drawing: PROPOSED
PLANS & ELEVATIONS
DWG No: 1184/02
Rev: ---