




EXISTING FRONT ELEVATION




PARTIAL/ EXISTING REAR ELEVATION

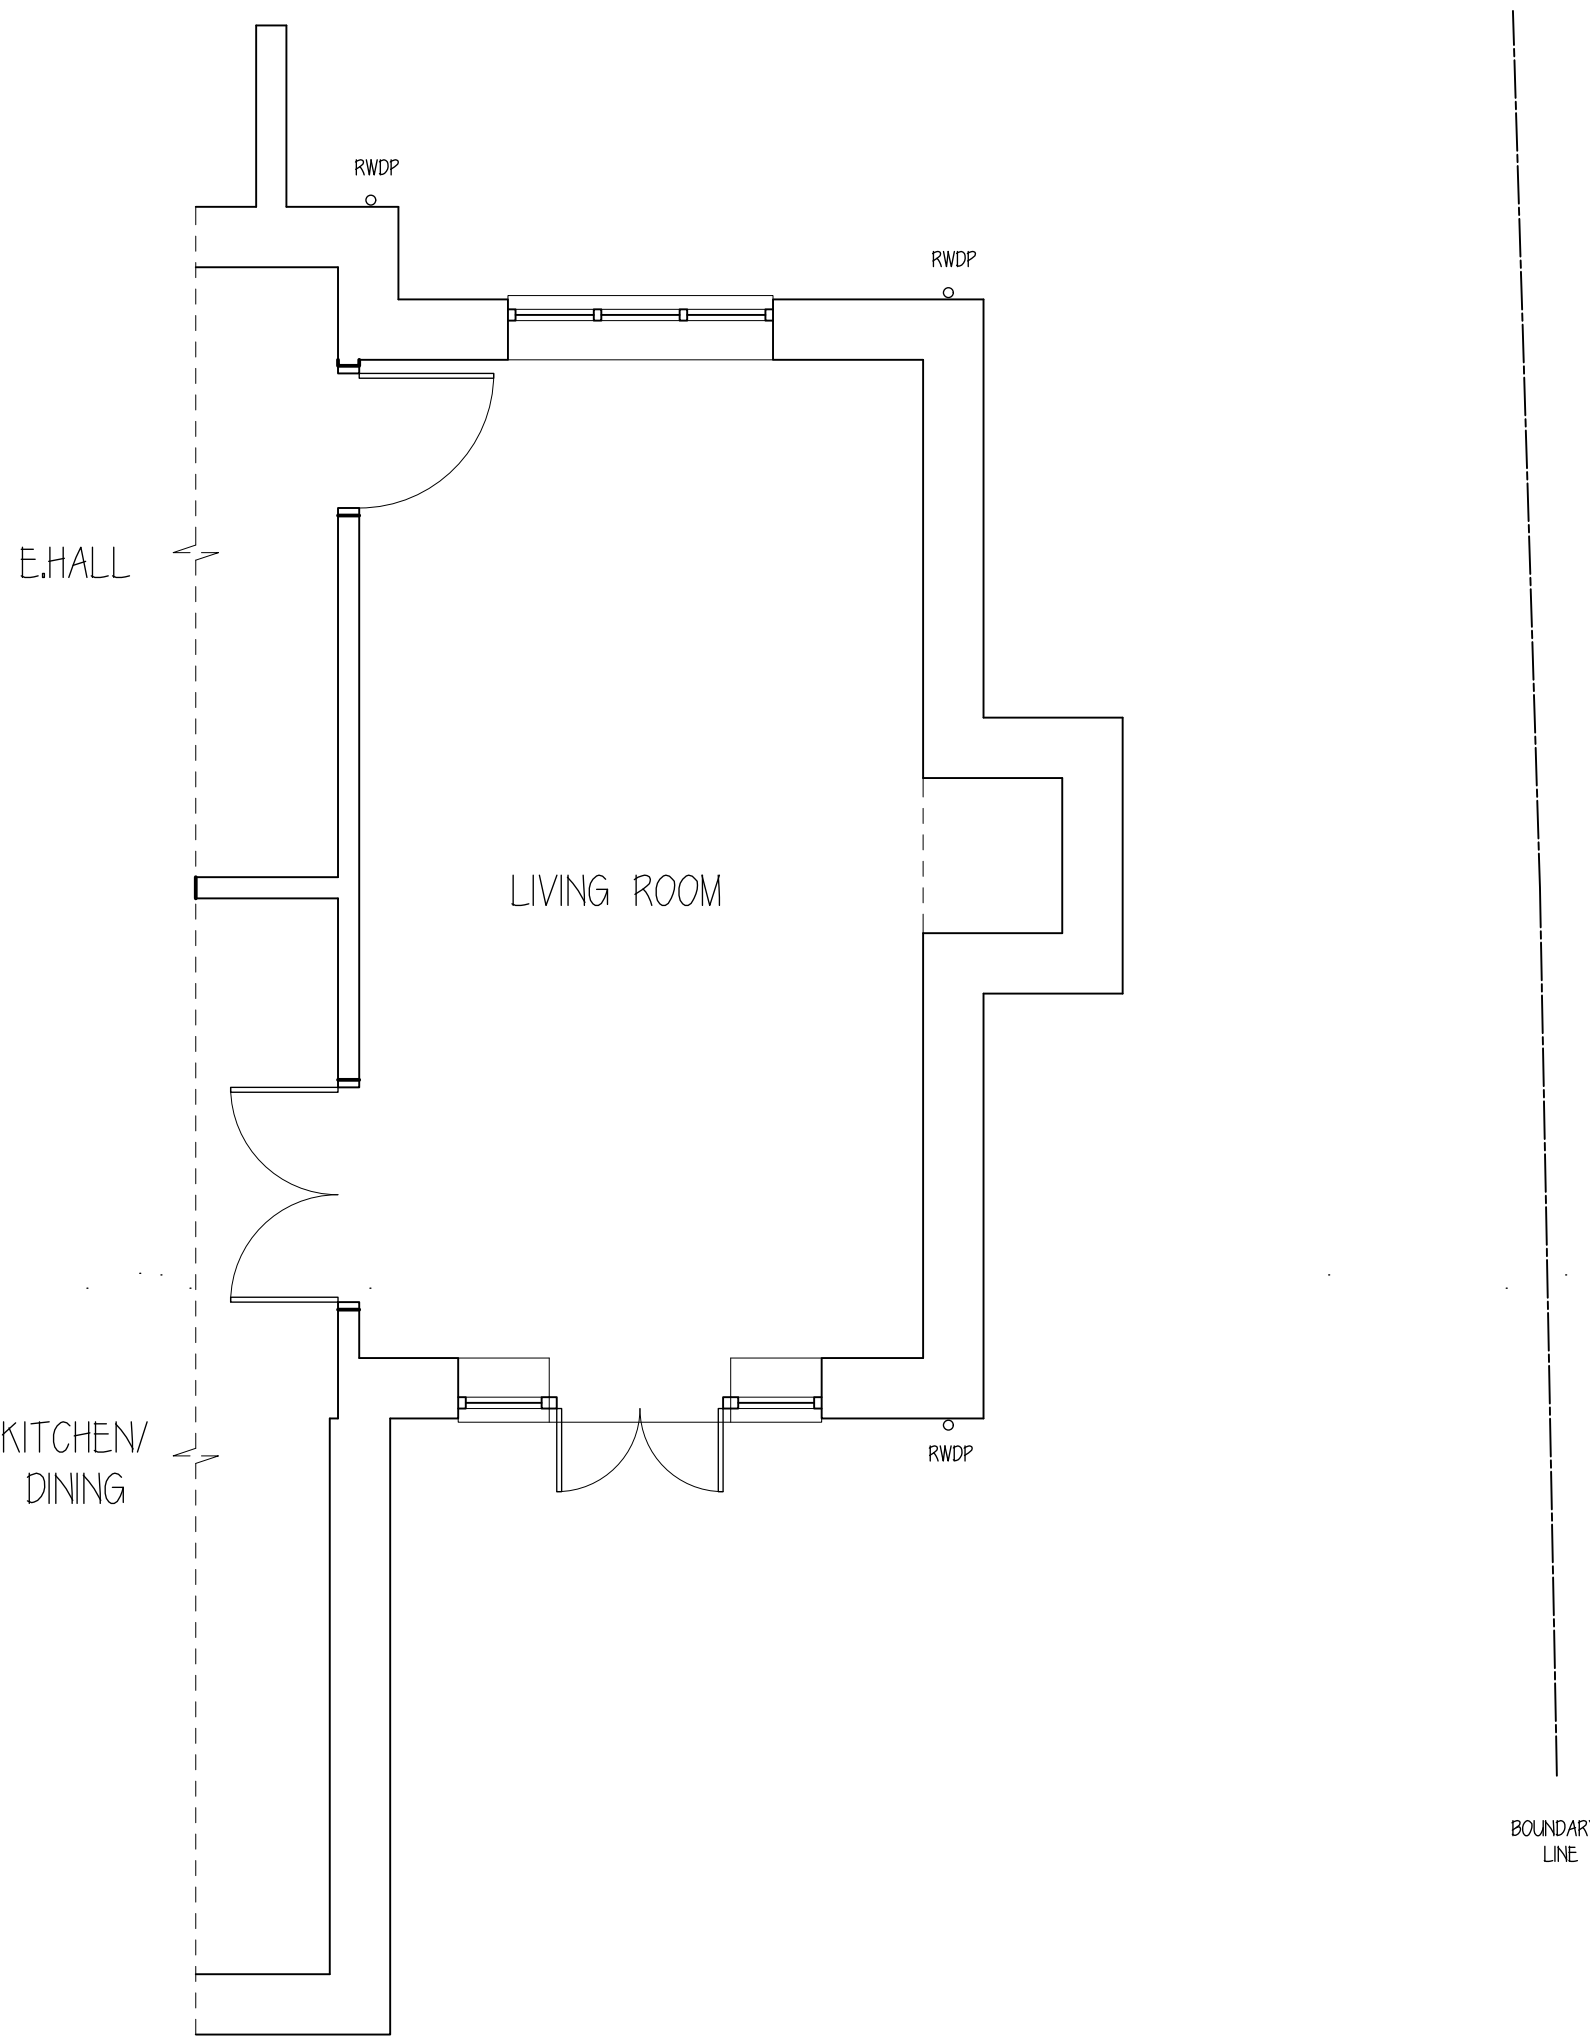

PARTIAL/ EXISTING GROUND FLOOR LAYOUT

LAYOUT AND ELEVATIONS
SCALE 1:50

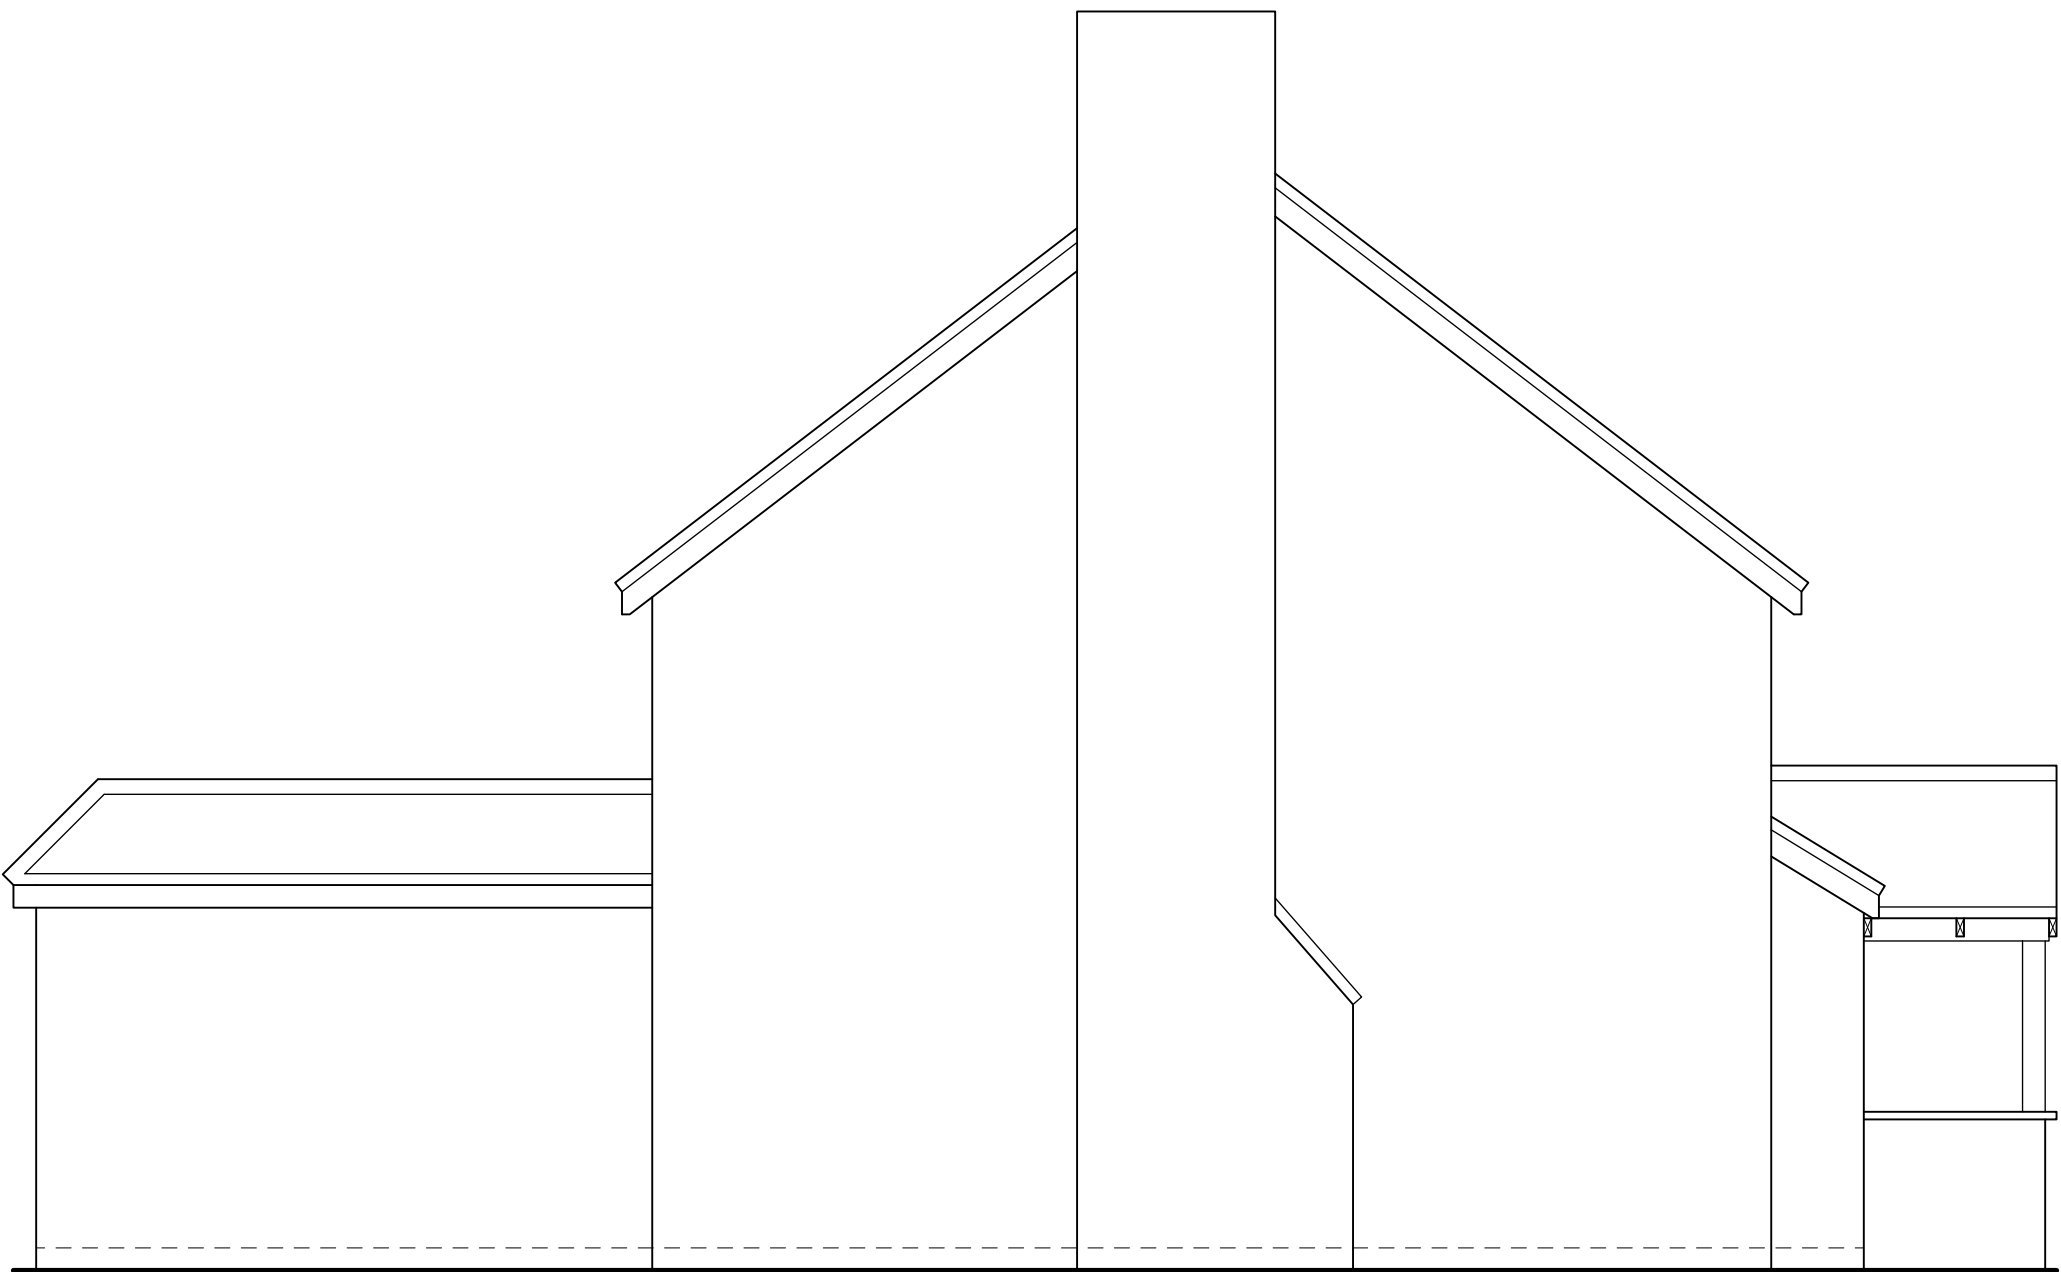

EXISTING SIDE ELEVATION

SCALE BAR 1:20

0

1

2

3

4

5m

SCALE BAR 1:100

SCALE BAR 1:50

SCALE BAR 1:500

Rev.	Date	Description	By	Chk	App
------	------	-------------	----	-----	-----

Client/Project					
MR AND MRS OVENS					

Drawing Title					
SURVEY AT CANDLEFORD COTTAGE STOCKLEY LN, SN11 ONT					

Designed SK	Drawn KK	Date 2 FEB 26	Scale 1:50
CAD Reference			Size A1

Stephen Kingshott MCABE Katie Kingshott ACABE	
--	--

Stephen Kingshott Building Consultancy Ltd 54 Springdale Ave Breadstone, Poole Dorset BH18 9EX Tel. 07973638931	
---	--

DRAWING NUMBER 0216/26 C	REVISION
-----------------------------	----------