

Planning Condition Note (PL2025-09994 Externals works)


CONDISITON No3: Before the installation of the ramp and railings take place, the materials, colours and finishes,

Materials - Mild steel
Sections




Colours - RAL 7016 colour

RAL 7016 Anthracite

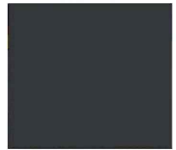

Finishes - Zinsser AllCoat
Anthracite Grey
Exterior Satin
(Water Based)

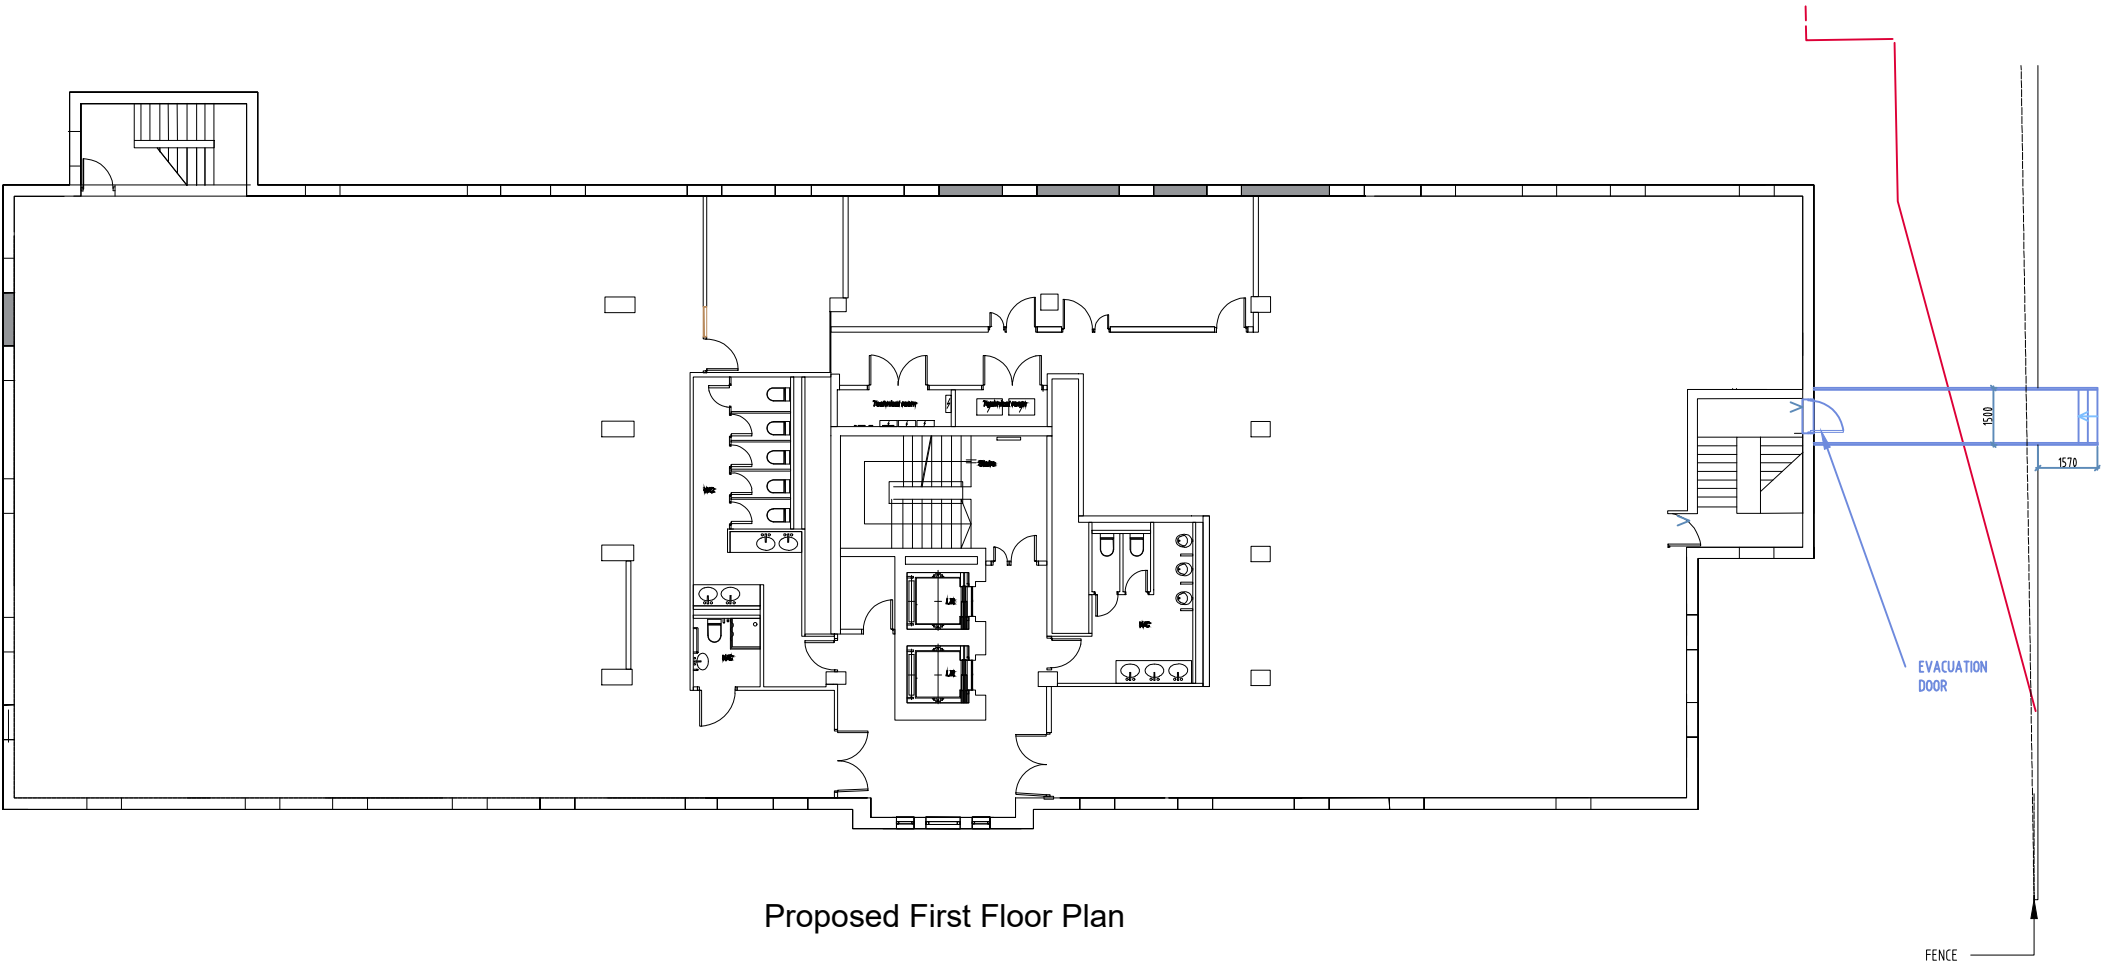

Proposed First Floor Plan



Proposed First Floor Plan

Project: **Dunns House**
St Paul's Road,
Salisbury SP2 7BF

Drawing type: **PROPOSED**
Flood Evacuation PLANS

Date: **Sep'25** Scale: **1:200 @ A3** Rev.

Dwg. No. **DHS.01.PR.201** Drawn by. **B.W**

NOTE:
The contractors are to check all the dimensions, levels, drain runs and general condition of the site before works commence and immediately of any error omissions or discrepancies.

All works are to be carried out in accordance with current Building Regulations, British Standards, Code of Practice and Local Authority Requirements.