



LEGEND

- 1. Off-white lime based paint to render to match (6)
- 2. Red brick in pseudo-flemish bond
- 3. Corten steel
- 4. Anthracite aluminium framing
- 5. Metal rainwater goods
- 6. Existing render to be redone in off-white lime based paint

 

West Elevation

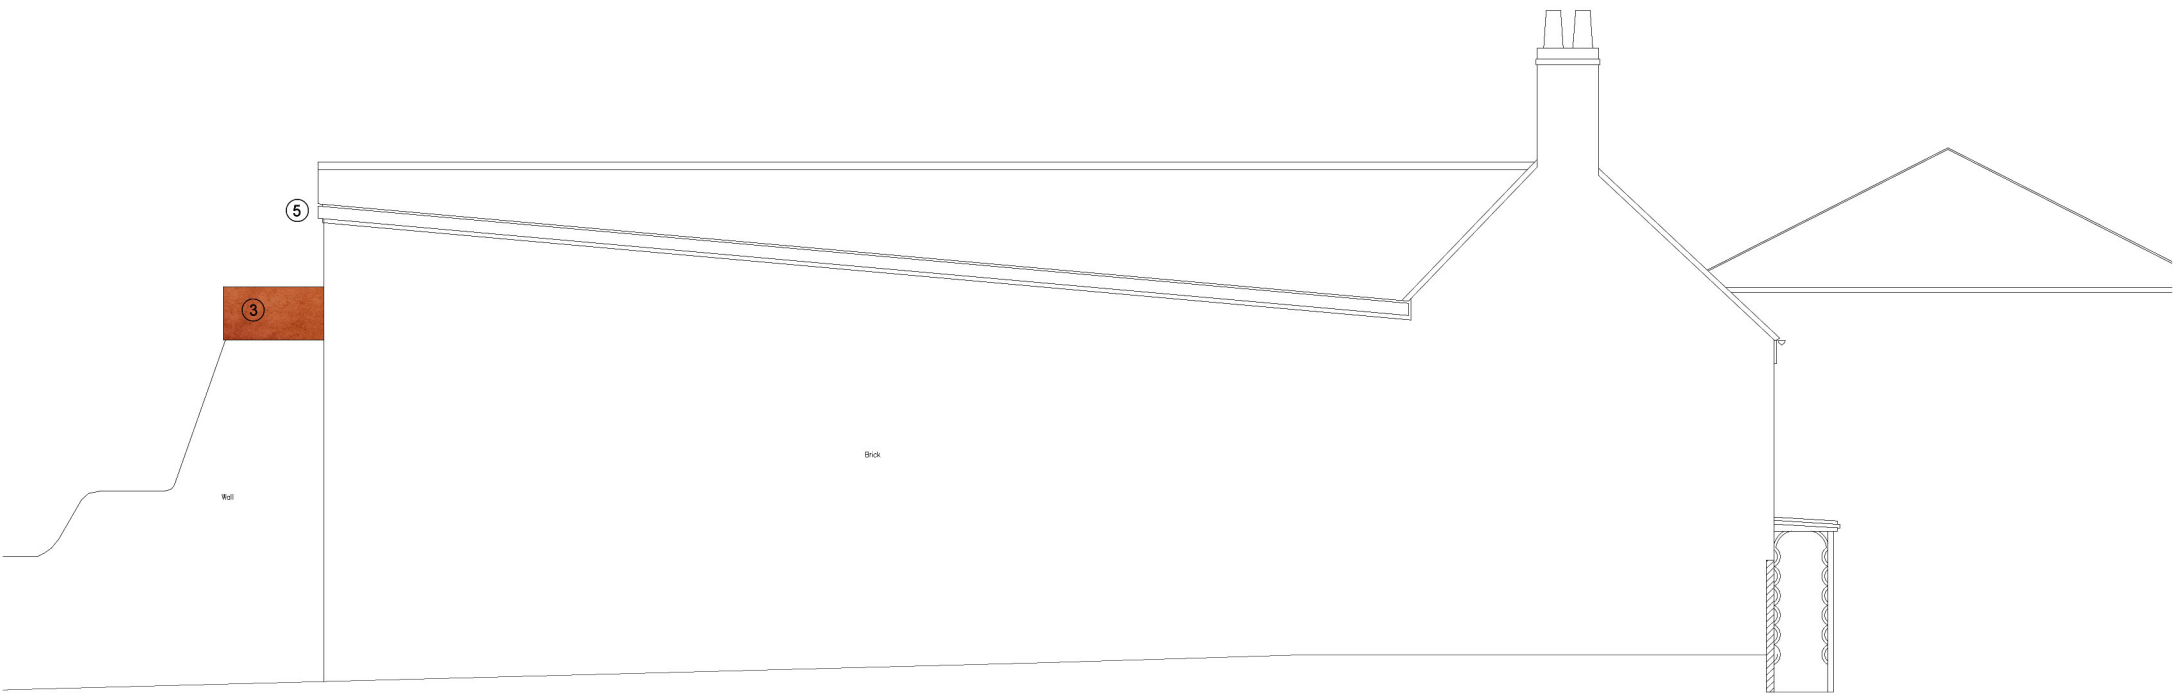

East Elevation



South Elevation

B- 08.04.2026- Amendments
A- 25.03.2026- Amendments

Contractors must check all dimensions on site.
Only figured dimensions are to be worked from.
Discrepancies must be reported to the Architect before proceeding.
THIS DRAWING IS COPYRIGHT©

Client -
Mr & Mrs Irvine
Project -
**Proposed Works at 79 High Street,
Ramsbury, Marlborough, SN8 2QN**
Drawing -

Proposed Elevations			
Date -	By -	Scale -	REV -
23.10.2025	CL	1:100 @A3	B
Job No -	CHKD -	Drawing No -	
2406	NK	PL-201	

The Studio
105 Southbroom Road
Devizes
Wiltshire
SN10 1LY
tel: 01380 722 204
mob:07733 885 770
www.dra-architects.co.uk

