


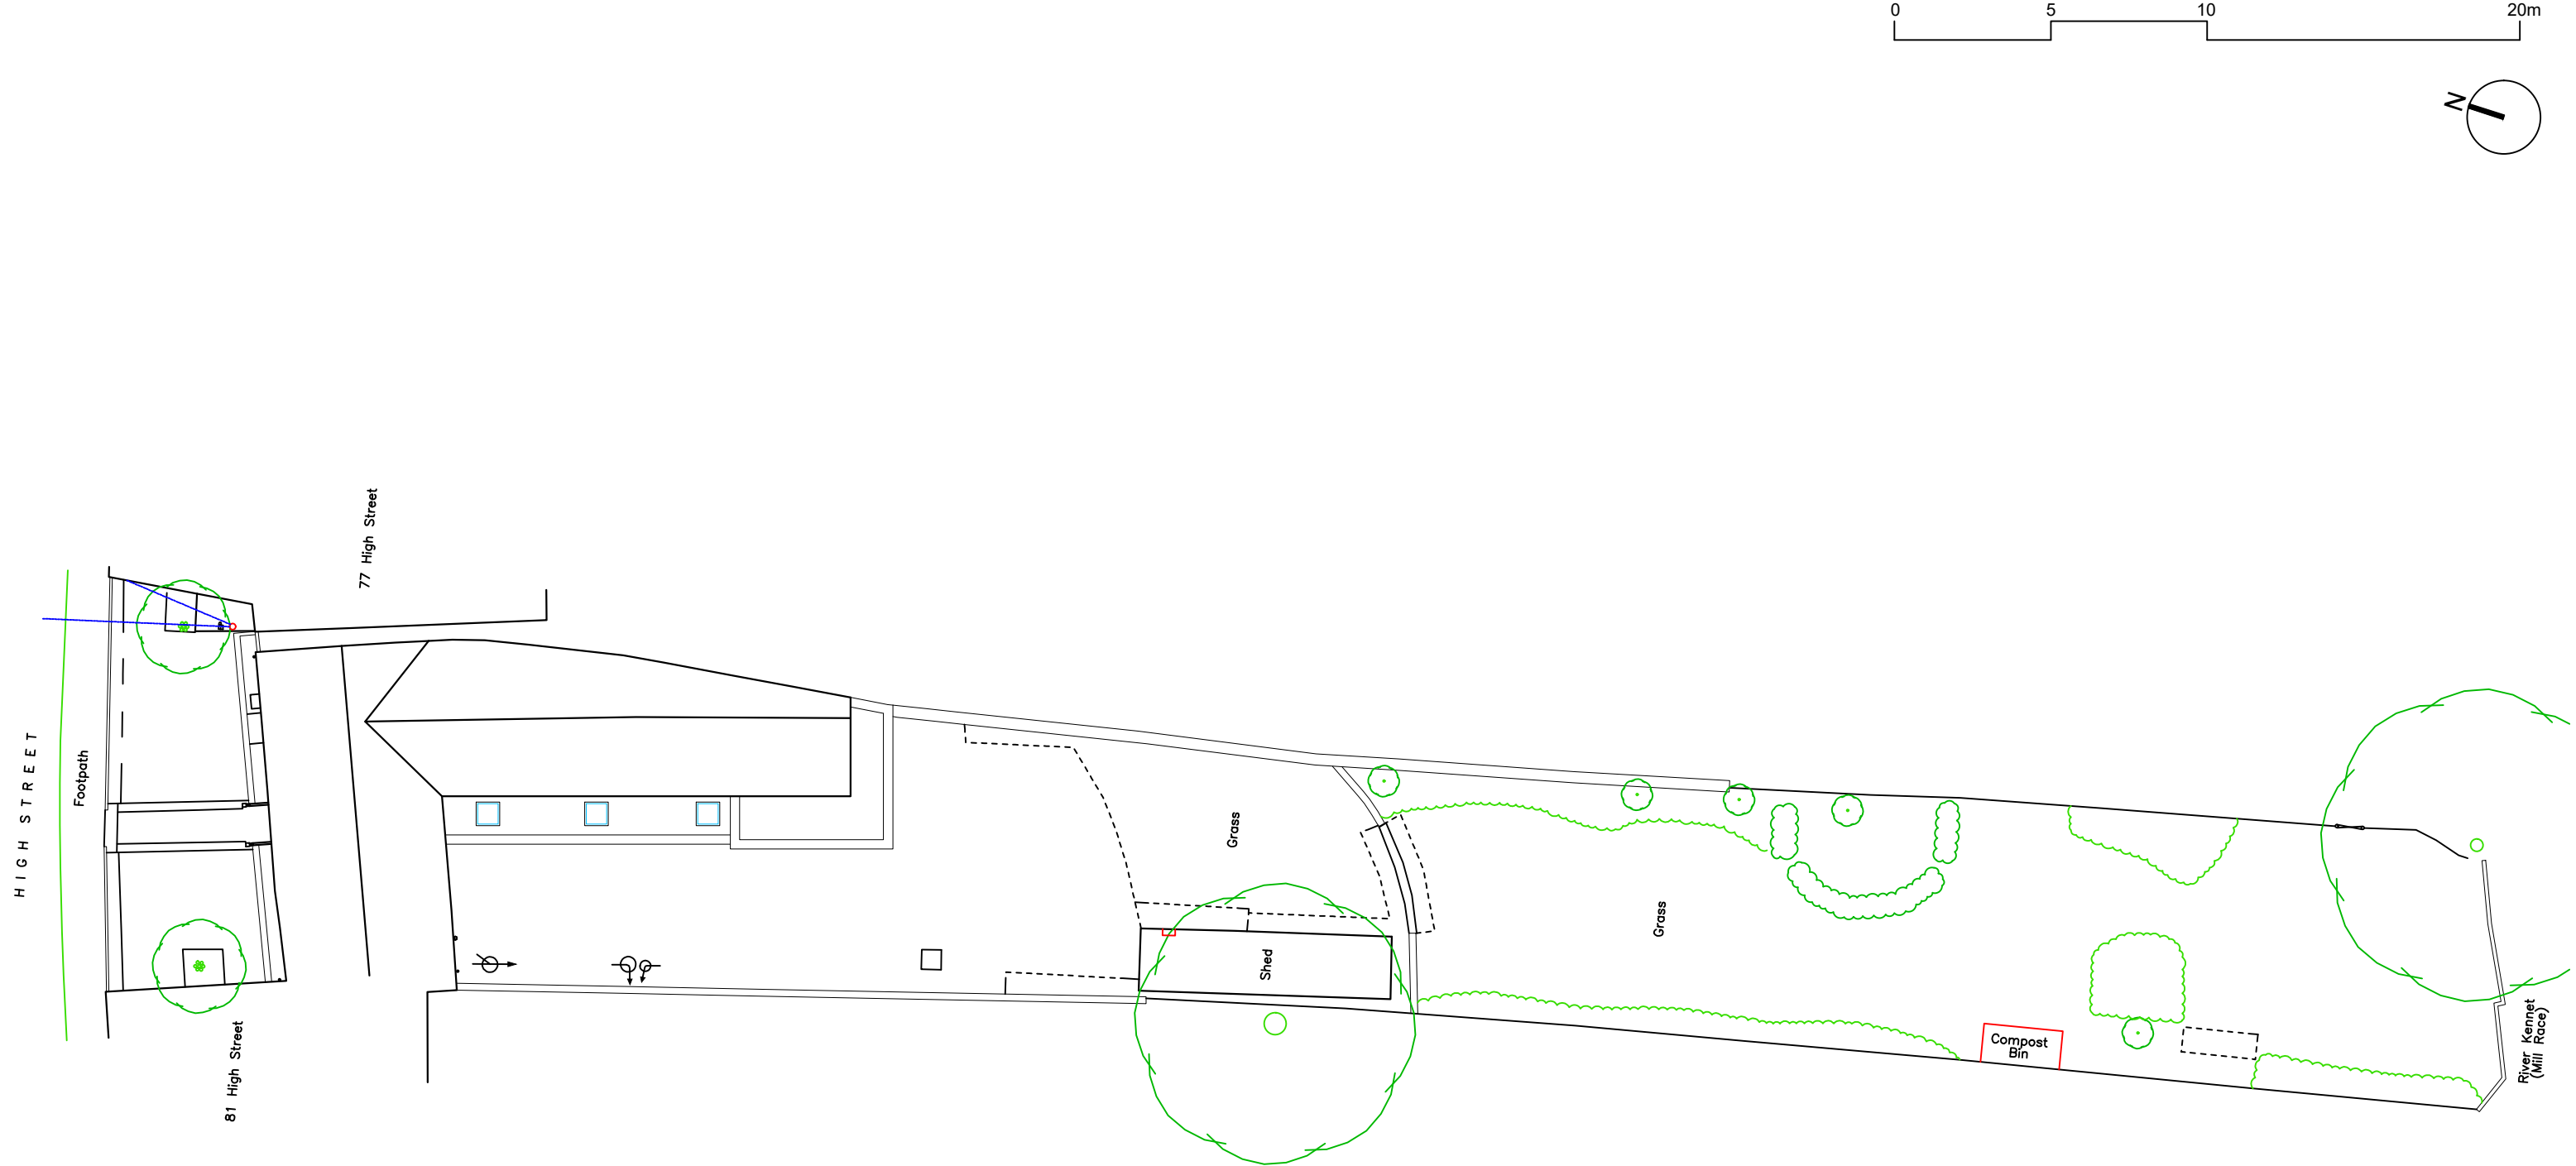

Planning/LBC

Client - Mr & Mrs Irvine		Contractors must check all dimensions on site. Only figured dimensions are to be worked from. Discrepancies must be reported to the Architect before proceeding. THIS DRAWING IS COPYRIGHT. (C)			The Studio 105 Southbroom Road Devizes Wiltshire SN10 1LY tel: 01380 722 204 mob:07733 885 770 www.dra-architects.co.uk	
Project - Proposed Works at 79 High Street, Ramsbury, Marlborough, SN8 2QN	Date - 23.10.2025	By - CL	Scale - 1:200 @A3	---		
Drawing - Proposed Site Plan	Job No - 2406	CHKD - NK	Drawing No - PL-001			

