




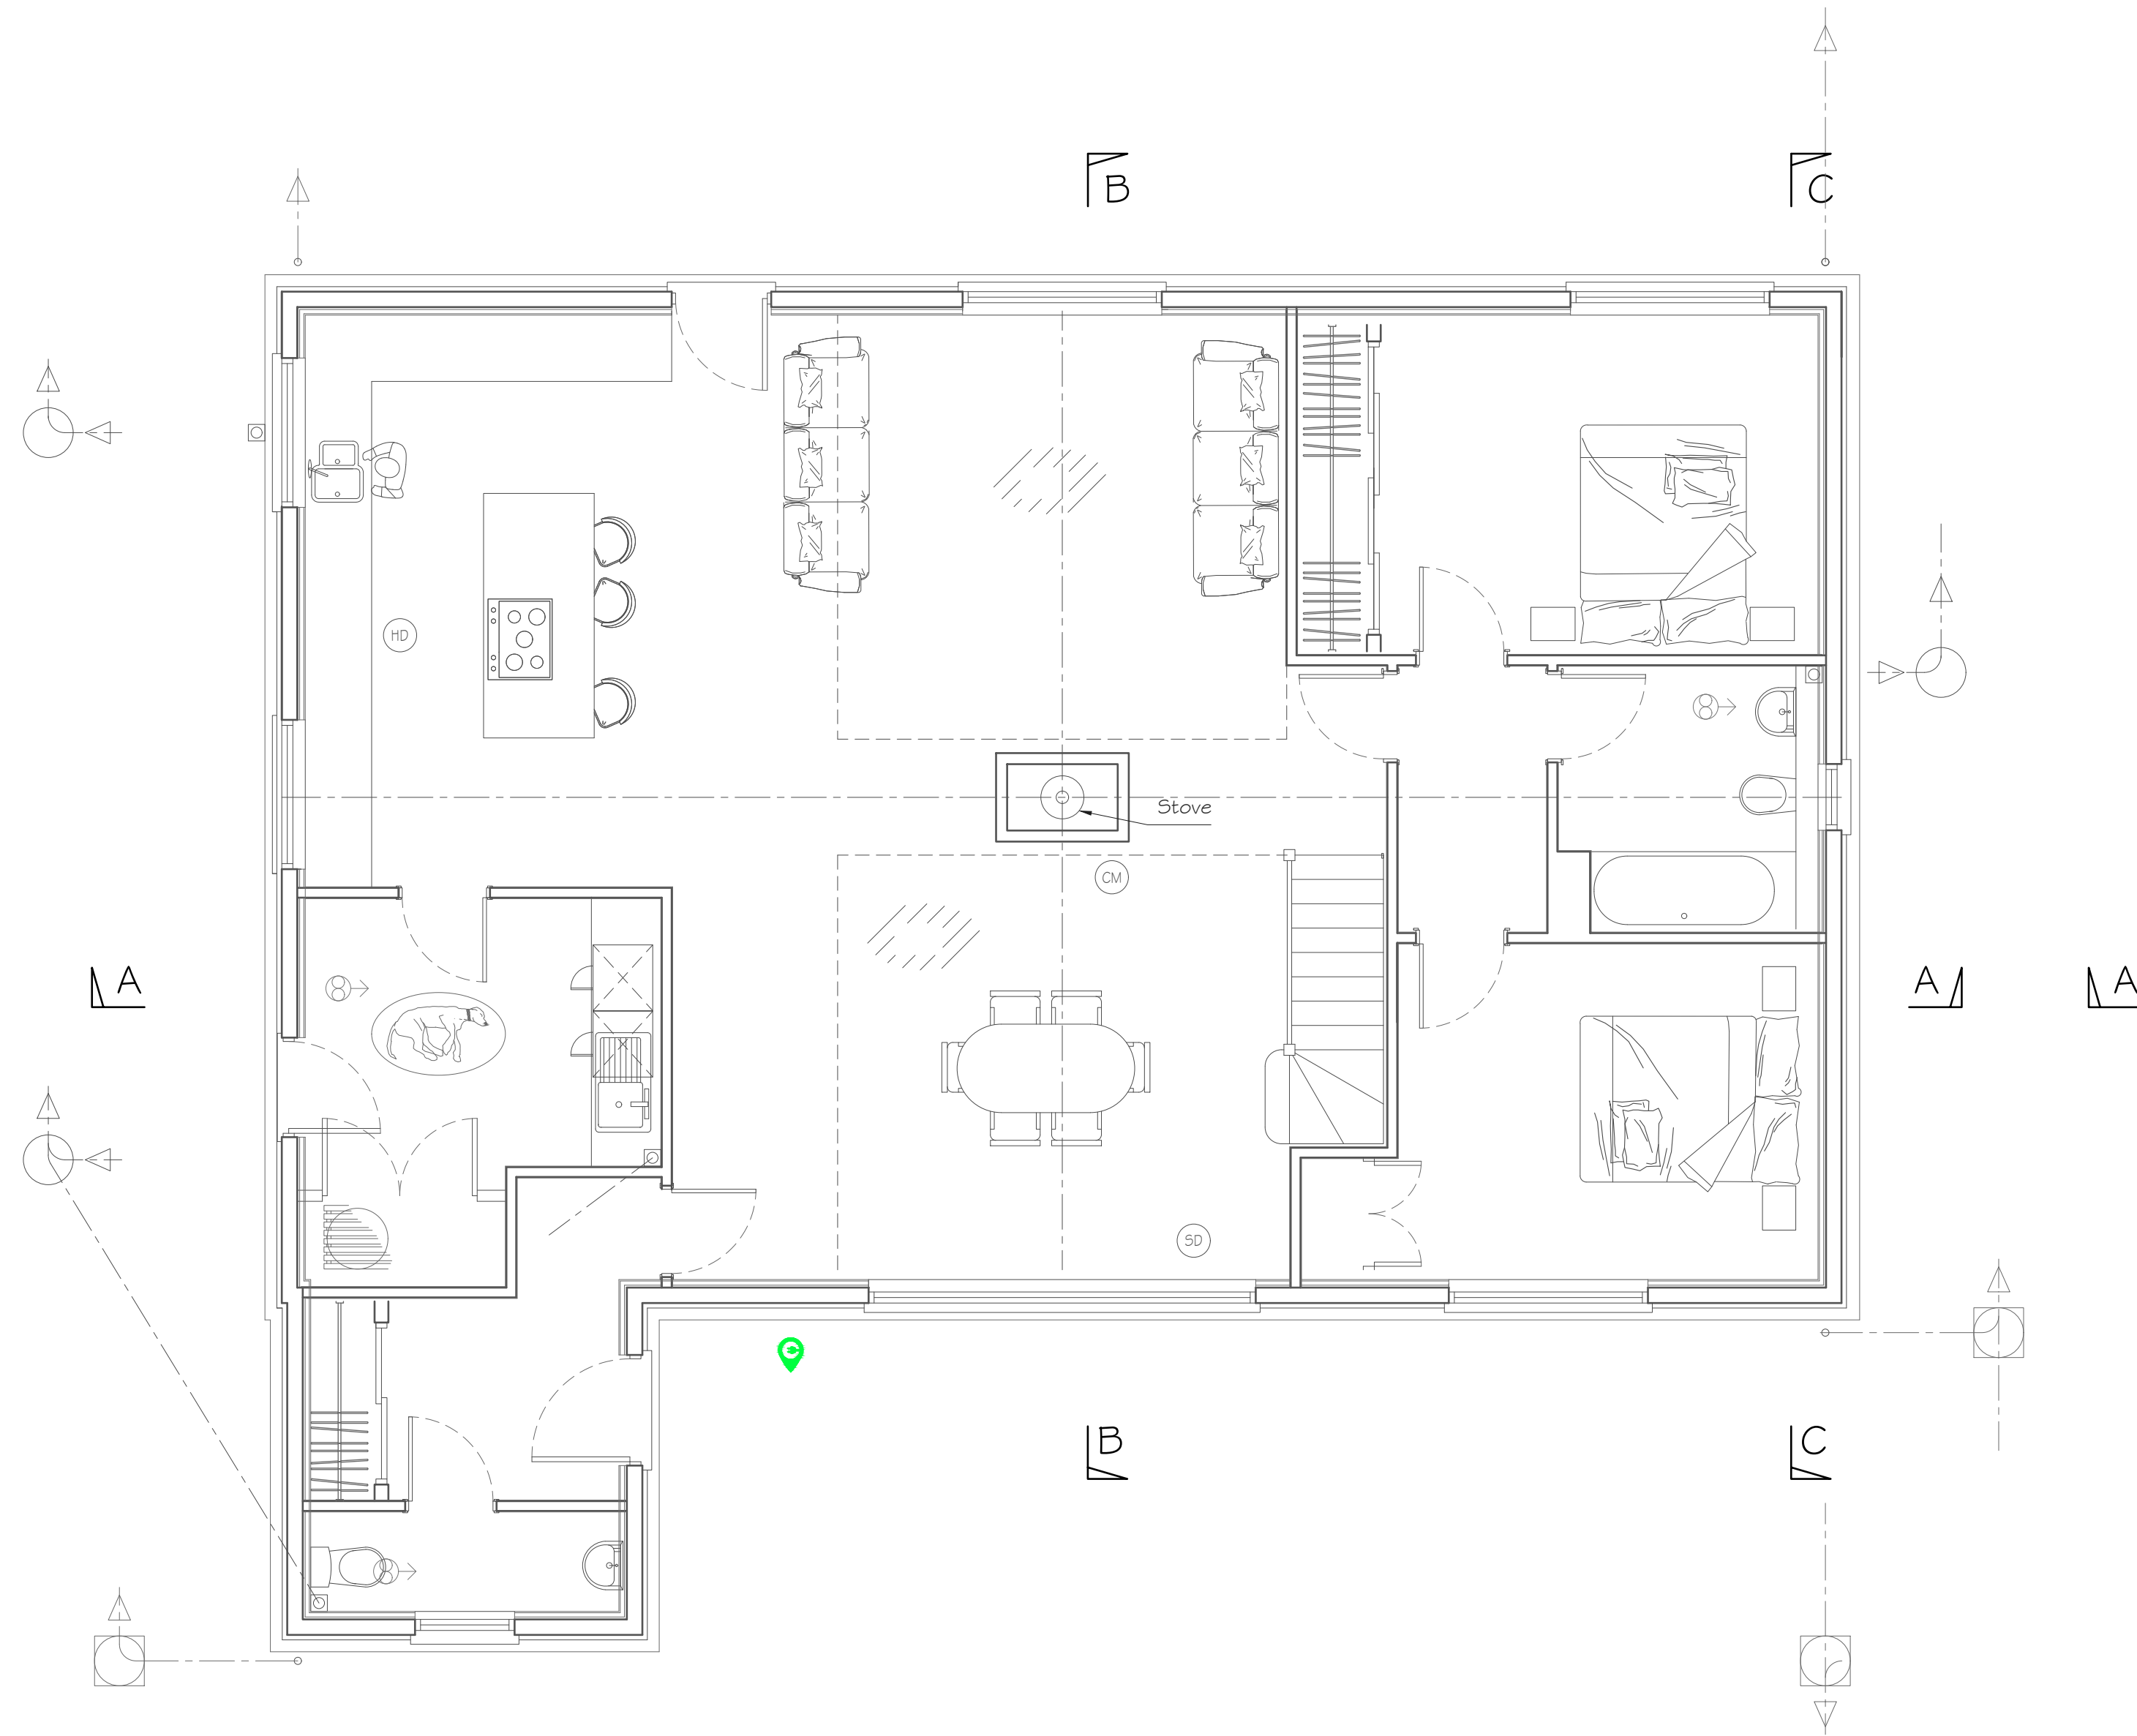

GROUND FLOOR PLAN
Scale 1:50

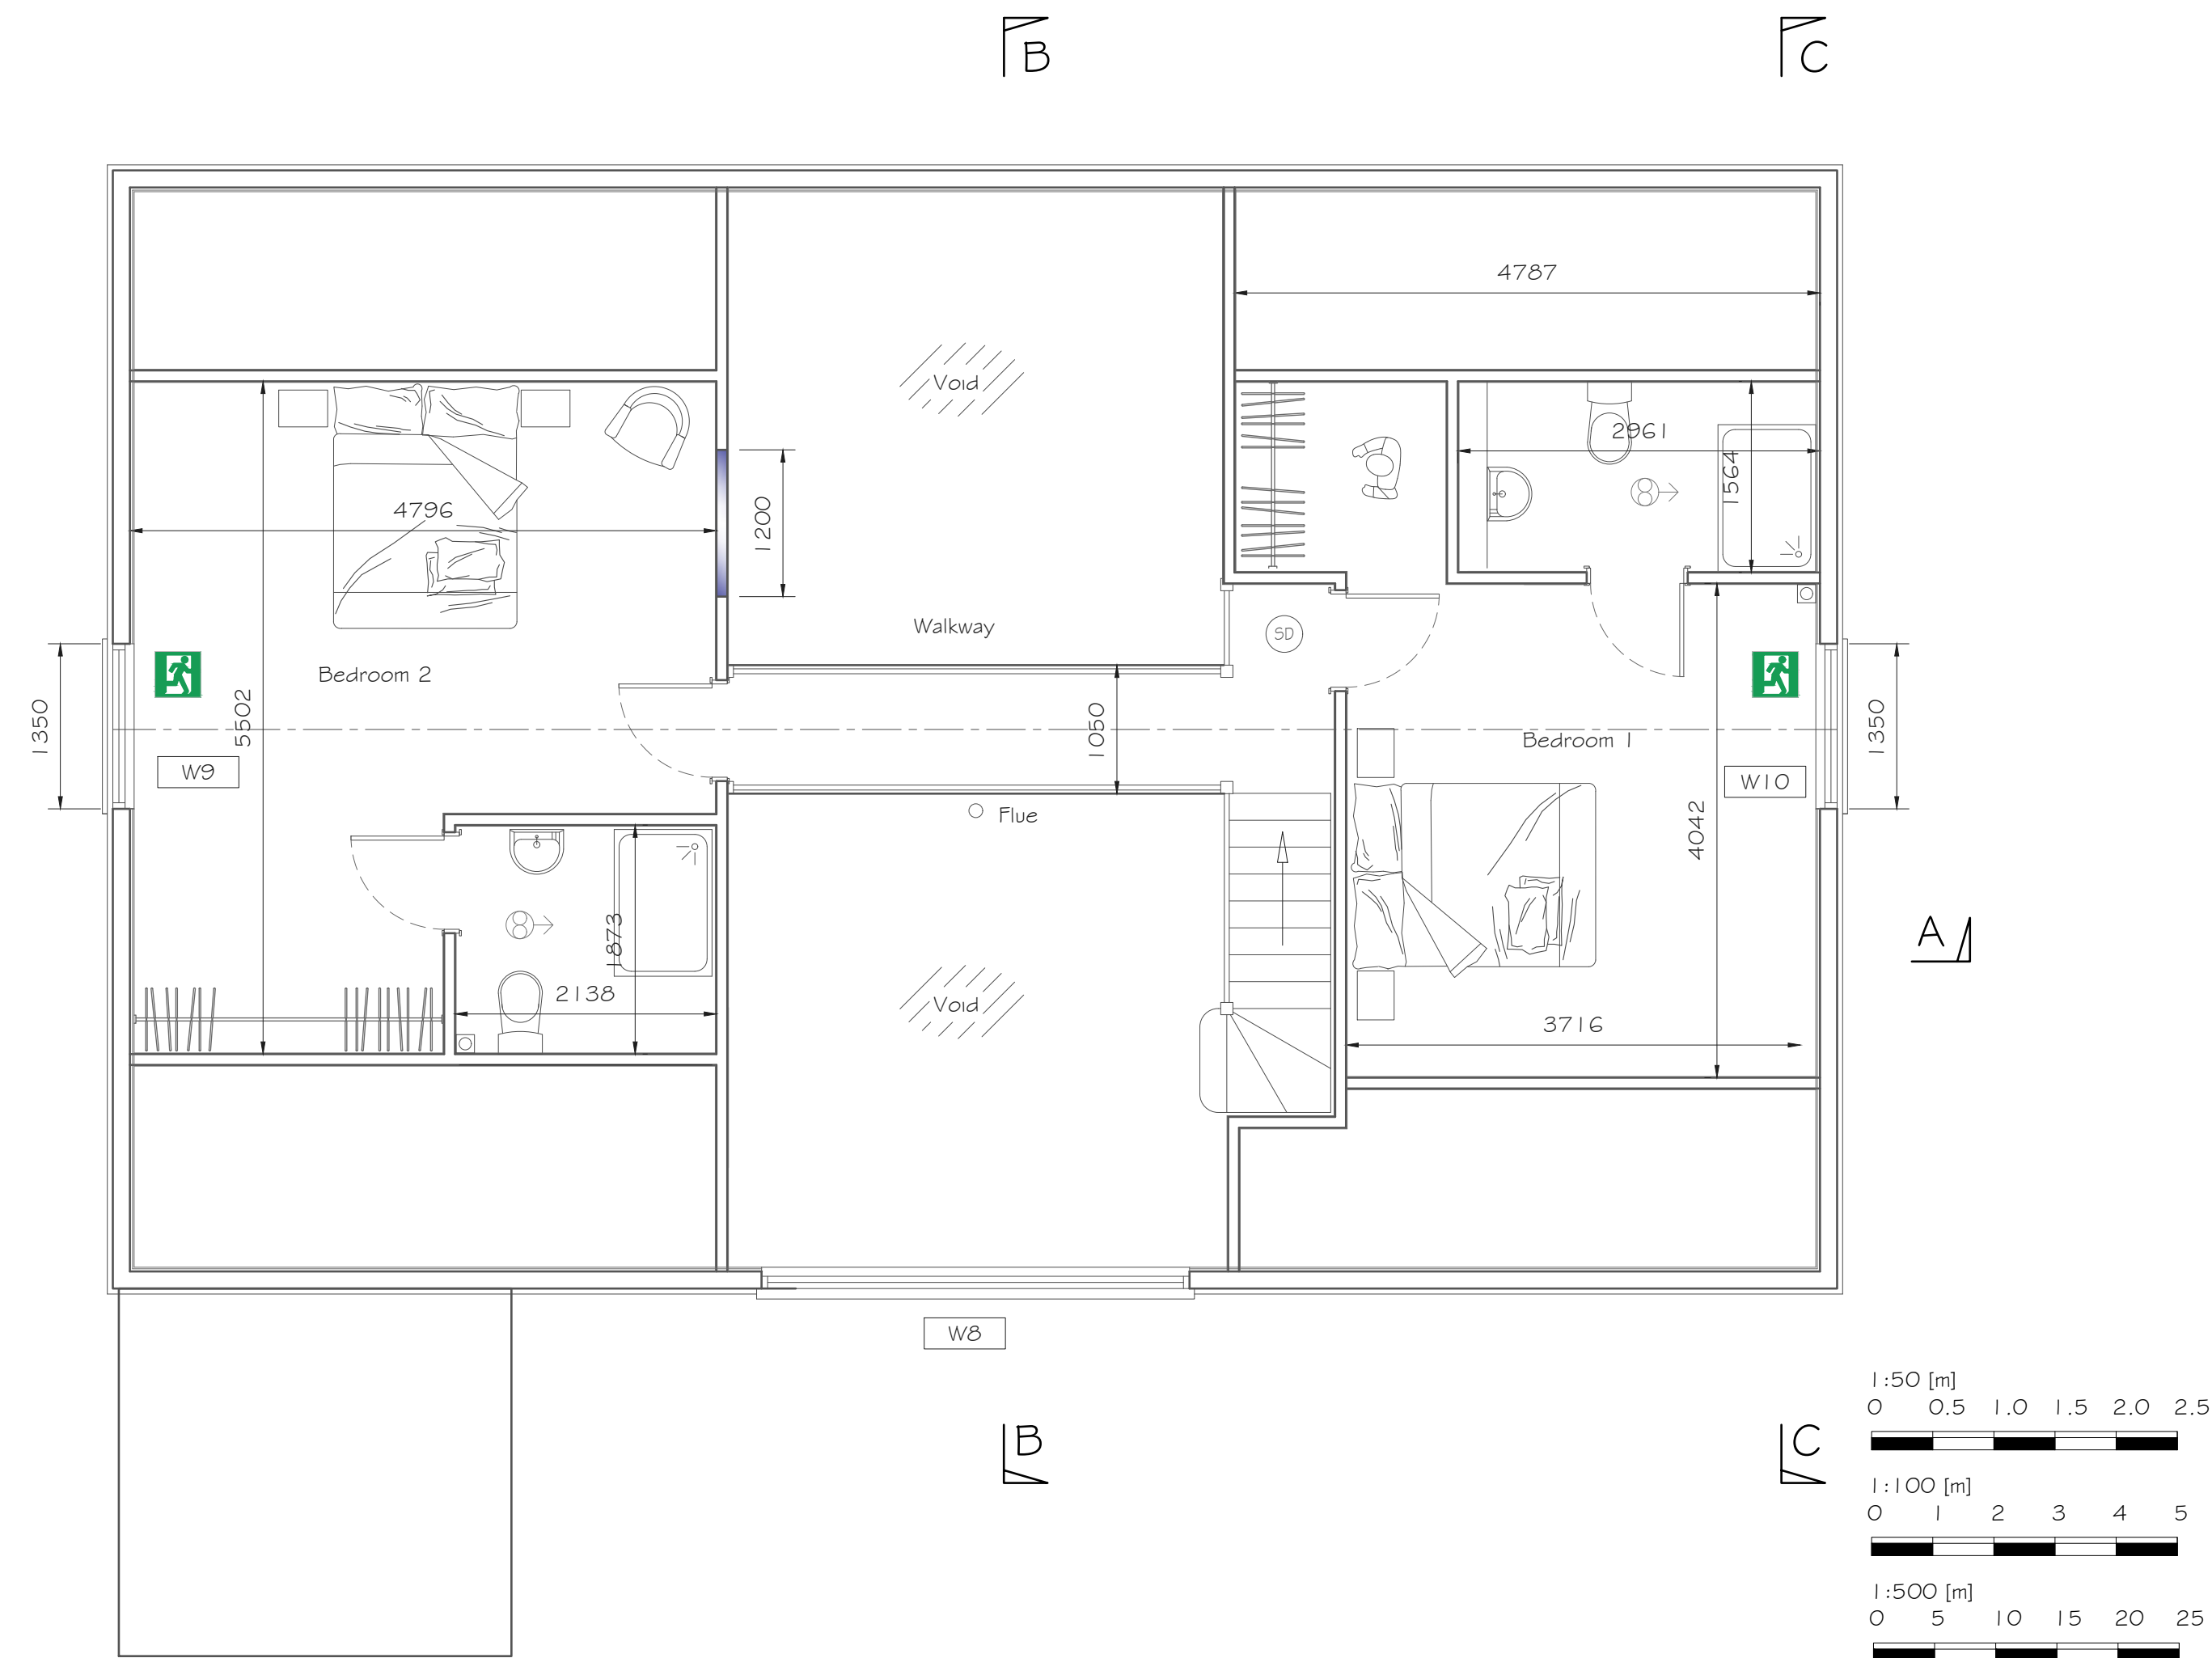

FIRST FLOOR PLAN
Scale 1:50

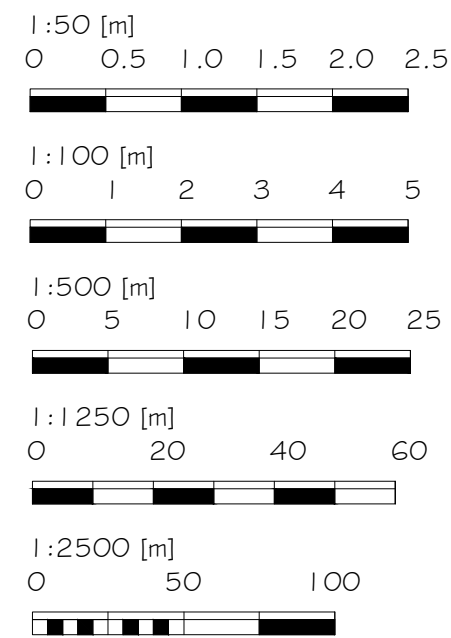

Alex Dawson www.addraughting.co.uk alex@addraughting.co.uk 01672 511412 07791 341698 59 Barrow Close Marlborough Wiltshire SN8 2BE AD DRAUGHTING ARCHITECTURAL SERVICES	
Client	KATE PHILP
Job Title	HOUSE AT: FAIRFIELD BARN, PEWSEY, SN9 5JU.
Drawing Title	PROPOSED ELEVATIONS AND PLANS
Scale	AS SHOWN
Date	16/04/2025
Drawn	AD
Drawing No.	1426-02
Rev	M